


NOT FOR CONSTRUCTION

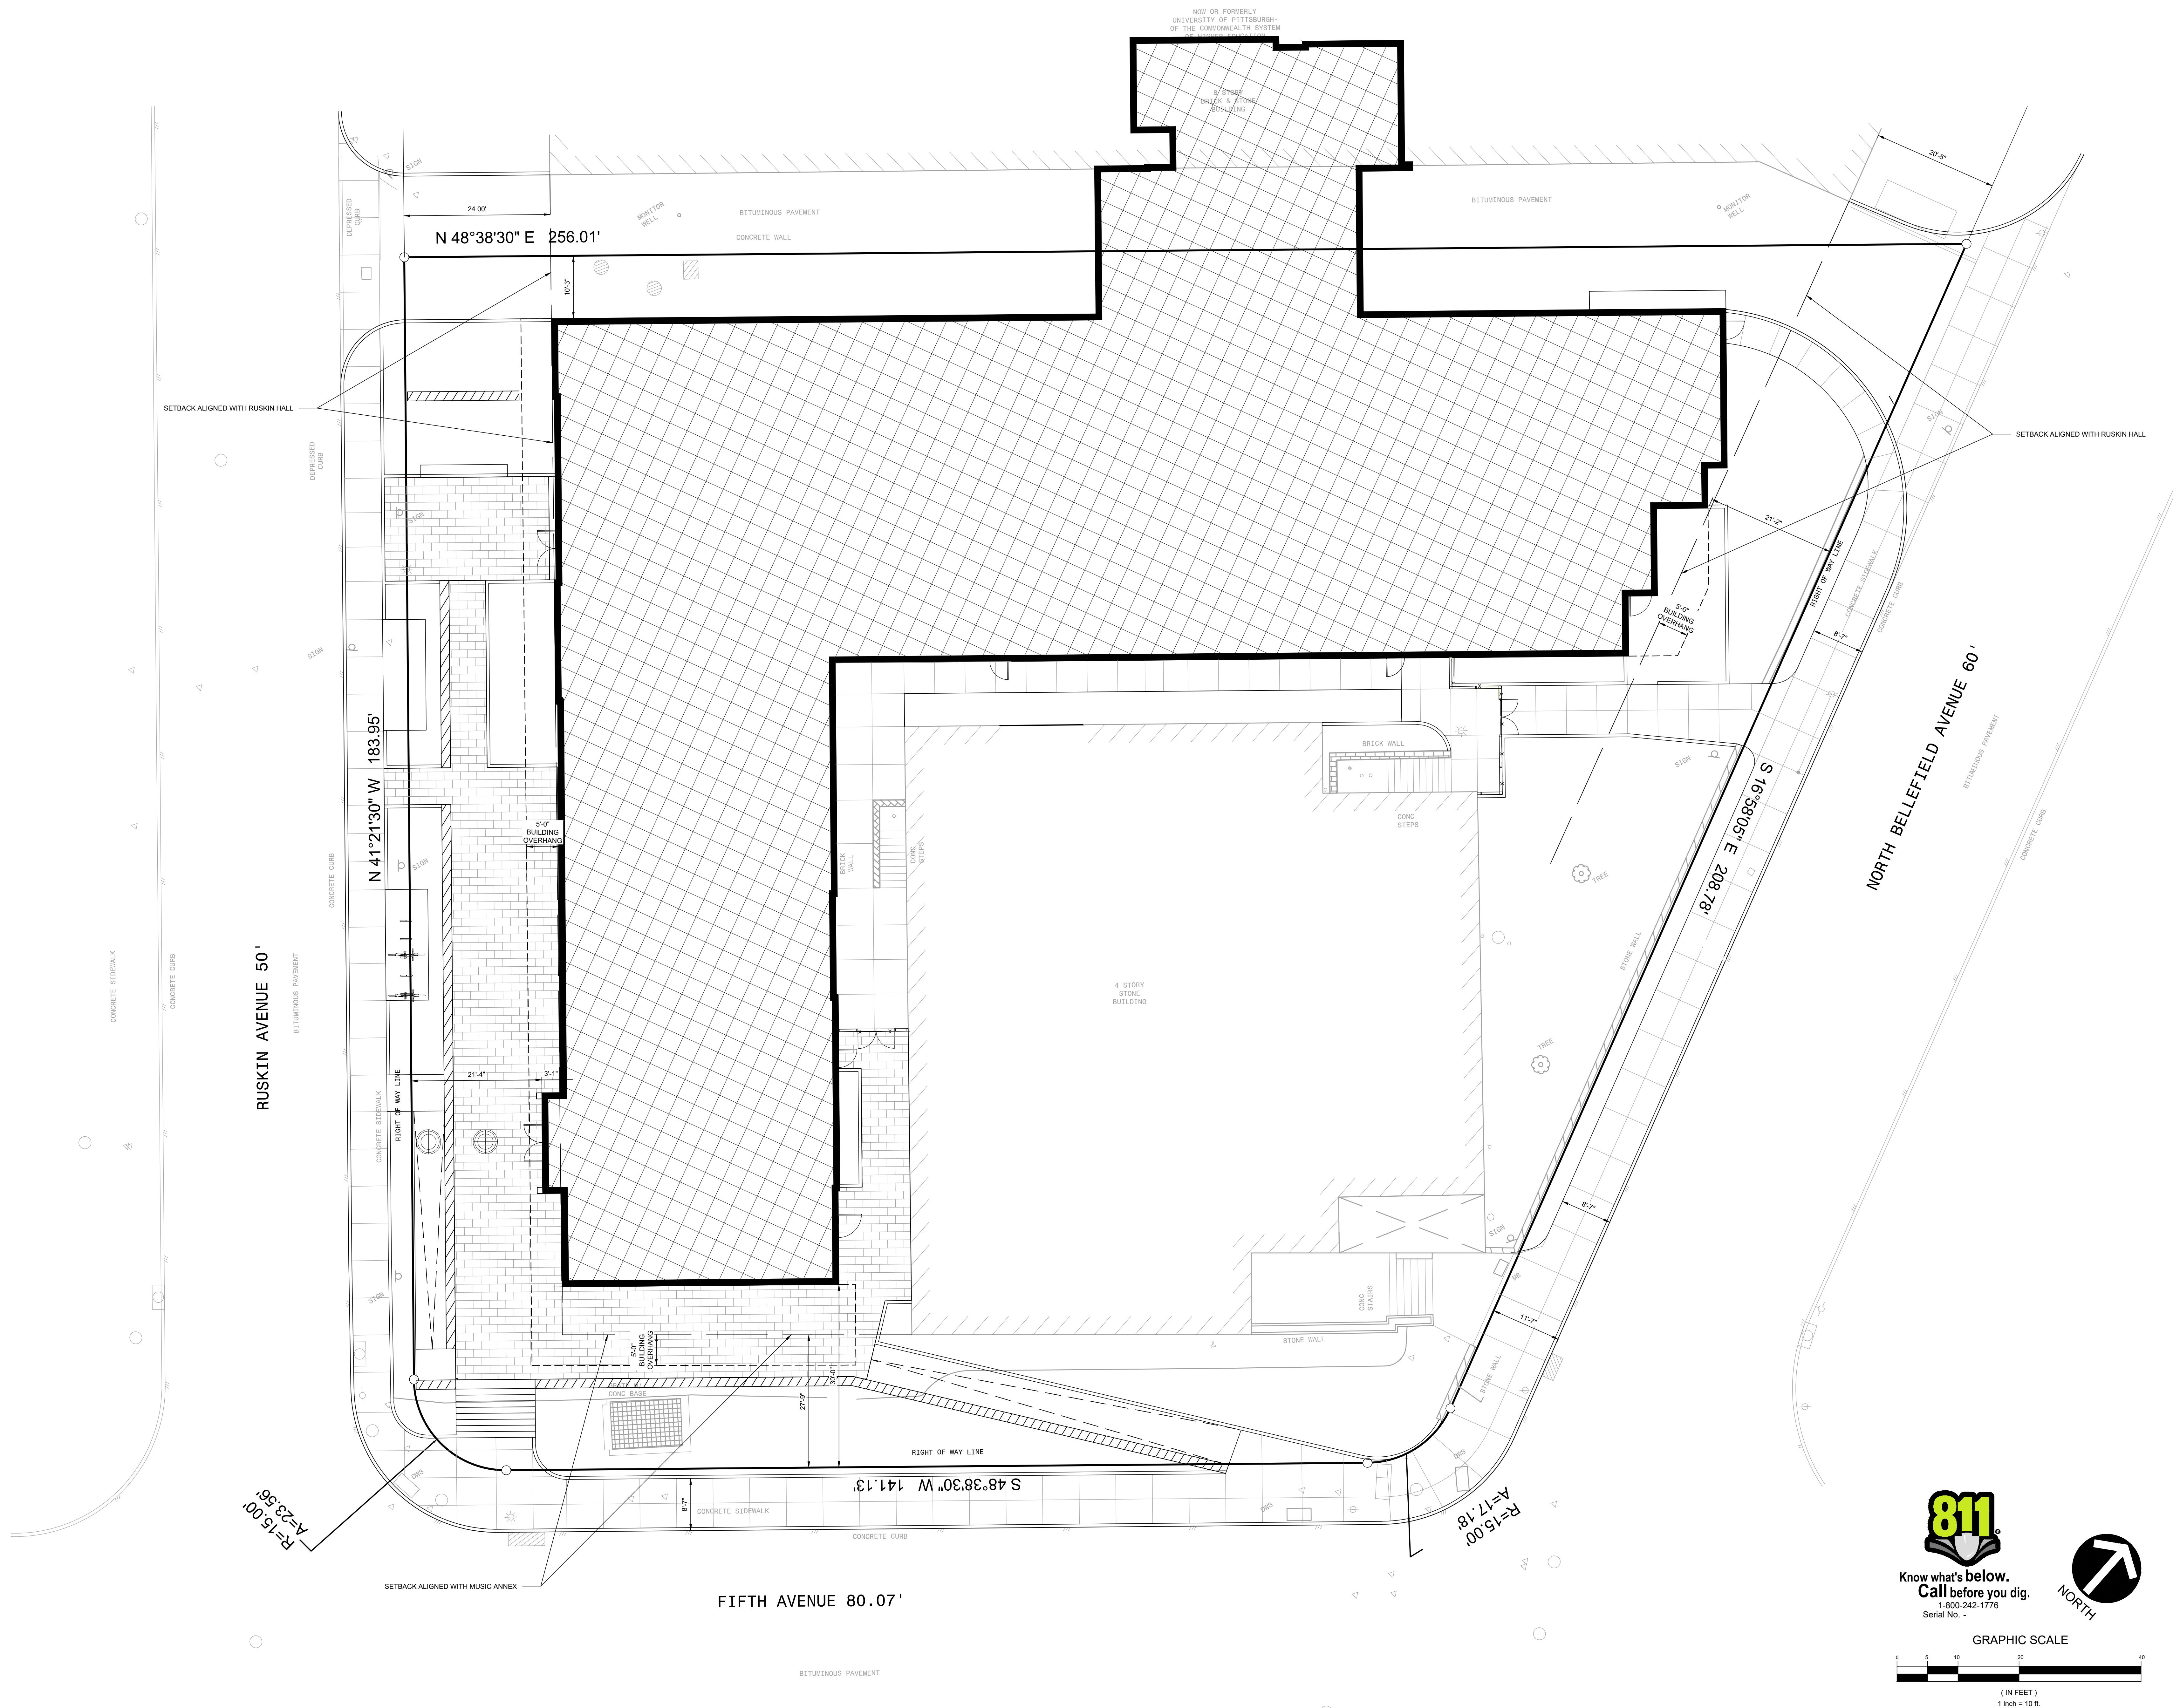

KIMMEL
ARCHITECTURE 

PHILADELPHIA OFFICE 482 NORRISTOWN ROAD, SUITE 200 BLUE BELL, PA 19422	PITTSBURGH OFFICE 945 LIBERTY AVENUE, UNIT 400 PITTSBURGH, PA 15222
---	--

PHONE: 610.834.7805
© COPYRIGHT 2026 KIMMEL ARCHITECTURE, INC. ALL RIGHTS RESERVED


VADO

VMDO Architects
200 E Market Street
Charlottesville, VA 22902
434.296.5684
vmdo.com

2000 Pennsylvania Avenue NW
Suite 7000
Washington, DC 20006
202.843.2081



KEY PLAN

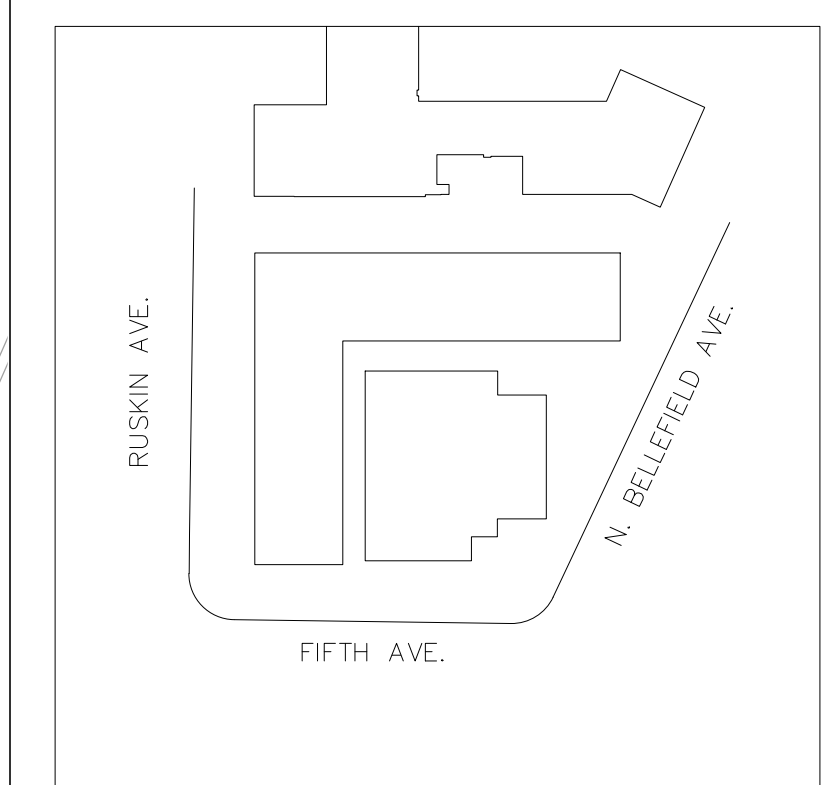[illegible]

University of Pittsburgh
Planning, Design, & Construction



Project Name	Job No.
First Year Residence Hall	2000.01
	Issue Date
	May 2026

Site Plan (Zoning Plan)

CAD File Name	Drawn By: DKH
---------------	------------------

Drawing Number	C101	Set Order:
----------------	------	------------