


City of Pittsburgh - Zoning Code Requirements				
Zoning District:	\$909.01.P.1 (d)	SP-9 Bakery Square - Development Subdistrict "D"		
Permitted Use:	\$909.01.P.1 (d)(1)(i)	Multi-Unit Residential, Office, Retail Sales & Services		
Code Section		Required	Proposed	Notes
\$909.01.P.1.(d)(2) Site Development Standards				
(i)	Max Height	180'	74'	
(ii)	Required Setbacks	None Required		
(iii)	Urban Open Space	10% (10,602 sqft.)	11,870 sqft.	Min. 10% of improved land. Site total = 106,018 sqft.
(iv)	Build to Line	15'	Min. 15'	Exempt from 60% requirement due to providing Urban Open Space
(v)	Minimum Setback	15'	15'	
\$914.05.D.1	1 bike spot per 6,000 - 12,000 sqft. of office space	1	1	
\$914.05.D.2	1 bike spot per every 3 dwelling units	66 spaces	80 spaces	199 dwelling units
\$914.06.A	ADA parking spaces per 51-75 parking spaces	3	5	

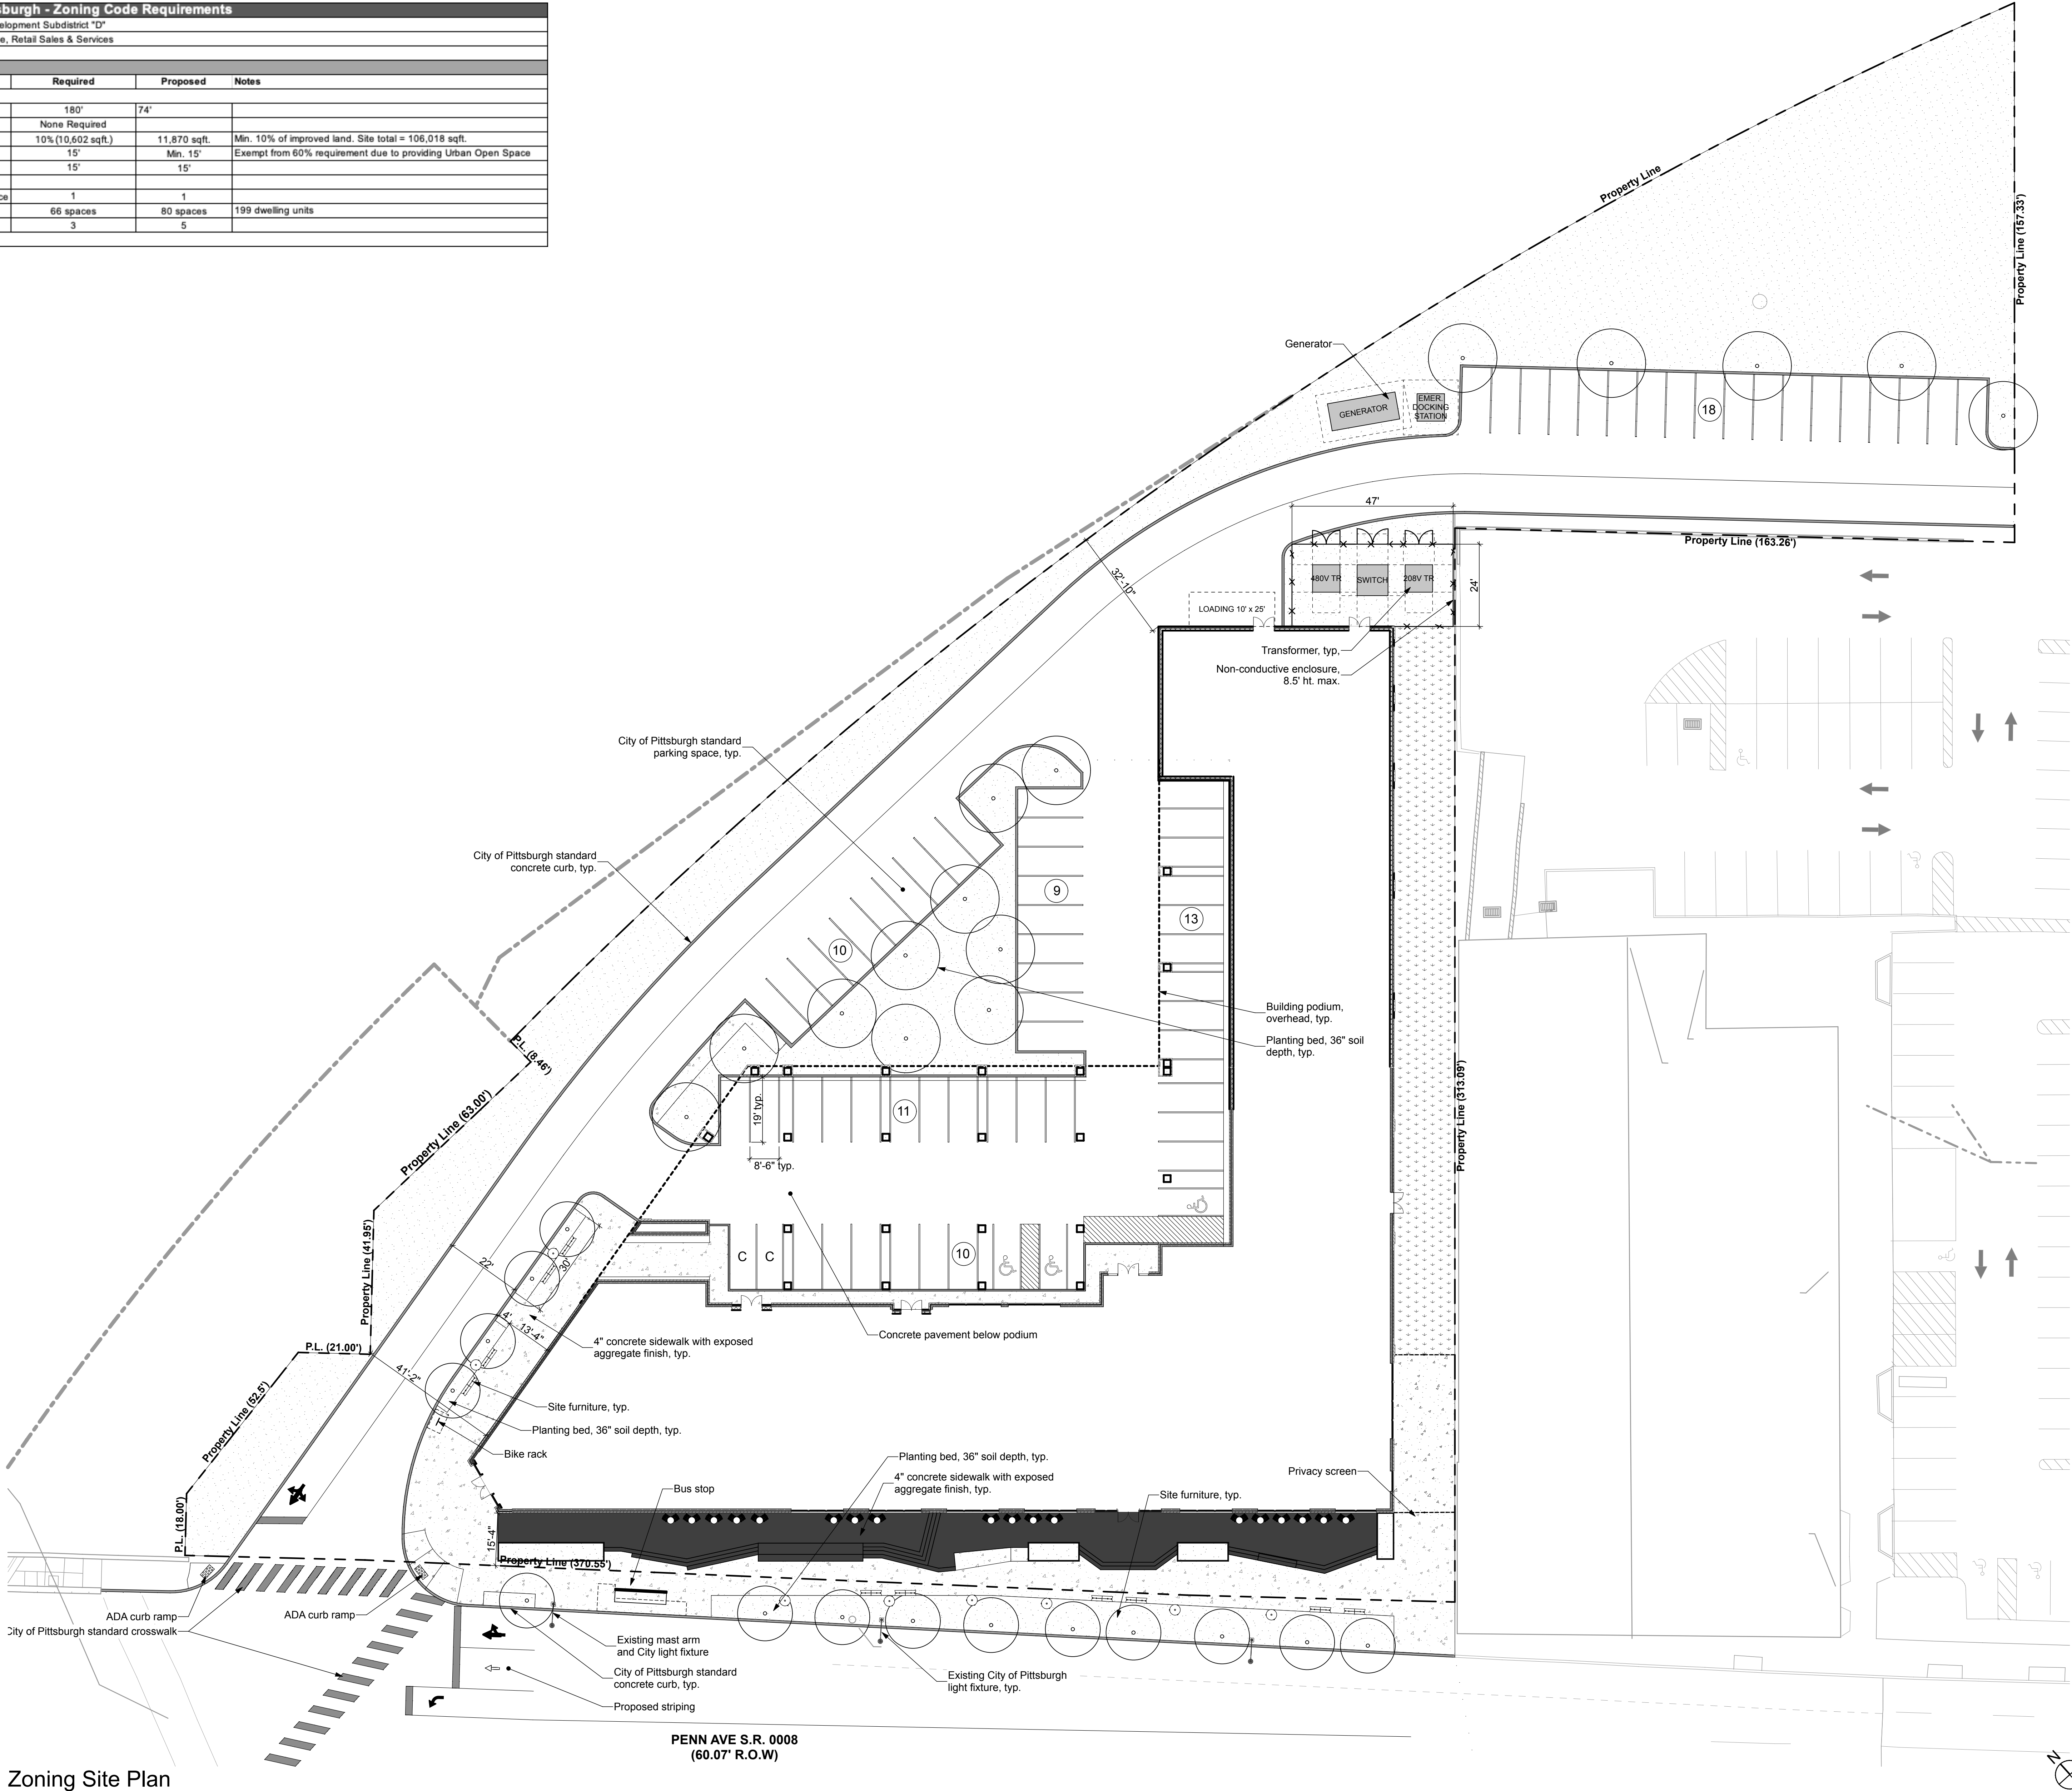

Zoning Site Plan
SCALE: 1" = 20'

