


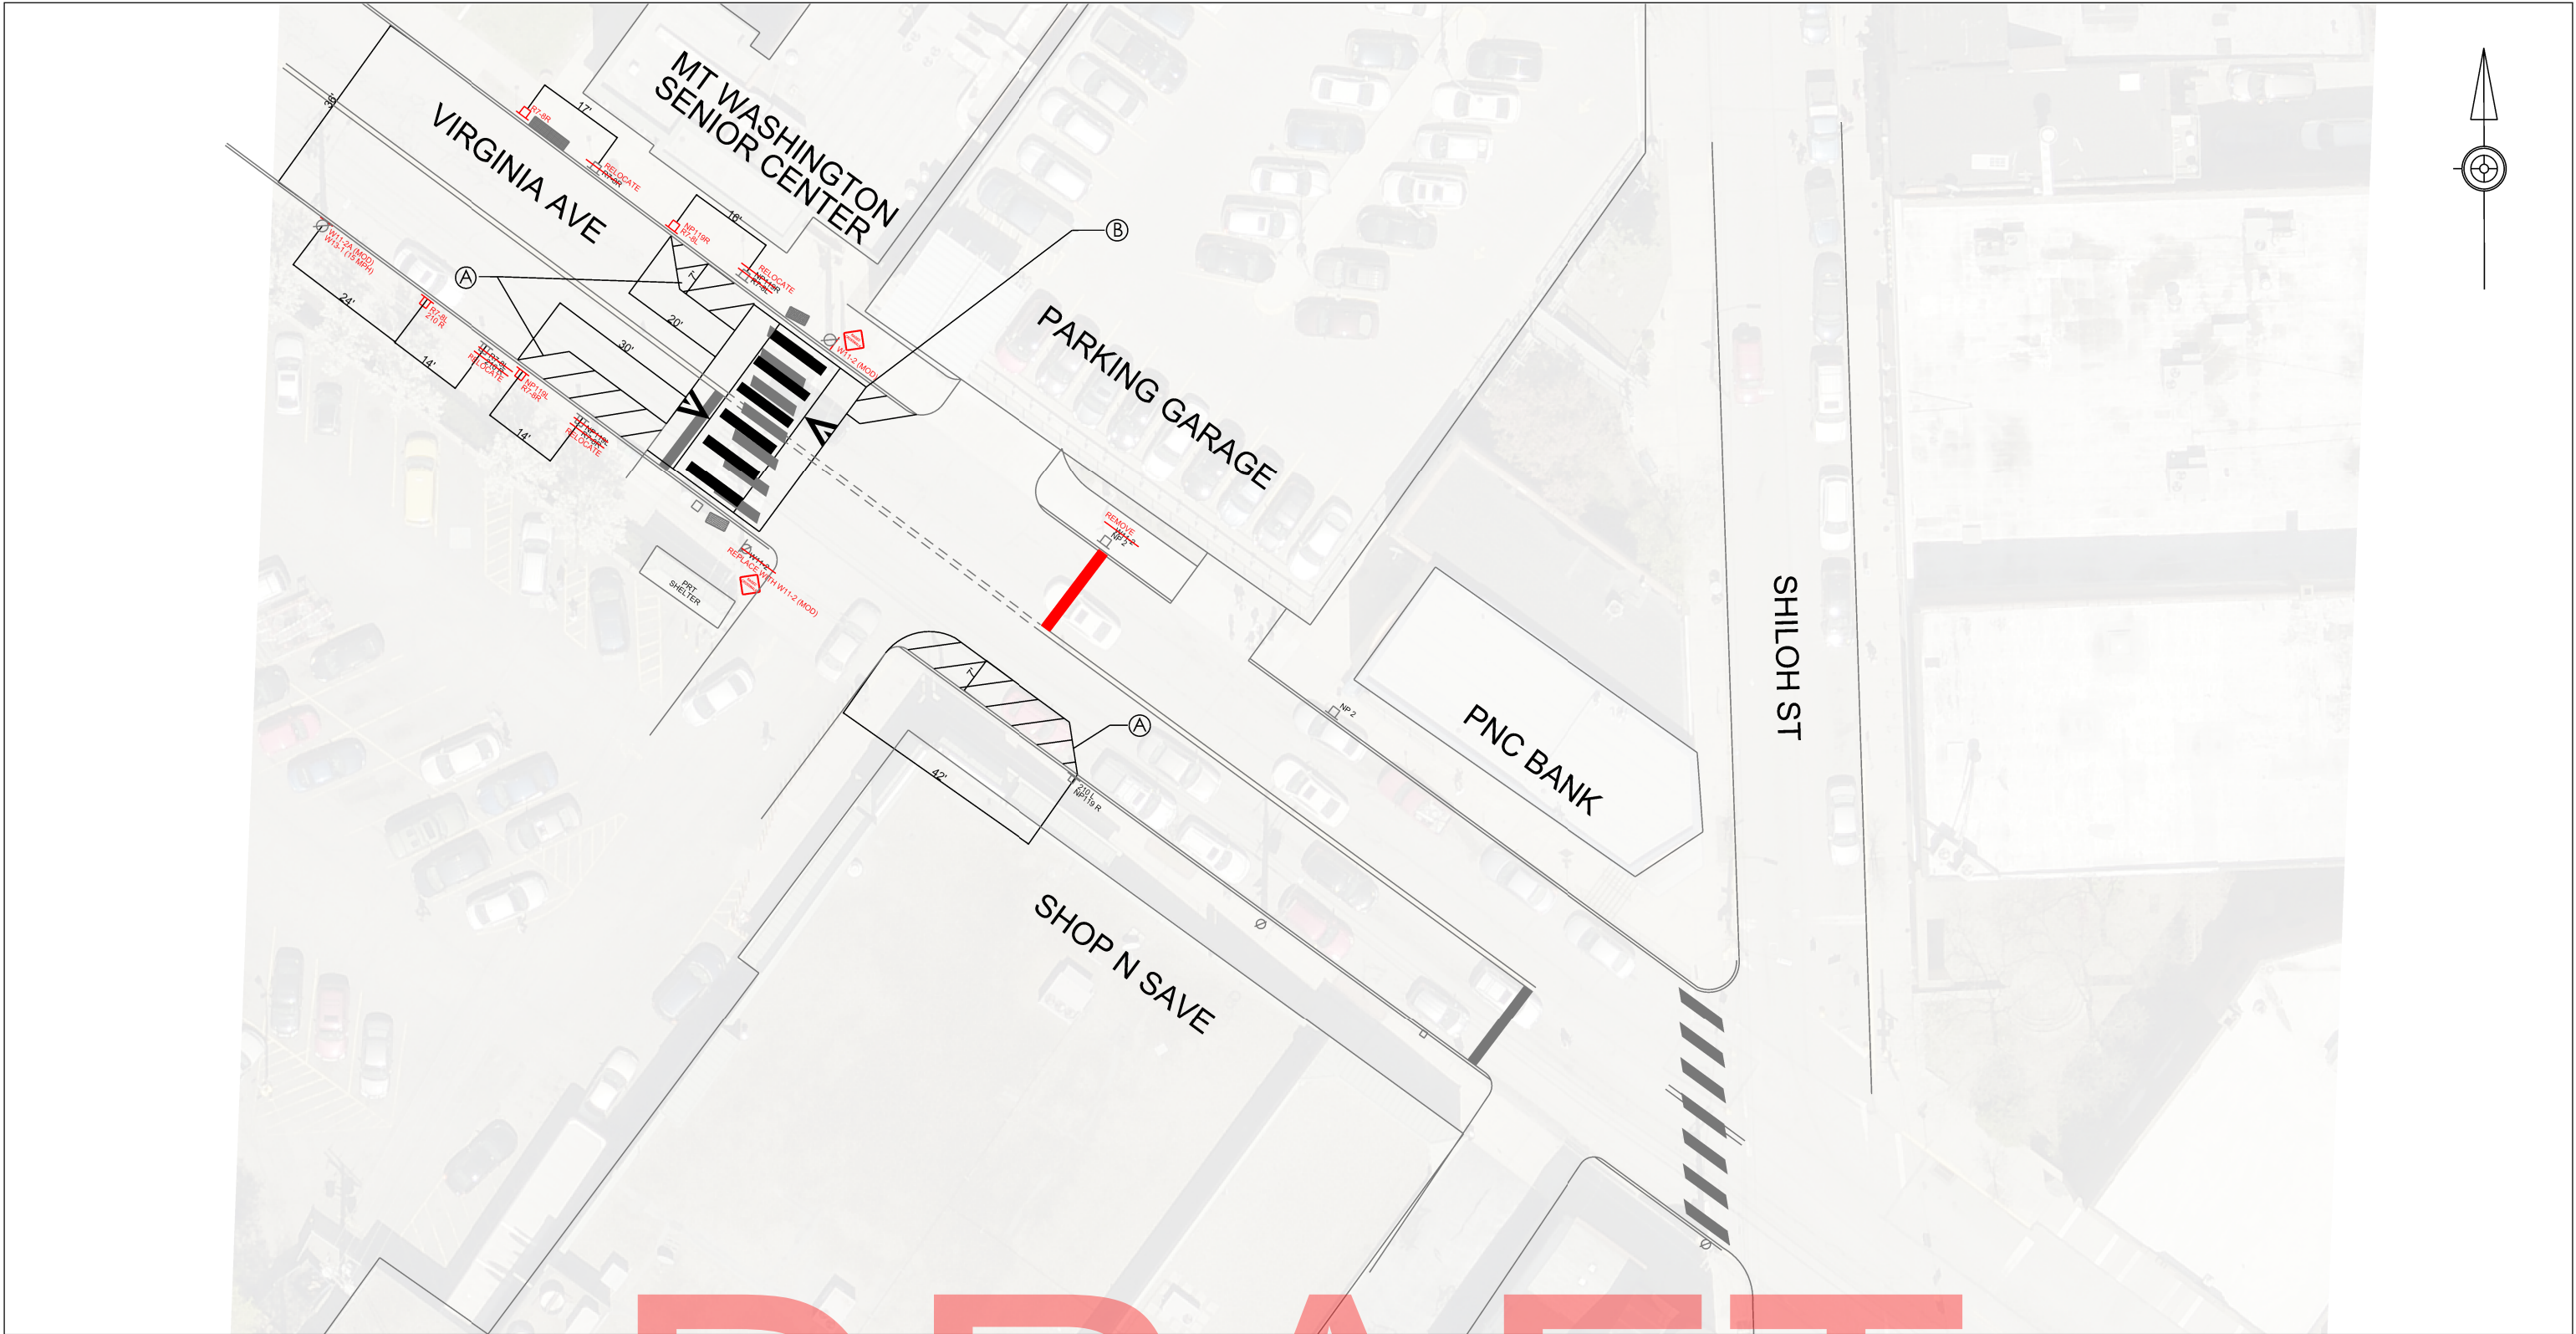

GENERAL NOTES:
ERADICATE MARKINGS SHOWN IN RED





- Ⓐ INSTALL NO PARKING BUMPOUT: INNER GORE: W/6", OUTER EDGE: W/4"
- Ⓑ INSTALL RAISED CROSSWALK PER DETAILS SHOWN ON SHEETS 2 AND 3, 26 LF

DATE OF REVISION	MADE BY	CHECKED BY	DESCRIPTION

APPROVED BY _____ DATE _____
KMT 04/05/2024
DRAWN BY _____
REVIEWED BY _____
APPROVED BY _____

CITY OF PITTSBURGH
DEPARTMENT OF MOBILITY
AND INFRASTRUCTURE
TRAFFIC ENGINEERING DIVISION

VIRGINIA AVE,
SHILOH TO CUTHBERT
TRAFFIC SAFETY IMPROVEMENT
PLAN

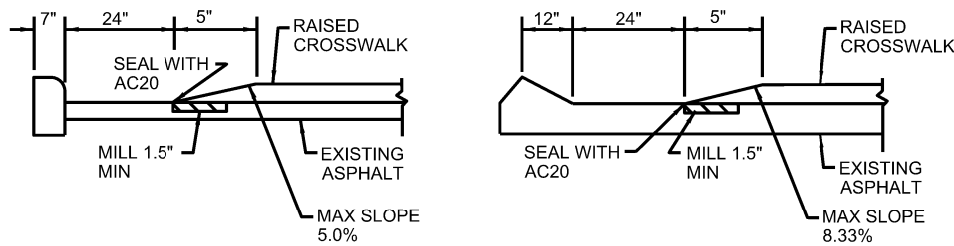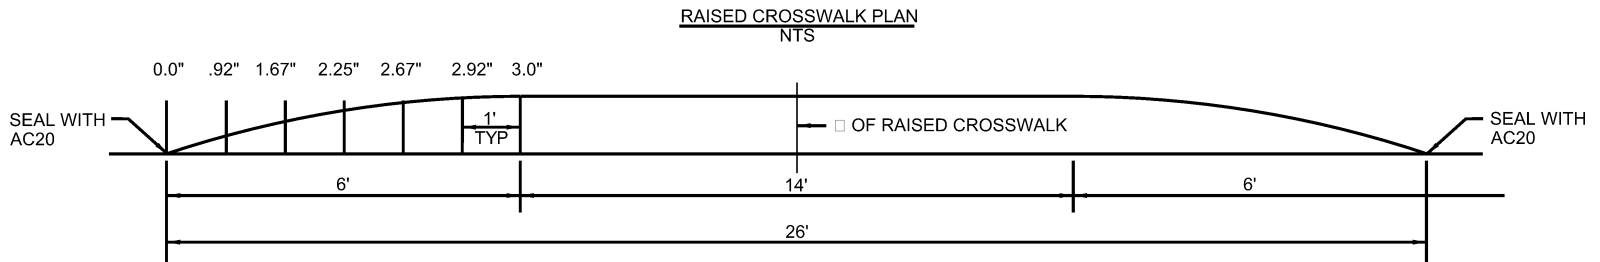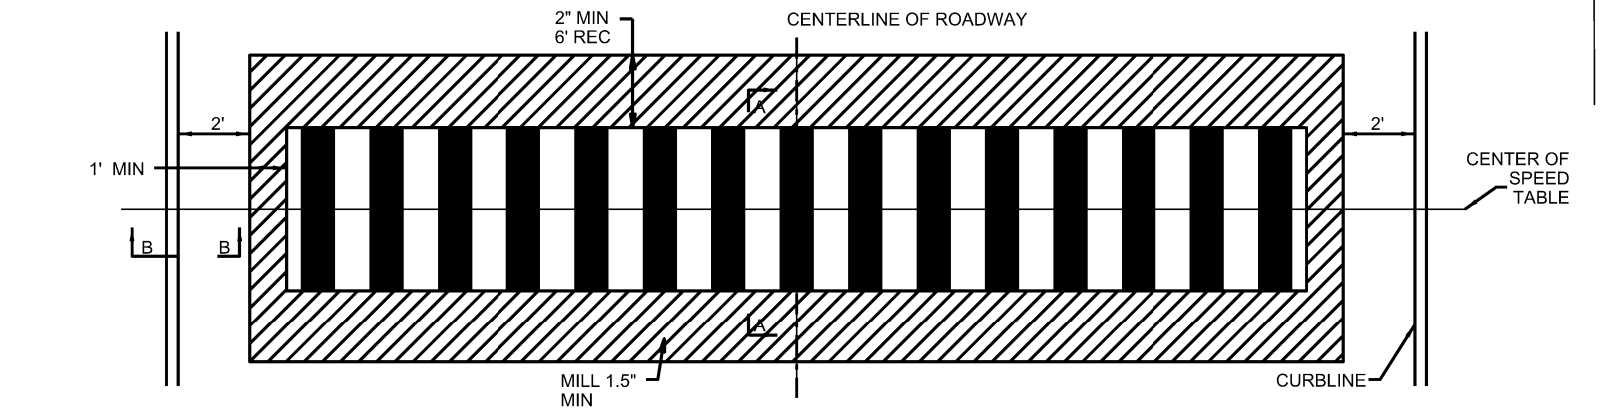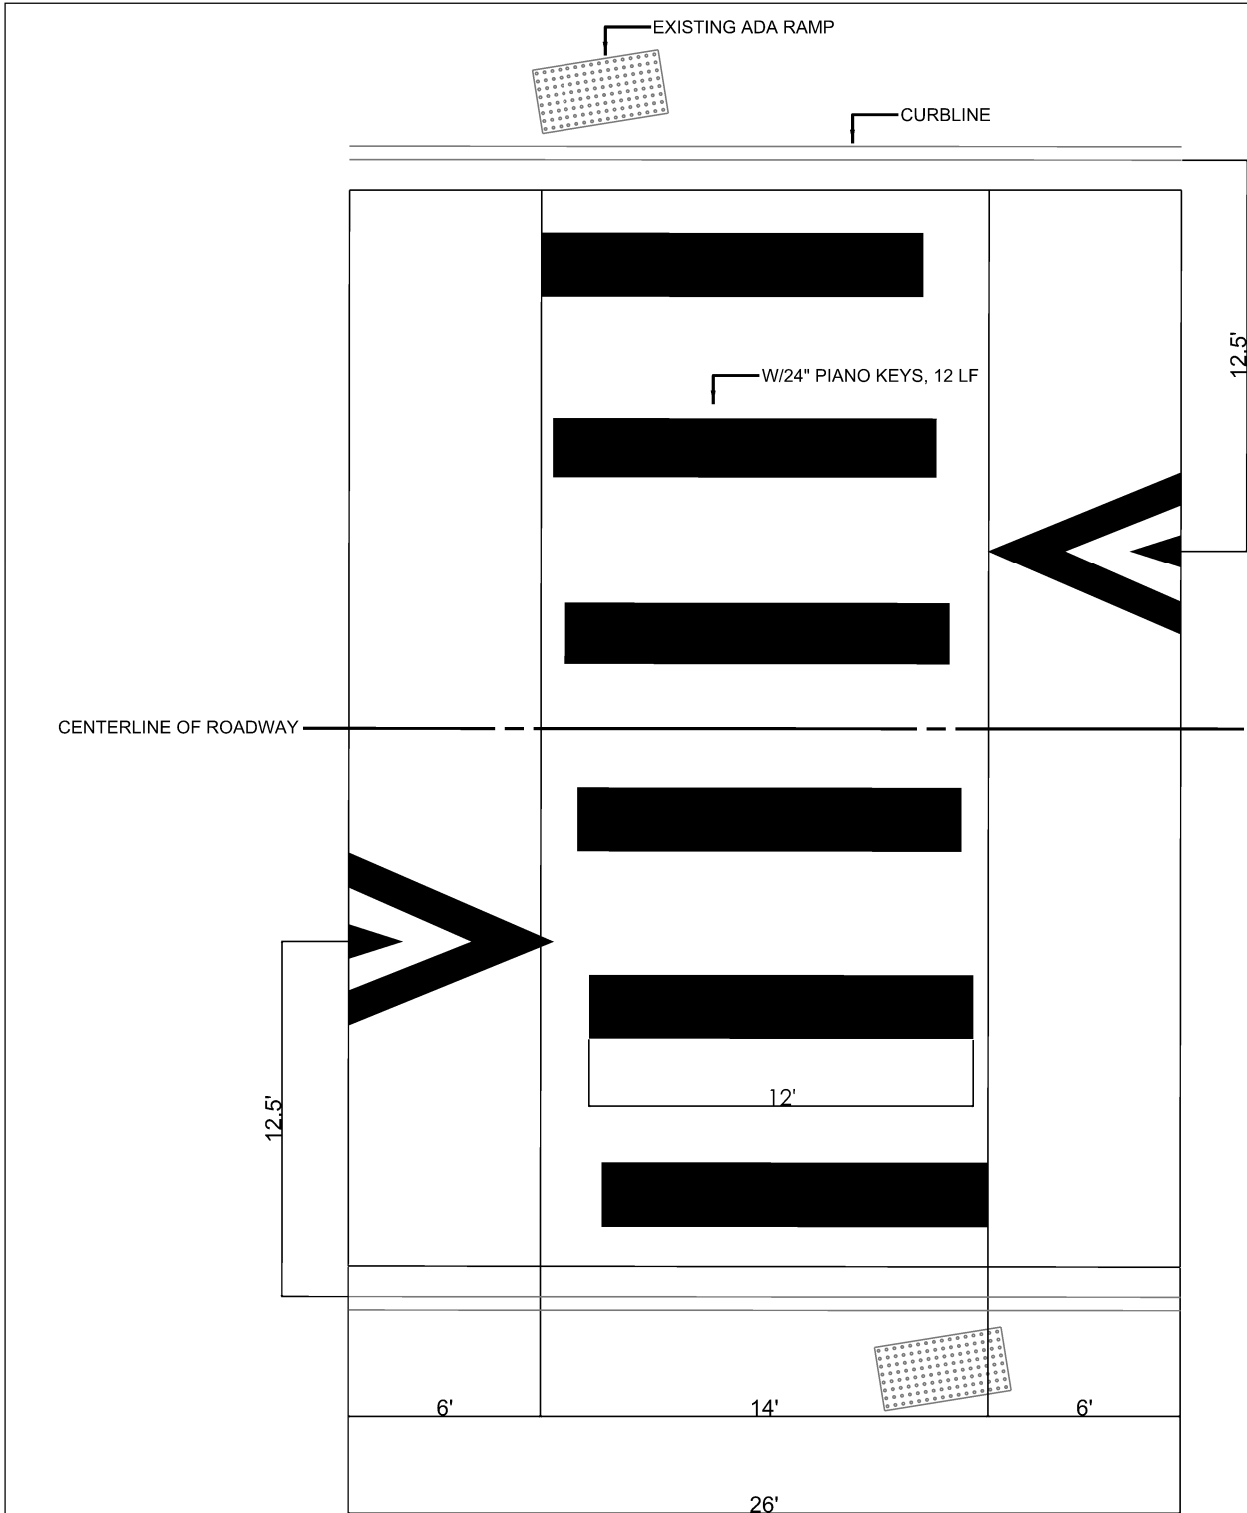

CITY OF PITTSBURGH
DEPARTMENT OF MOBILITY AND INFRASTRUCTURE
RAISED CROSSWALK DETAIL
DATE: 5/29/2022

GENERAL NOTES:

DATE OF REVISION	MADE BY	CHECKED BY	DESCRIPTION


APPROVED BY _____ DATE _____
DRAWN BY _____
REVIEWED BY _____
APPROVED BY _____

CITY OF PITTSBURGH
DEPARTMENT OF MOBILITY
AND INFRASTRUCTURE
TRAFFIC ENGINEERING DIVISION

VIRGINIA AVE,
SHILOH TO CUTHBERT
DETAIL SHEET

SCALE: NTS
DATE: 06/07/2024


SHEET NO.
2 OF 3

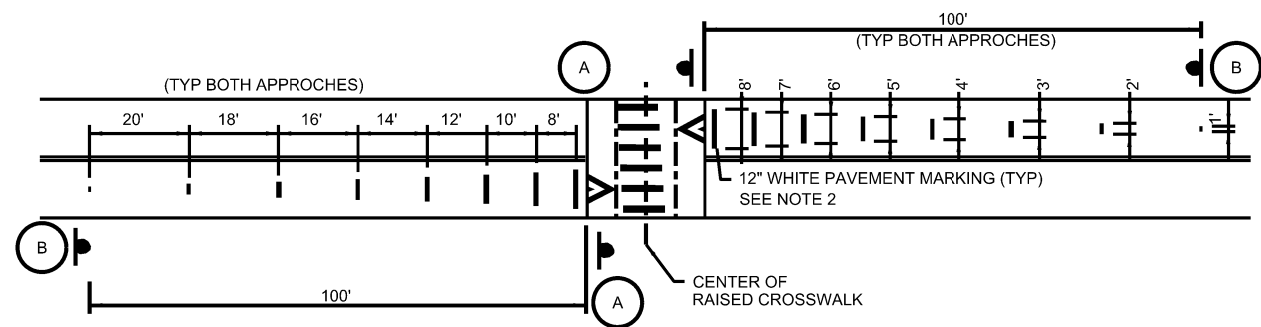

ADVANCED WARNING SIGNAGE FOR RAISED CROSSWALK
NTS

NOTES:


1. IF MORE THAN ONE SPEED TABLE IS INSTALLED, INSTALL SIGN B ON EITHER APPROACH TO THE SERIES OF TABLES.
2. LEADING EDGE SPEED TABLE PAVEMENT MARKINGS ARE REQUIRED ON EACH SPEED TABLE. ADVANCED WARNING PAVEMENT MARKINGS ARE OPTIONAL.

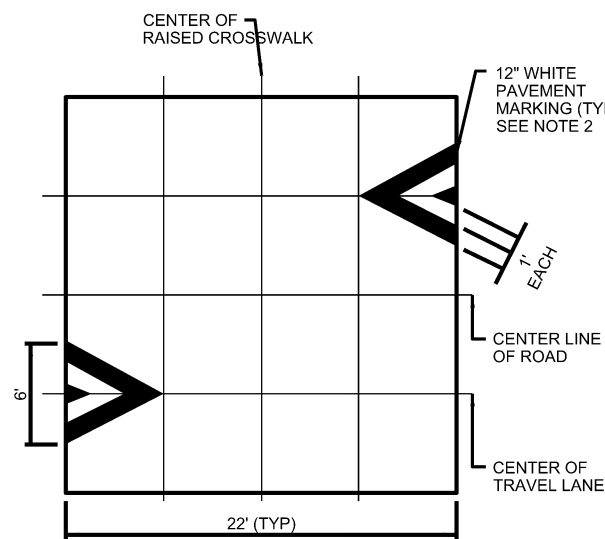

LEADING EDGE RAISED CROSSWALK
PAVEMENT MARKING DETAIL
NTS



W##-#
30"X30"
W16-7P
24"X12"

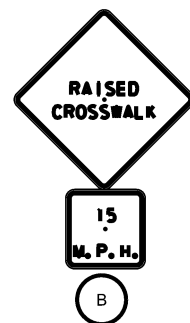

W##-#
30"X30"
W13-1P
18"X18"

SIGNAGE DETAILS
NTS

CITY OF PITTSBURGH
DEPARTMENT OF MOBILITY AND INFRASTRUCTURE
RAISED CROSSWALK DETAIL
SIGNING AND PAVEMENT MARKINGS
DATE: 4/26/2022

GENERAL NOTES:

DRAFT

APPROVED BY

DATE

DRAWN BY

REVIEWED BY

APPROVED BY

CITY OF PITTSBURGH
DEPARTMENT OF MOBILITY
AND INFRASTRUCTURE
TRAFFIC ENGINEERING DIVISION

VIRGINIA AVE,
SHILOH TO CUTHBERT

DETAIL SHEET - SIGNAGE AND PAVEMENT
MARKINGS

SCALE: NTS
DATE: 06/10/2024

SHEET NO.
3 OF 3

DATE OF REVISION	MADE BY	CHECKED BY	DESCRIPTION