Path & Filename=g:\Projects\47000\47465 downing herron steps\Dwg\02-Sheet\C-47465 Downing-Herron Stairs.dwg
Plot Date=4/6/2026 2:04 PM Addie L., Jack Save Date=4/6/2026 2:03 PM

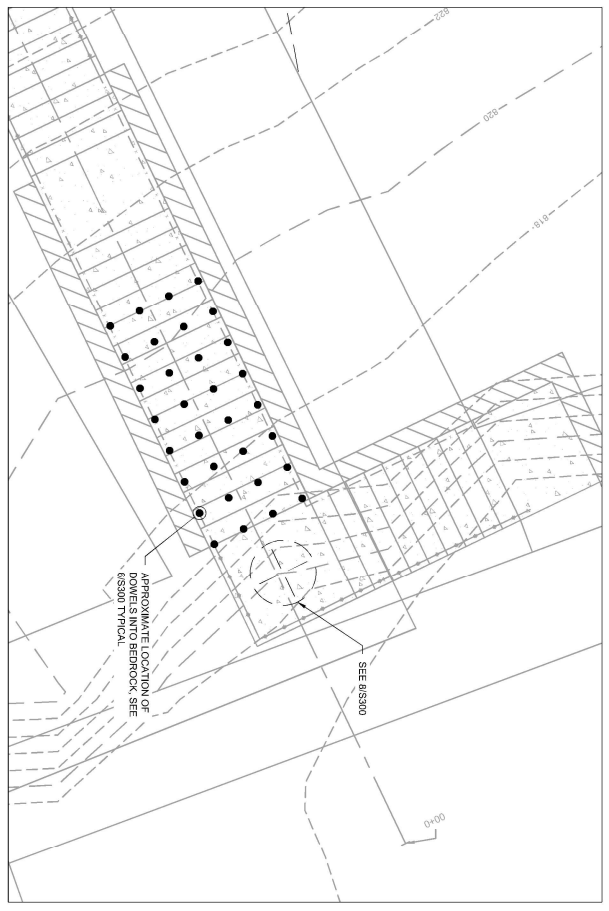

1 S100 ENLARGED ROCK ANCHOR LOCATION PLAN
SCALE: 1/4" = 1'-0"

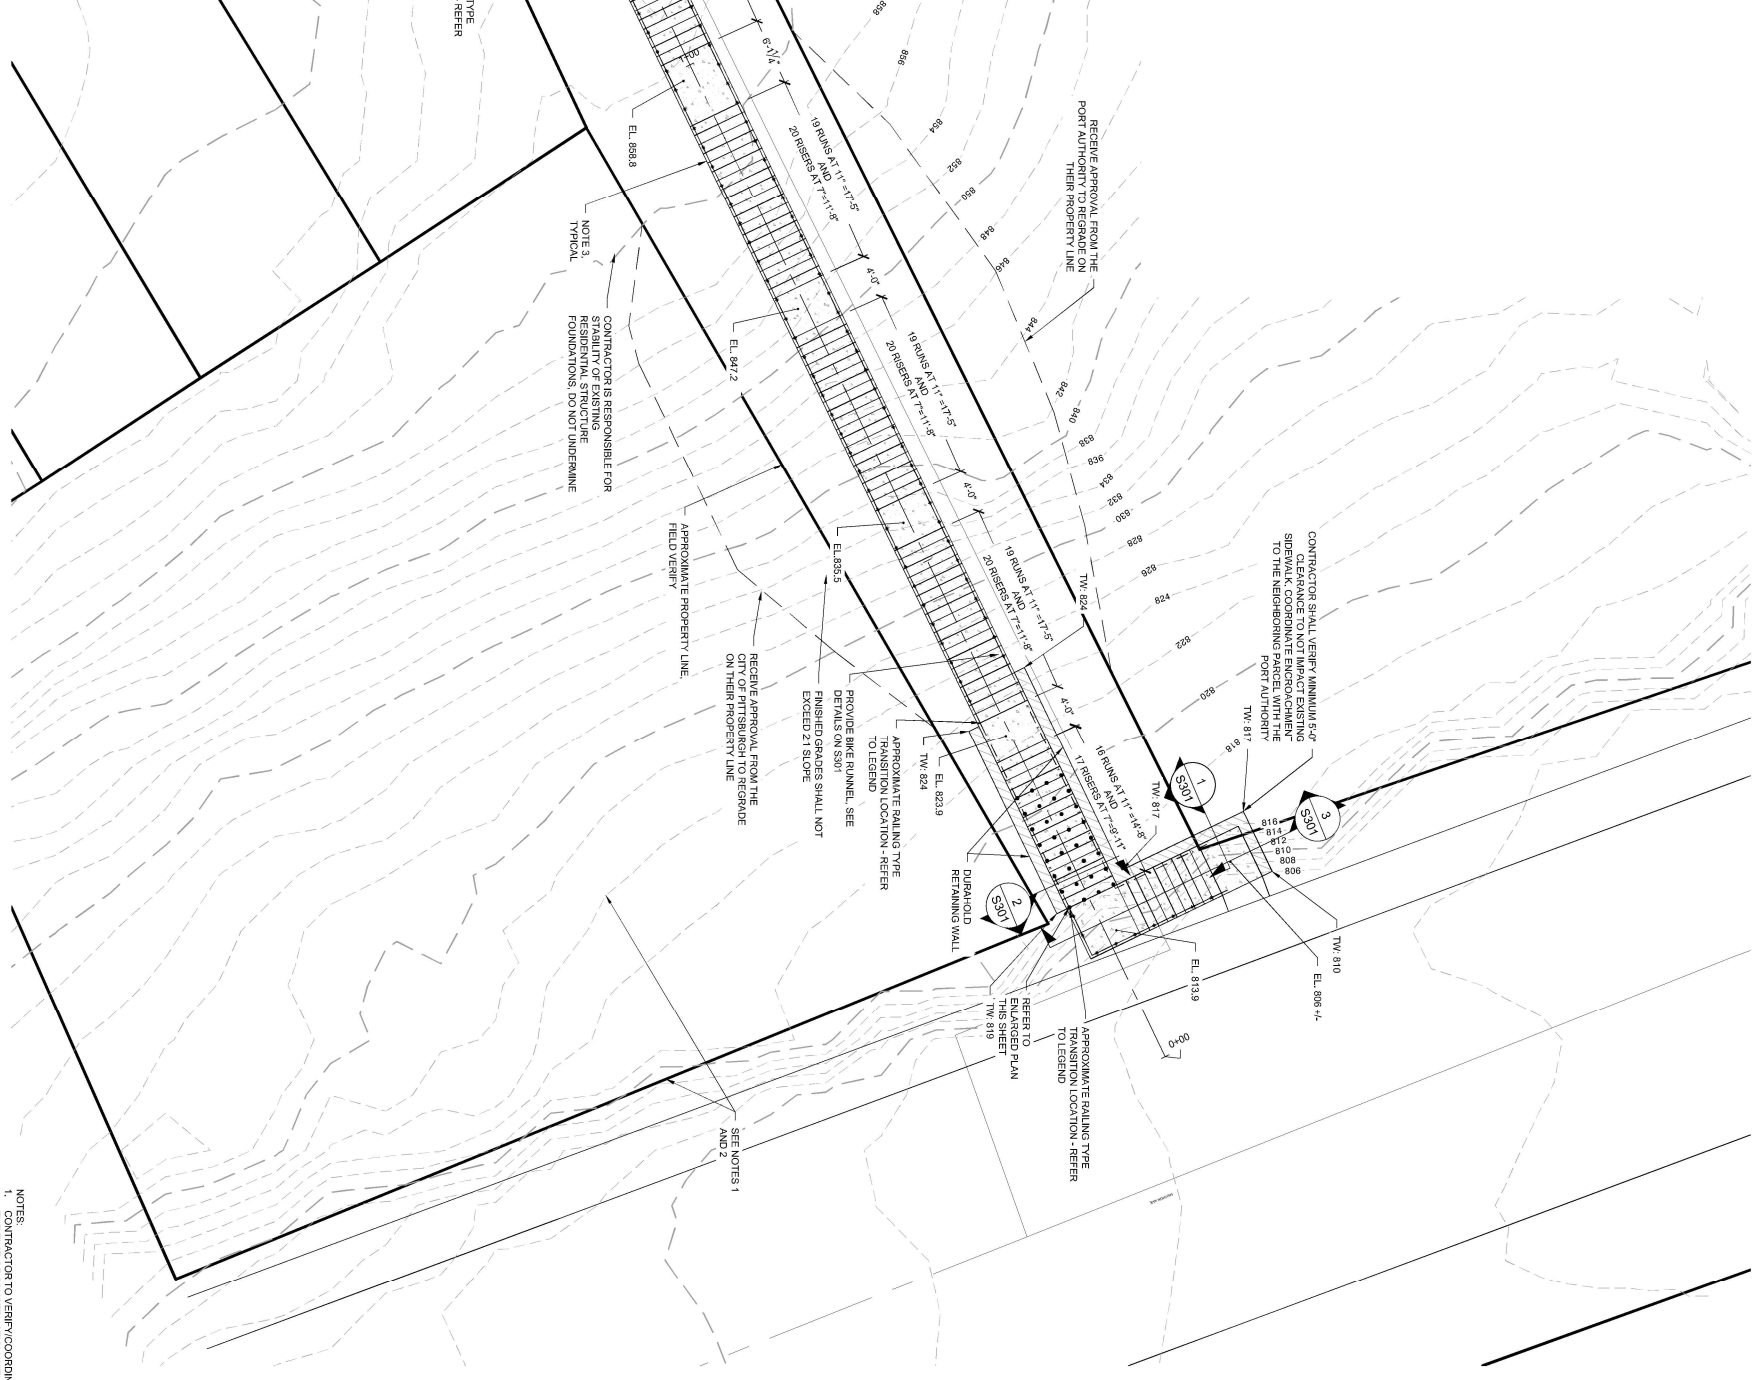

2 S100 STAIR PLAN
SCALE: 1/8" = 1'-0"

NOTES:
1. CONTRACTOR TO VERIFY/COORDINATE EXISTING/FINISHED GRADES AT THE TIME OF CONSTRUCTION WITH THE ENGINEER OF RECORD.
2. SURFACE CONTOURS AND SPOT GRADES ARE REFERENCED TO PASDA 2021 LIDAR AND LIMITED SURVEY INFORMATION DUE TO SITE ACCESSIBILITY.
3. FIELD COORDINATE STAIR RUNS WITH FINISHED GRADES. DO NOT EXCEED LIMITS AS OUTLINED IN IBC CHAPTER 10 AND ALL OTHER APPLICABLE CODES. COORDINATE ALL PROPOSED CHANGES WITH ENGINEER OF RECORD FOR REVIEW AND APPROVAL PRIOR TO CONSTRUCTION

THE GATEWAY ENGINEERS, INC. RETAINS OWNERSHIP RIGHTS OF ALL DATA WITHIN THE PLANS. DATA CONTAINED WITHIN IS ONLY TO BE USED FOR ITS INTENDED PUPPOSE BY ITS RESPONSIBLE PARTY. THE USE, REPLICATION, REPRODUCTION, OR REDISTRIBUTION OF DATA CONTAINED WITHIN IS STRICTLY PROHIBITED AND SUBJECT TO LEGAL ACTION.

Project Number: C-47465
Drawing Scale: AS NOTED
Date Issued: 04/02/2026
Index Number: –
Drawn By: OGB
Checked By: ALJ
Project Manager: JMK

S100

STAIR PLAN

DOWNING-HERRON STAIRS
DOWNING STREET
PITTSBURGH, PA 15219

PREPARED FOR:
A. MERANTE CONTRACTING INC
4740 STREETS RUN RD
PITTSBURGH, PA 15236

Date	No	REVISION RECORD
-	01	-
-	02	-
-	03	-
-	04	-
-	05	-
-	06	-
-	07	-
-	08	-

COMMONWEALTH OF PENNSYLVANIA REGISTERED PROFESSIONAL ENGINEER JOSHUA L. FISHBURN 2024-04-04

GATEWAY ENGINEERS
A FULL-SERVICE CIVIL ENGINEERING FIRM
WWW.GATEWAYENGINEERS.COM | PITTSBURGH & BUTLER, PA | 1-855-634-9284

© Gateway Engineers Inc, All Rights Reserved