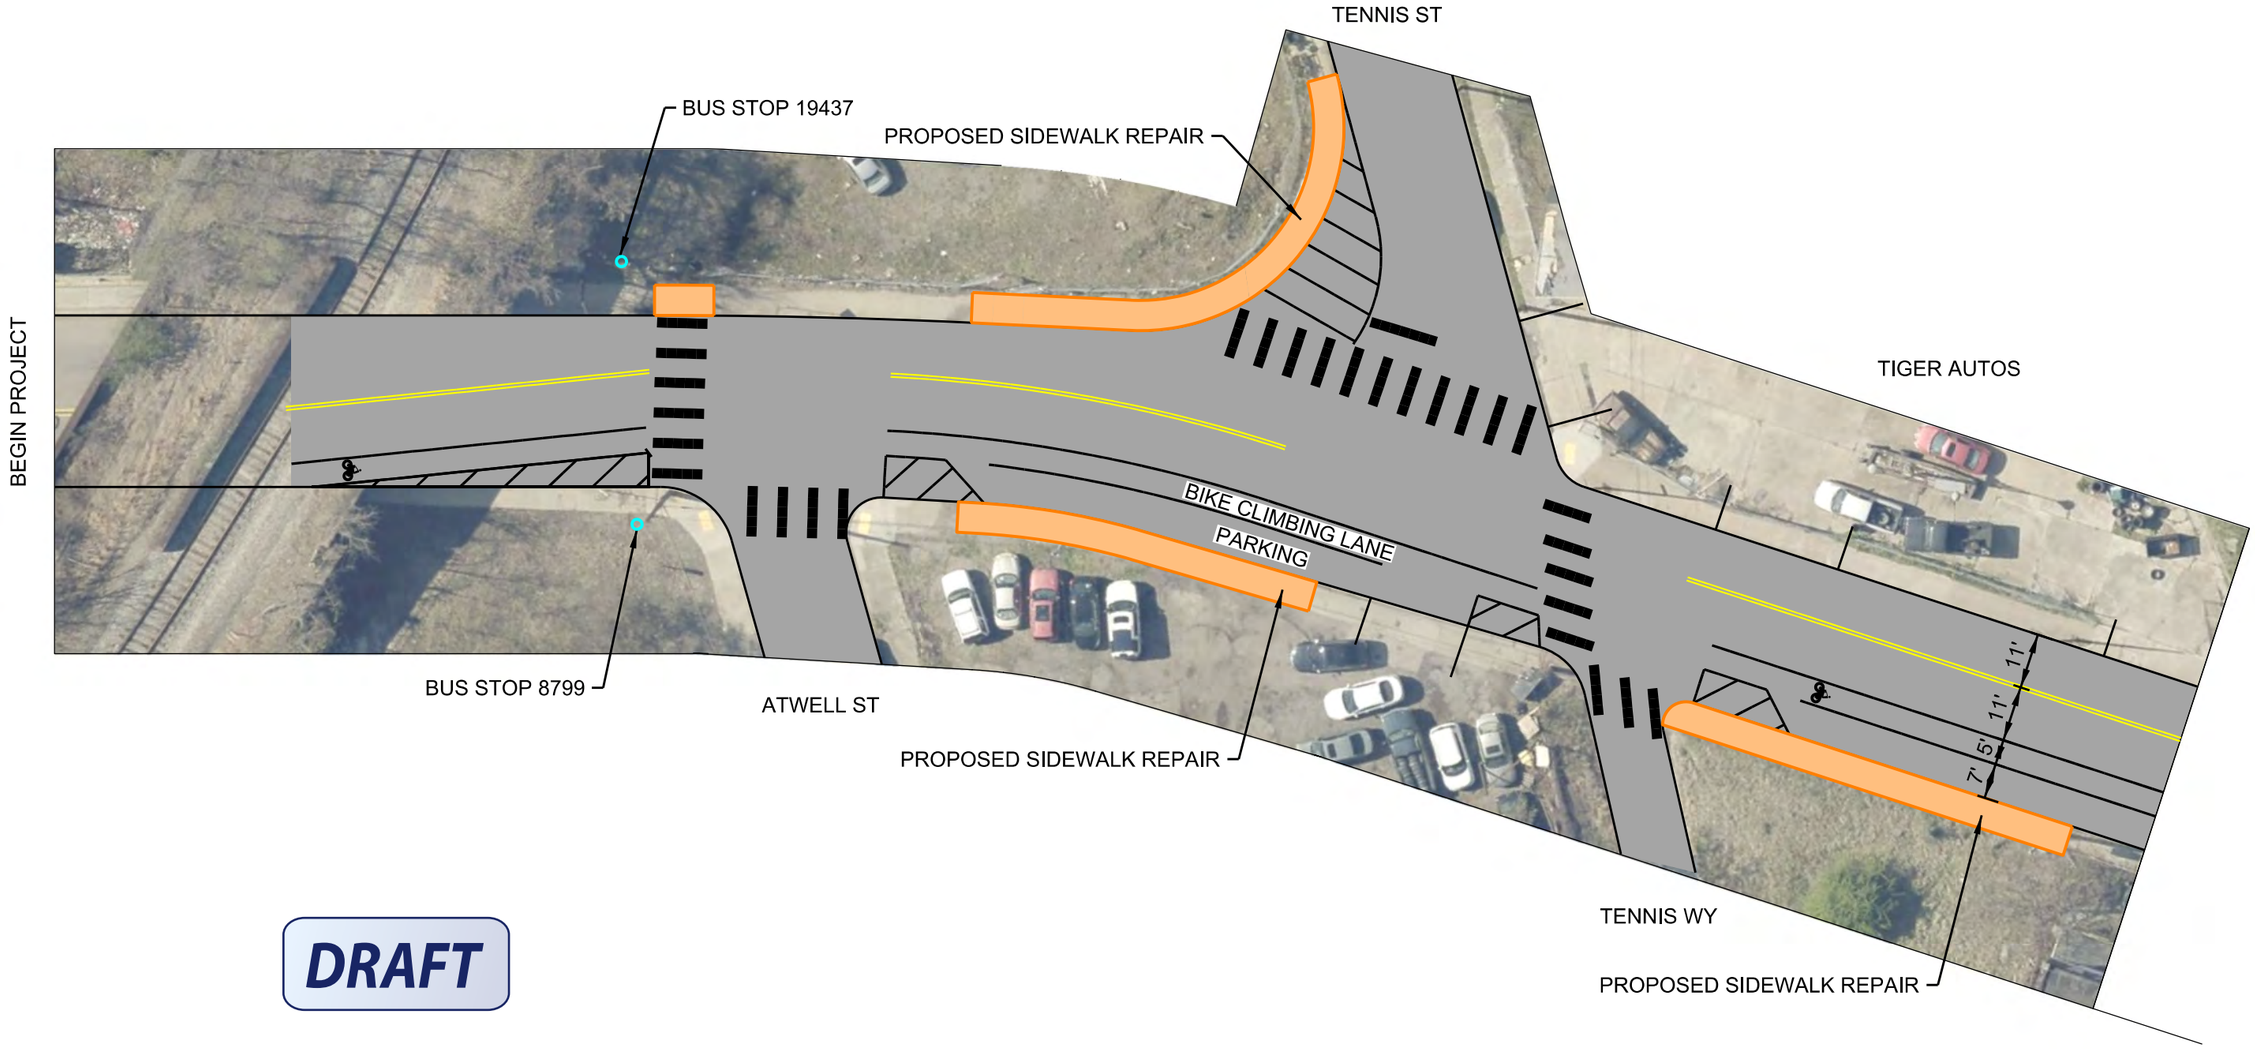

DRAFT

LINCOLN AVE
2027 VISION ZERO IMPLEMENTATION
CONCEPTUAL DESIGN

LEGEND (PROPOSED):
- WHITE PAVEMENT MARKING
- YELLOW PAVEMENT MARKING
- PROPOSED CONCRETE ELEMENT
- PROPOSED ASPHALT ELEMENT

0 30 60 FEET

CITY OF PITTSBURGH
DEPARTMENT OF MOBILITY
AND INFRASTRUCTURE

DRAFT SCHEMATIC FOR DEMONSTRATION
PURPOSES ONLY

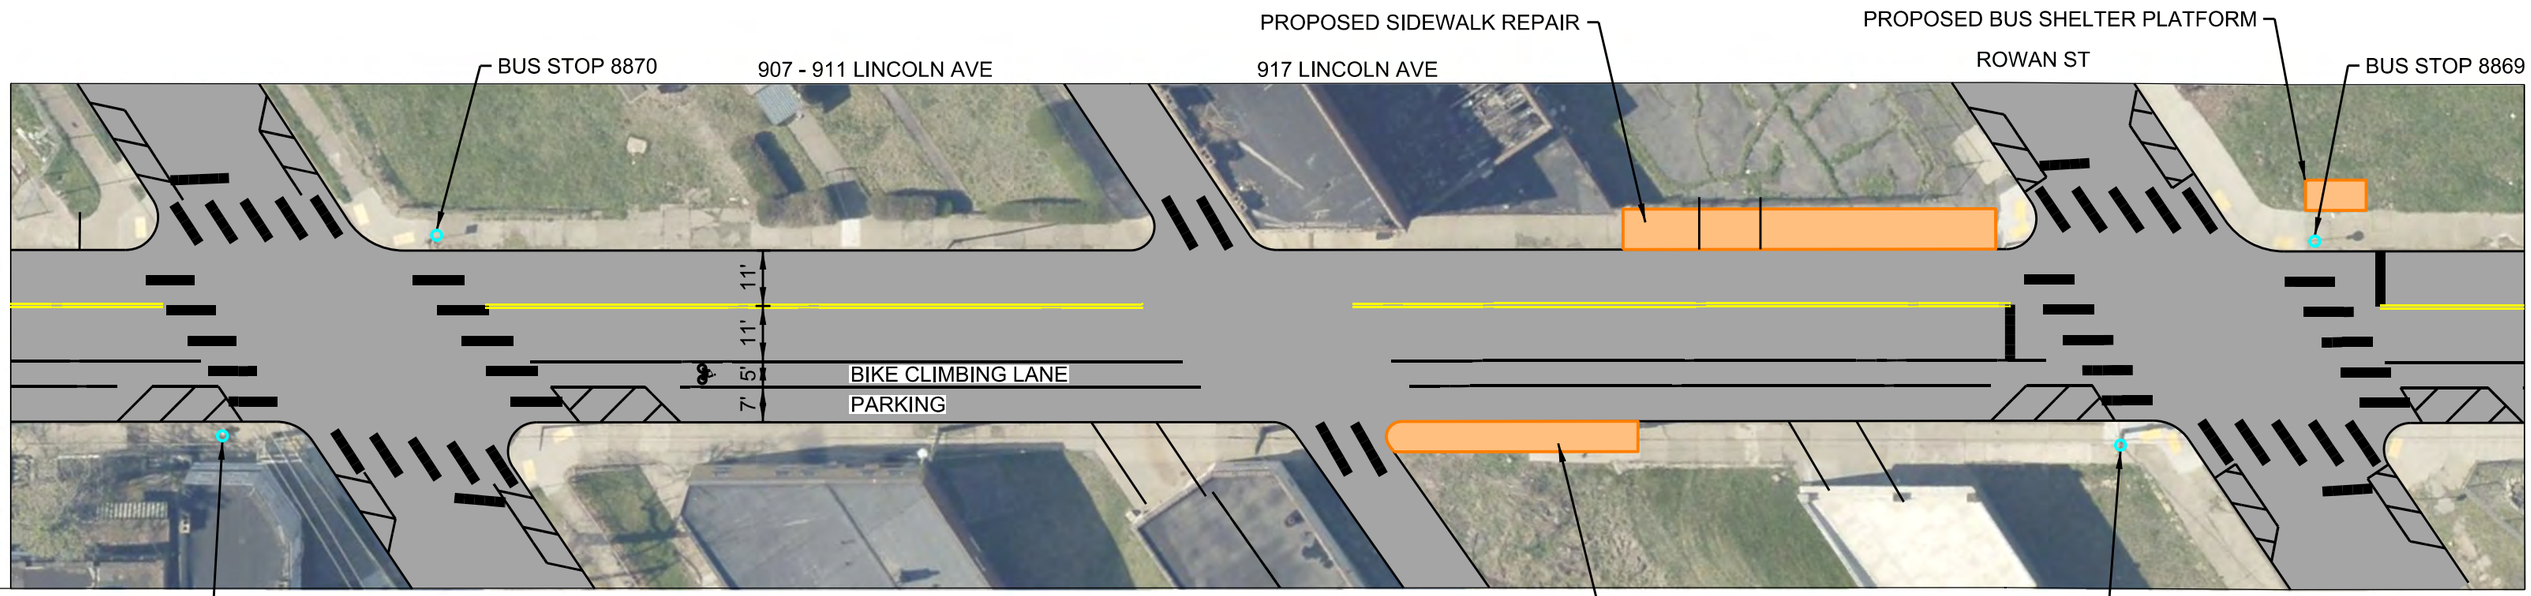

DRAFT

LINCOLN AVE
2027 VISION ZERO IMPLEMENTATION
CONCEPTUAL DESIGN

LEGEND (PROPOSED):
- WHITE PAVEMENT MARKING
- YELLOW PAVEMENT MARKING
- PROPOSED CONCRETE ELEMENT
- PROPOSED ASPHALT ELEMENT

N

0 30 60 FEET

CITY OF PITTSBURGH
DEPARTMENT OF MOBILITY
AND INFRASTRUCTURE

DRAFT SCHEMATIC FOR DEMONSTRATION
PURPOSES ONLY

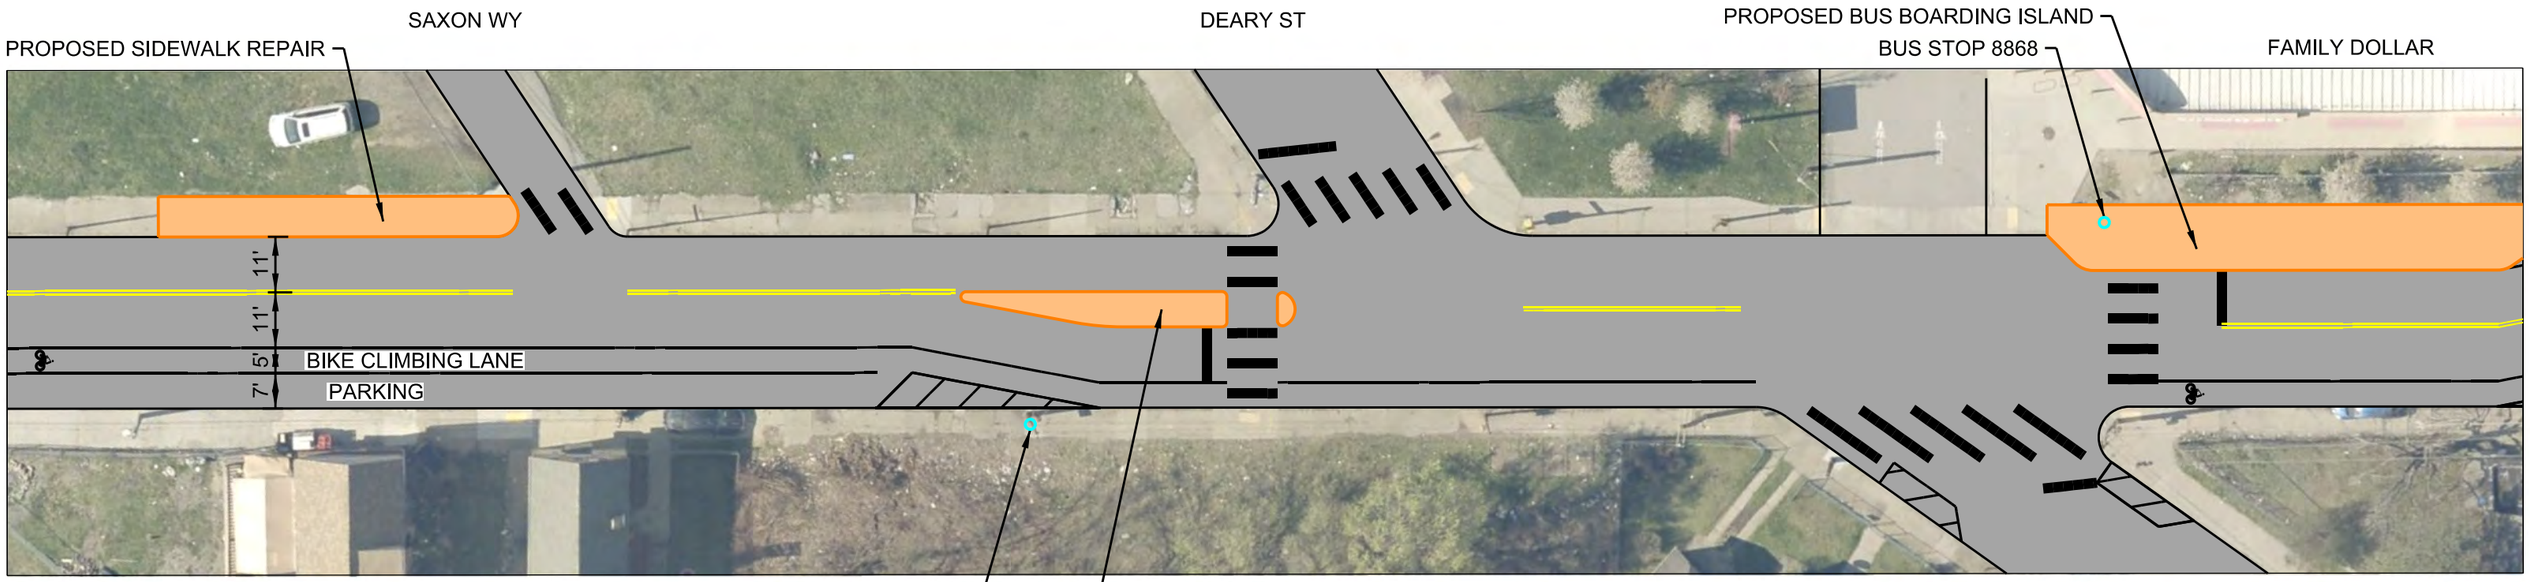

DRAFT

LINCOLN AVE
2027 VISION ZERO IMPLEMENTATION
CONCEPTUAL DESIGN

LEGEND (PROPOSED):
- WHITE PAVEMENT MARKING
- YELLOW PAVEMENT MARKING
- PROPOSED CONCRETE ELEMENT
- PROPOSED ASPHALT ELEMENT

N

0 30 60 FEET

CITY OF PITTSBURGH
DEPARTMENT OF MOBILITY
AND INFRASTRUCTURE

DRAFT SCHEMATIC FOR DEMONSTRATION
PURPOSES ONLY

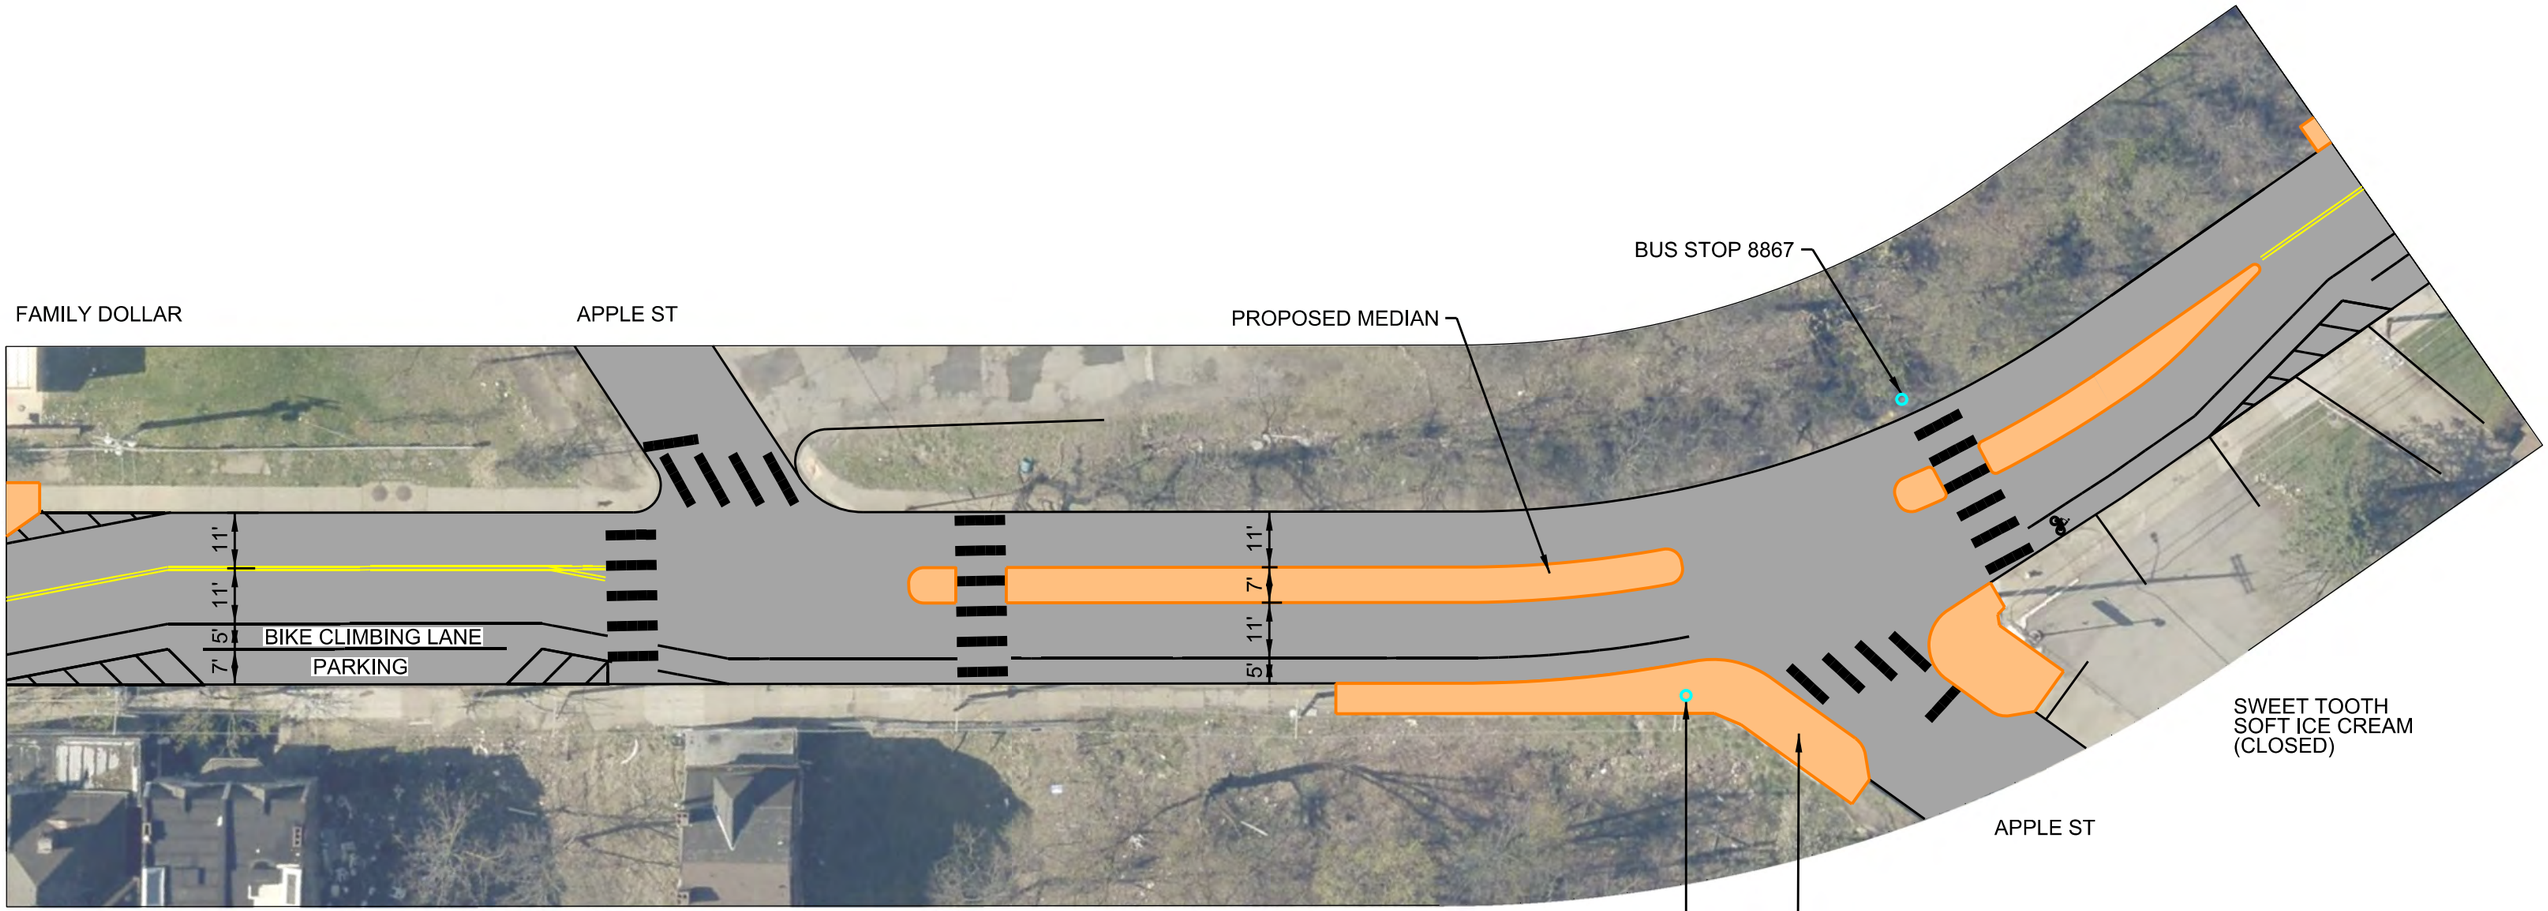

DRAFT

LINCOLN AVE
2027 VISION ZERO IMPLEMENTATION
CONCEPTUAL DESIGN

SHEET 4 OF 14

LEGEND (PROPOSED):
- WHITE PAVEMENT MARKING
- YELLOW PAVEMENT MARKING
- PROPOSED CONCRETE ELEMENT
- PROPOSED ASPHALT ELEMENT

N

0 30 60 FEET

CITY OF PITTSBURGH
DEPARTMENT OF MOBILITY
AND INFRASTRUCTURE

DRAFT SCHEMATIC FOR DEMONSTRATION
PURPOSES ONLY

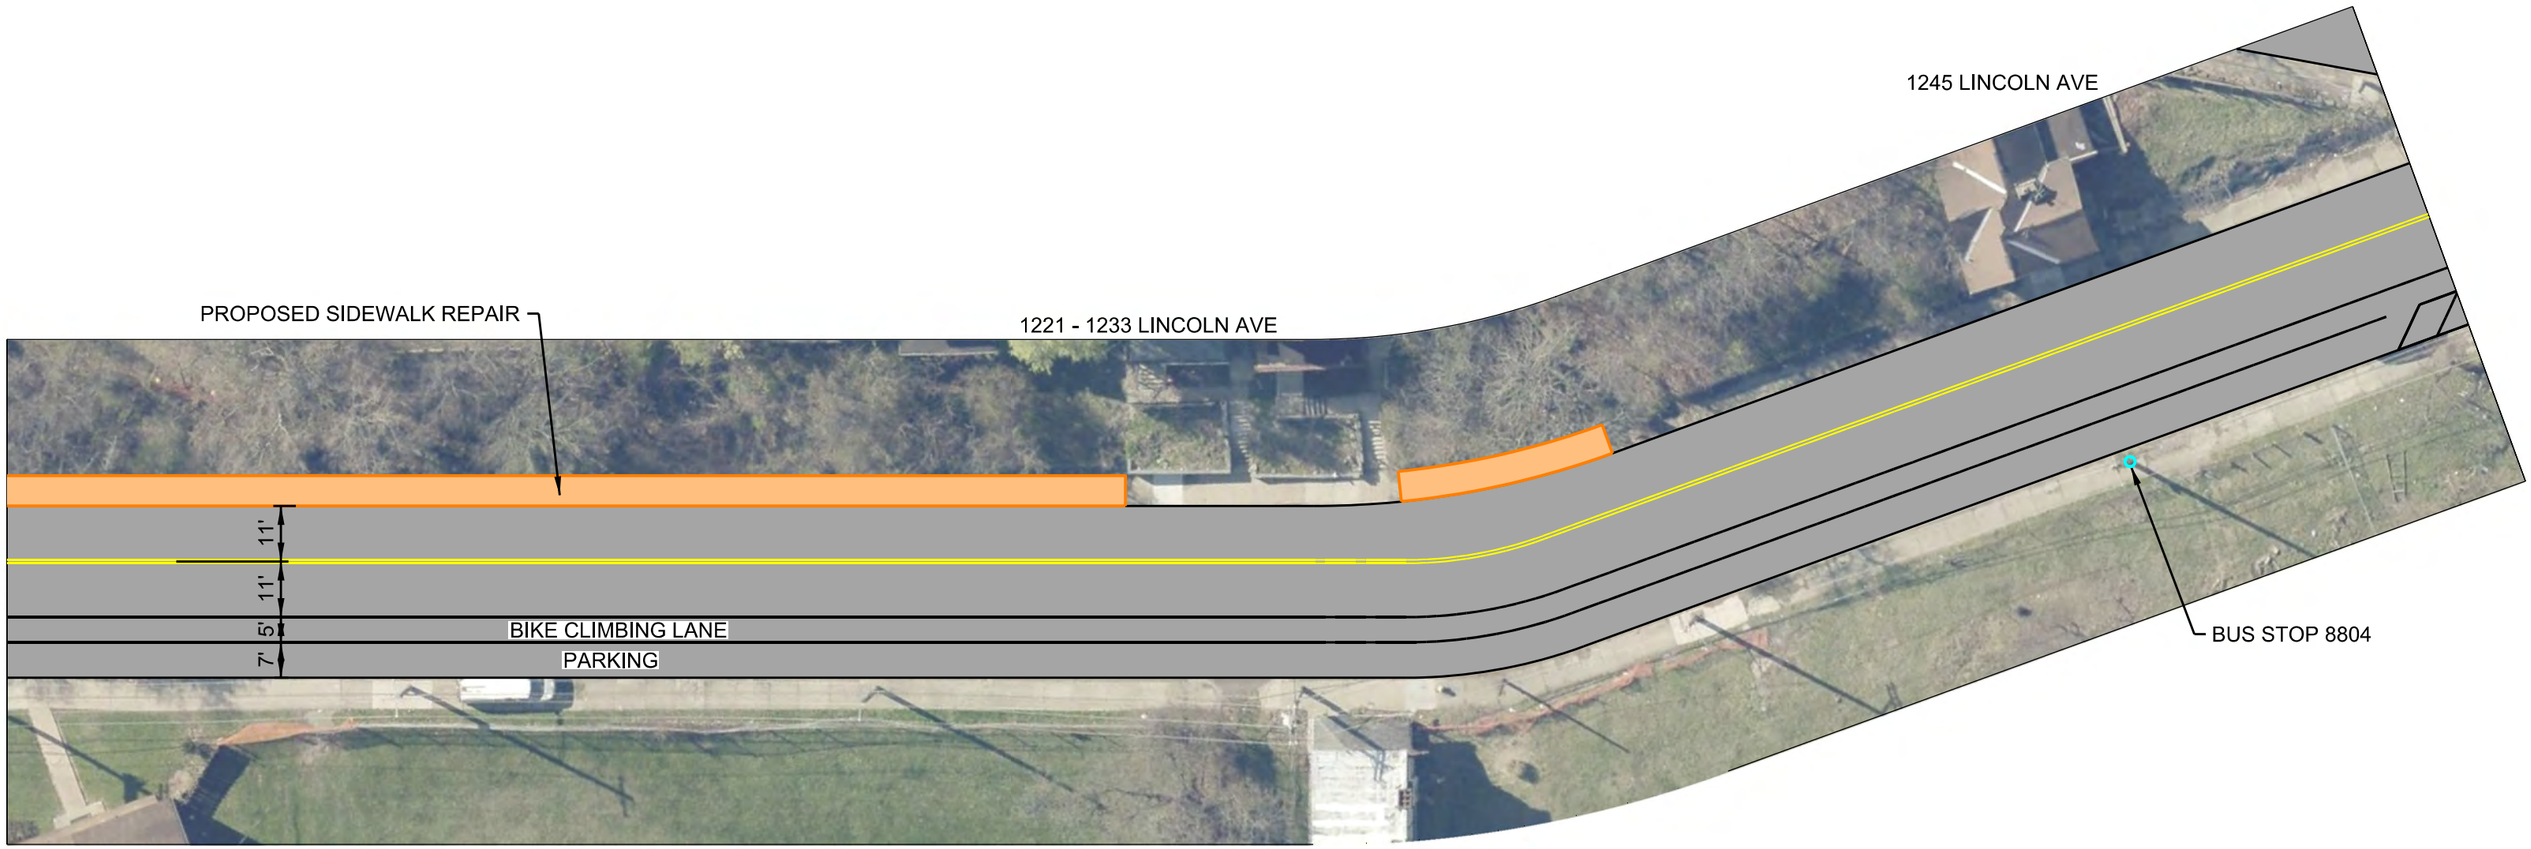

SMALL STEPS FOR LITTLE WONDERS
(DAYCARE)

DRAFT

LINCOLN AVE
2027 VISION ZERO IMPLEMENTATION
CONCEPTUAL DESIGN

LEGEND (PROPOSED):
- WHITE PAVEMENT MARKING
- YELLOW PAVEMENT MARKING
- PROPOSED CONCRETE ELEMENT
- PROPOSED ASPHALT ELEMENT

N

0 30 60 FEET

CITY OF PITTSBURGH
DEPARTMENT OF MOBILITY
AND INFRASTRUCTURE

DRAFT SCHEMATIC FOR DEMONSTRATION
PURPOSES ONLY

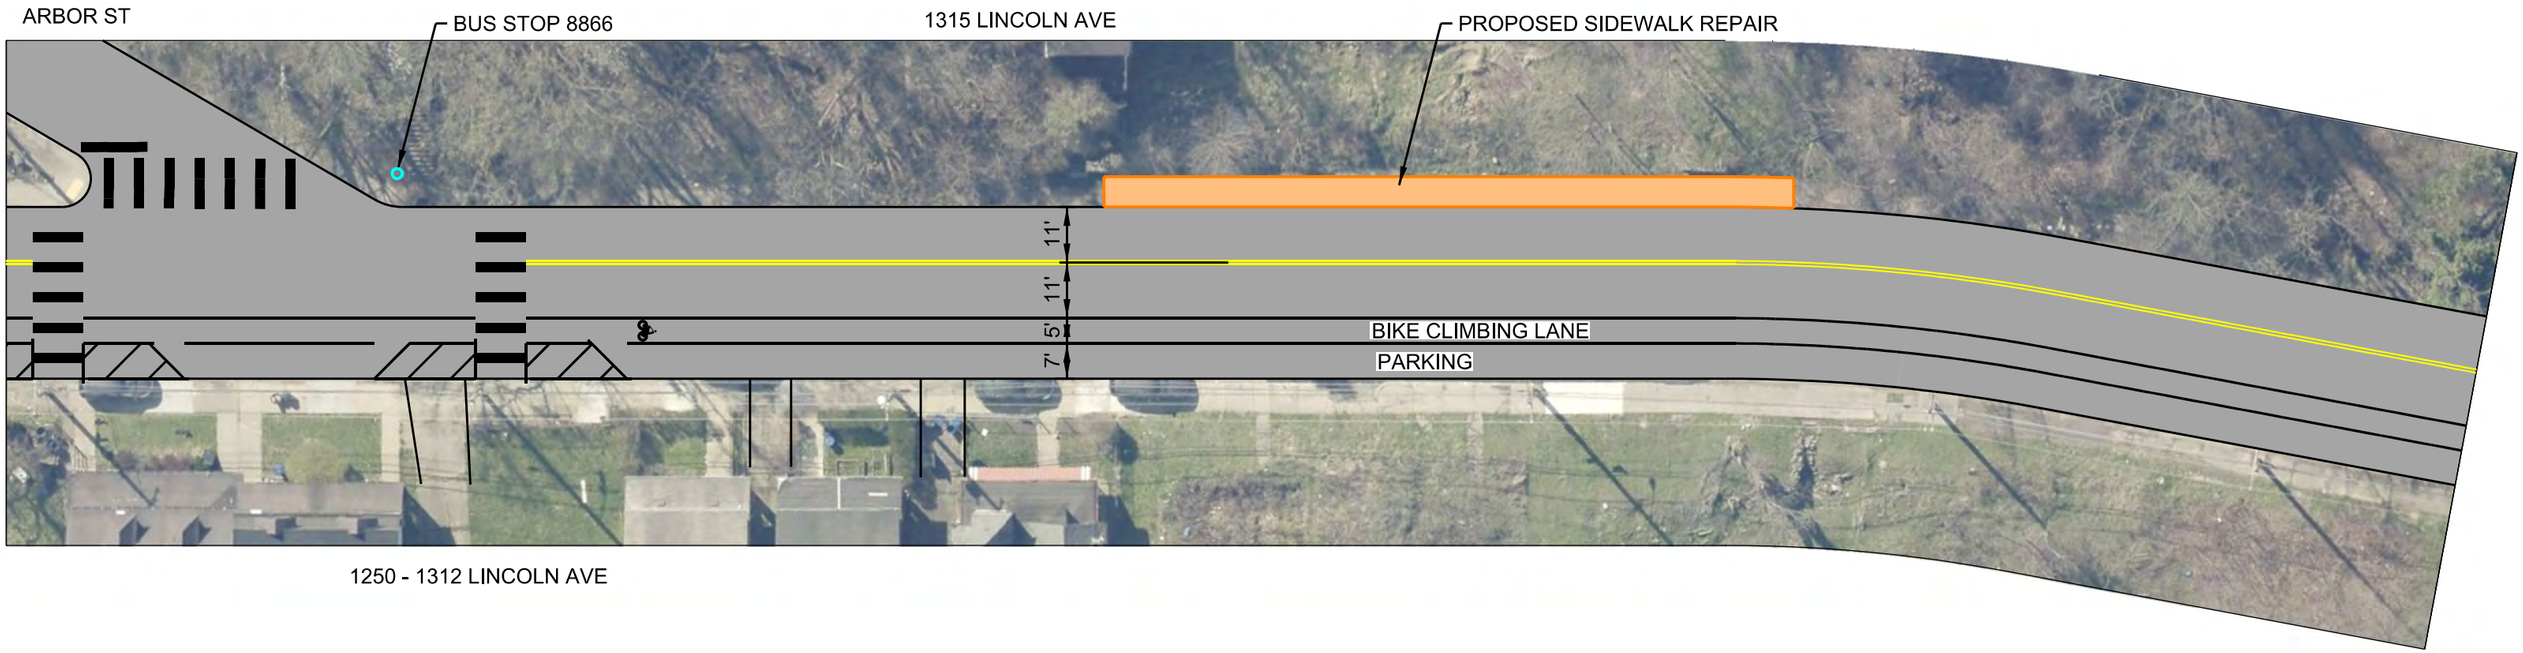

1250 - 1312 LINCOLN AVE

DRAFT

LINCOLN AVE
2027 VISION ZERO IMPLEMENTATION
CONCEPTUAL DESIGN

LEGEND (PROPOSED):
- WHITE PAVEMENT MARKING
- YELLOW PAVEMENT MARKING
- PROPOSED CONCRETE ELEMENT
- PROPOSED ASPHALT ELEMENT

N

0 30 60 FEET

CITY OF PITTSBURGH
DEPARTMENT OF MOBILITY
AND INFRASTRUCTURE

DRAFT SCHEMATIC FOR DEMONSTRATION
PURPOSES ONLY

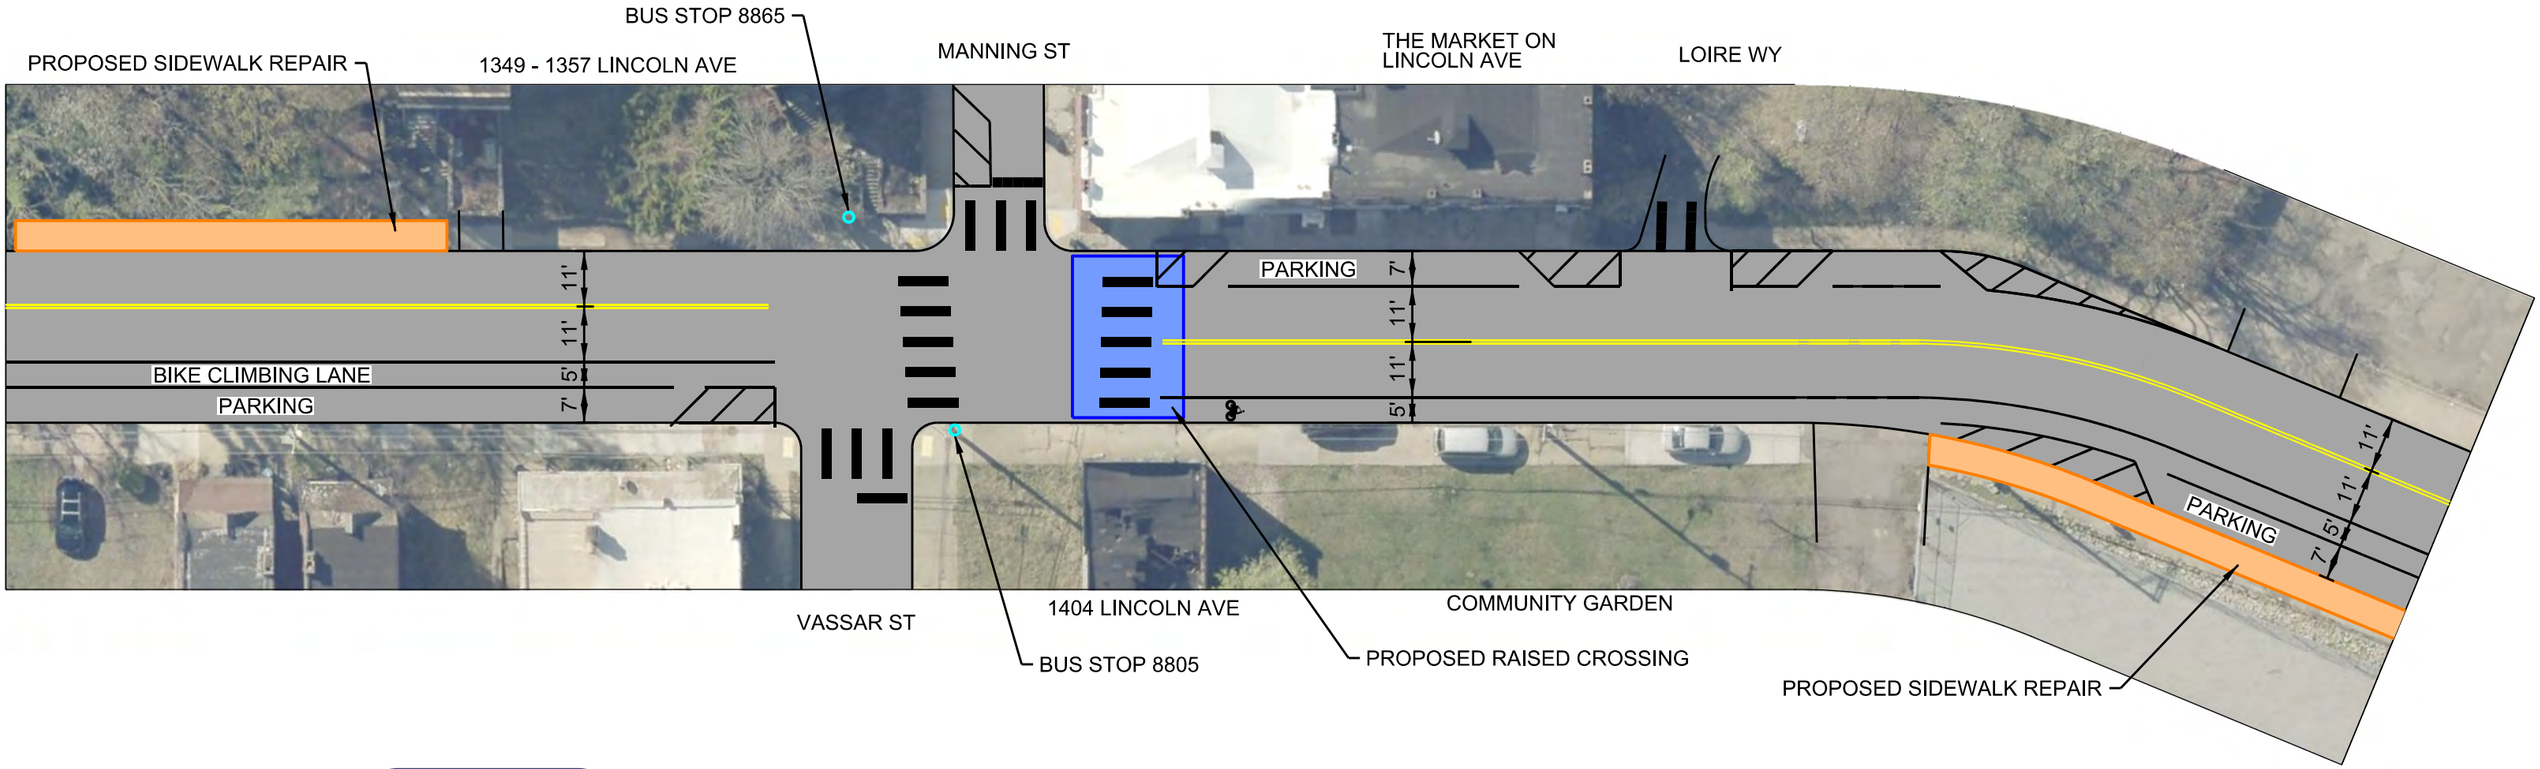

DRAFT

LINCOLN AVE
2027 VISION ZERO IMPLEMENTATION
CONCEPTUAL DESIGN

LEGEND (PROPOSED):
- WHITE PAVEMENT MARKING
- YELLOW PAVEMENT MARKING
- PROPOSED CONCRETE ELEMENT
- PROPOSED ASPHALT ELEMENT

N

0 30 60 FEET

CITY OF PITTSBURGH
DEPARTMENT OF MOBILITY
AND INFRASTRUCTURE

DRAFT SCHEMATIC FOR DEMONSTRATION
PURPOSES ONLY

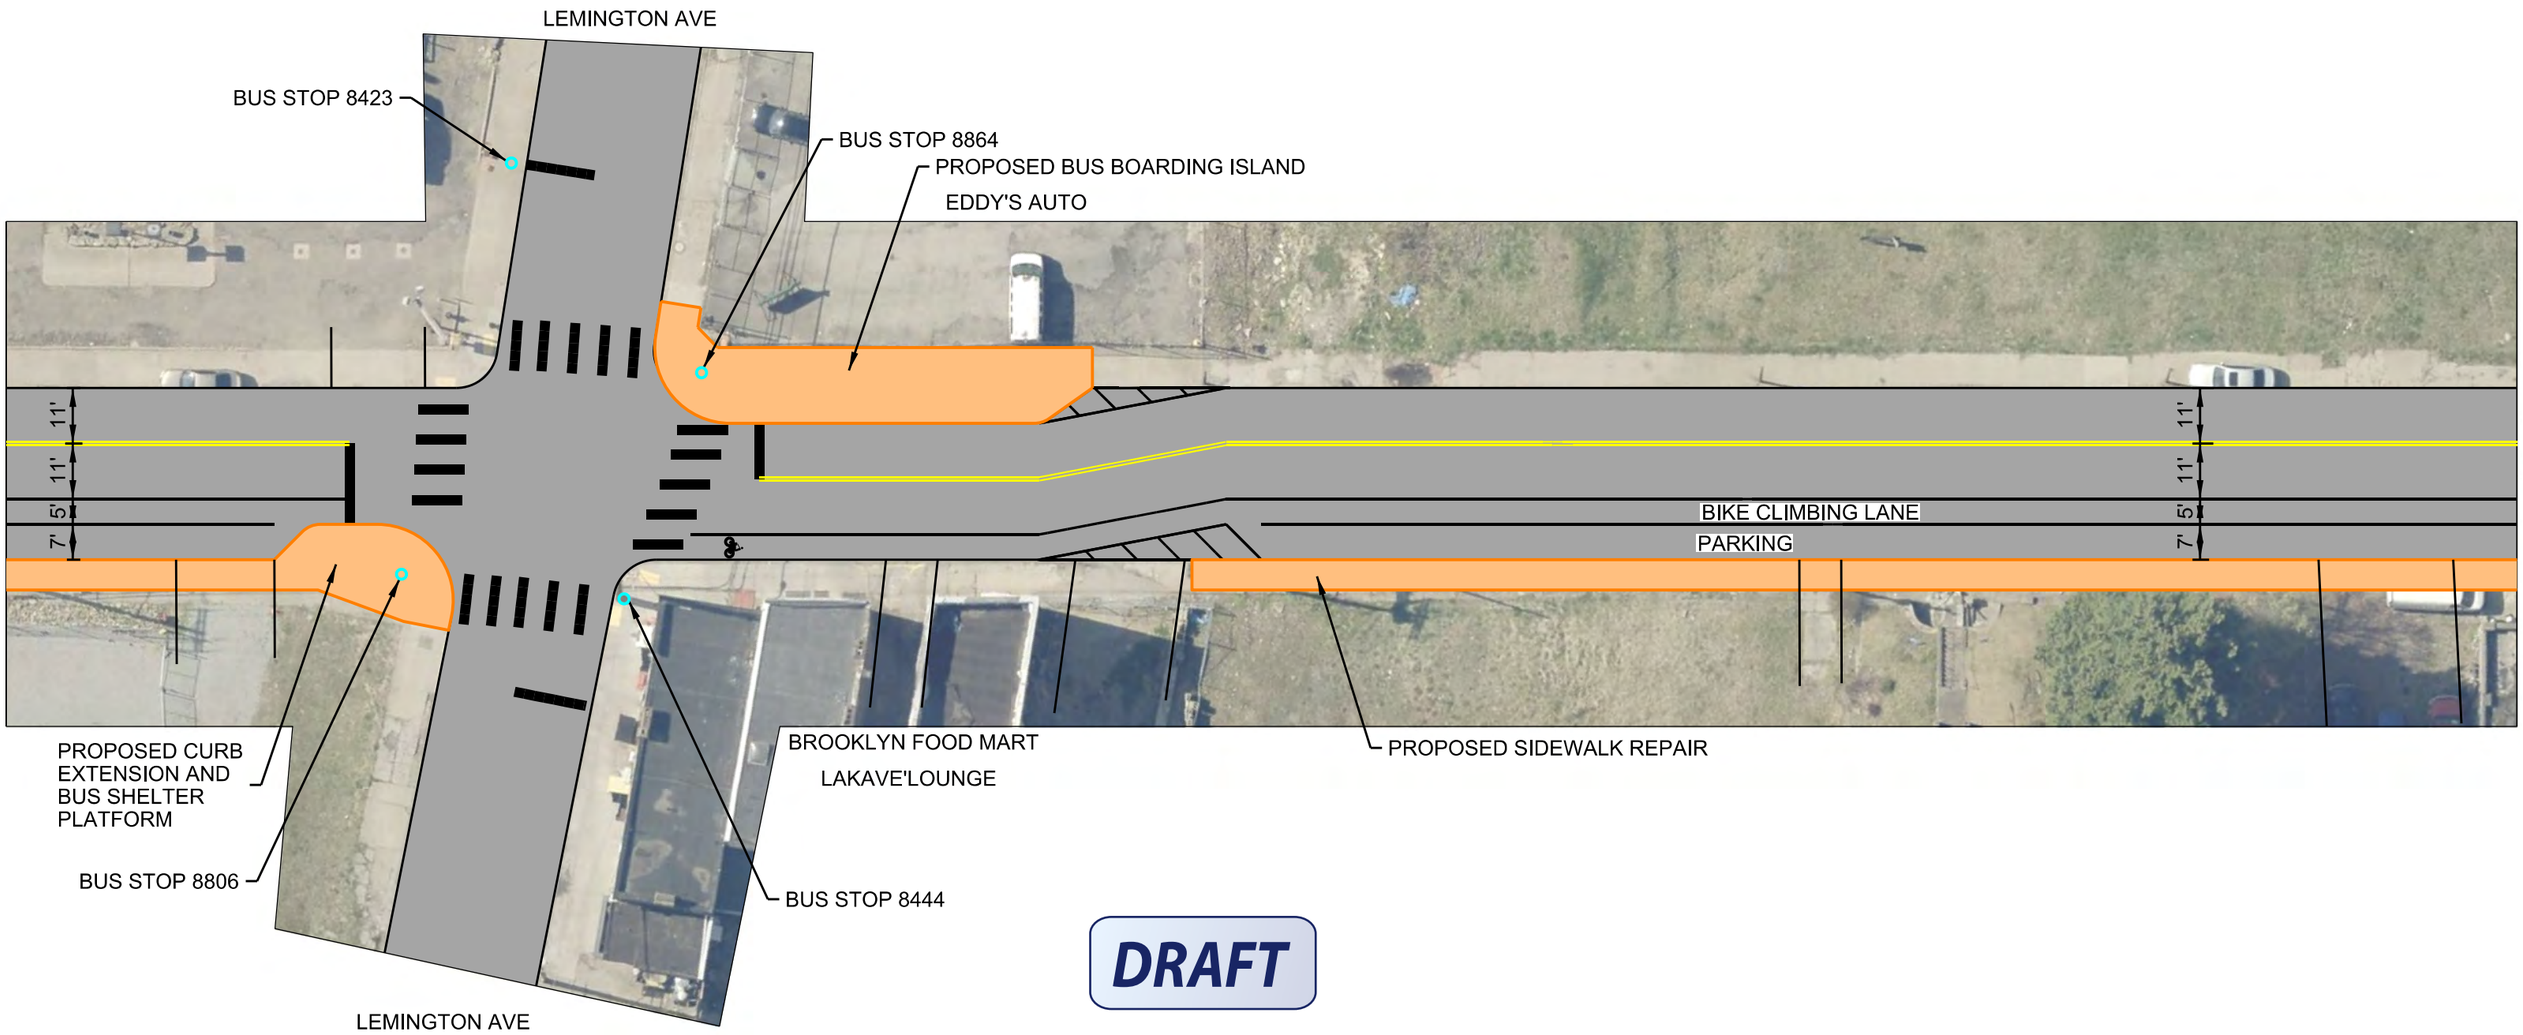

DRAFT

LINCOLN AVE
2027 VISION ZERO IMPLEMENTATION
CONCEPTUAL DESIGN

LEGEND (PROPOSED):
- WHITE PAVEMENT MARKING
- YELLOW PAVEMENT MARKING
- PROPOSED CONCRETE ELEMENT
- PROPOSED ASPHALT ELEMENT

0 30 60 FEET

CITY OF PITTSBURGH
DEPARTMENT OF MOBILITY
AND INFRASTRUCTURE

DRAFT SCHEMATIC FOR DEMONSTRATION
PURPOSES ONLY

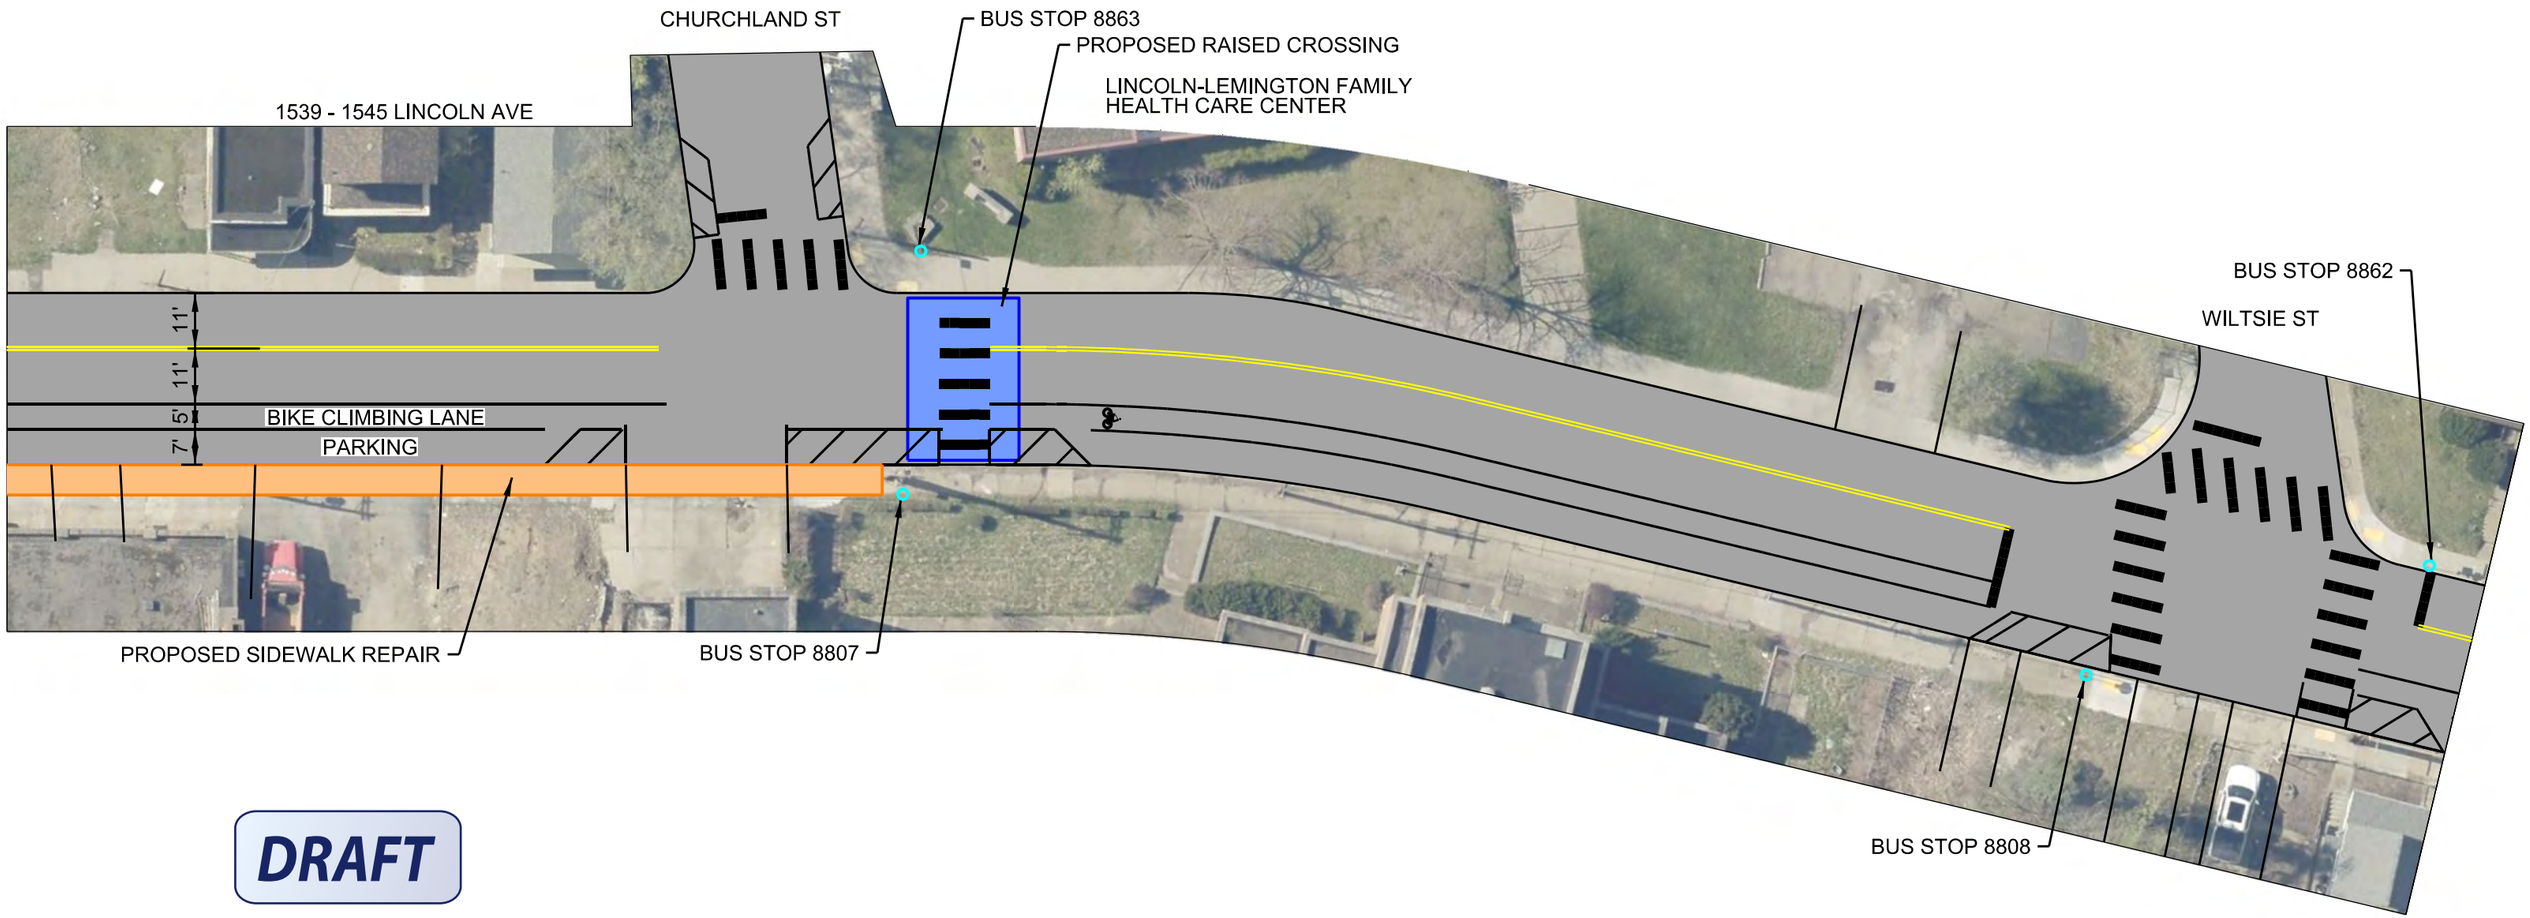

DRAFT

LINCOLN AVE
2027 VISION ZERO IMPLEMENTATION
CONCEPTUAL DESIGN

LEGEND (PROPOSED):
- WHITE PAVEMENT MARKING
- YELLOW PAVEMENT MARKING
- PROPOSED CONCRETE ELEMENT
- PROPOSED ASPHALT ELEMENT

0 30 60 FEET

CITY OF PITTSBURGH
DEPARTMENT OF MOBILITY
AND INFRASTRUCTURE

DRAFT SCHEMATIC FOR DEMONSTRATION
PURPOSES ONLY

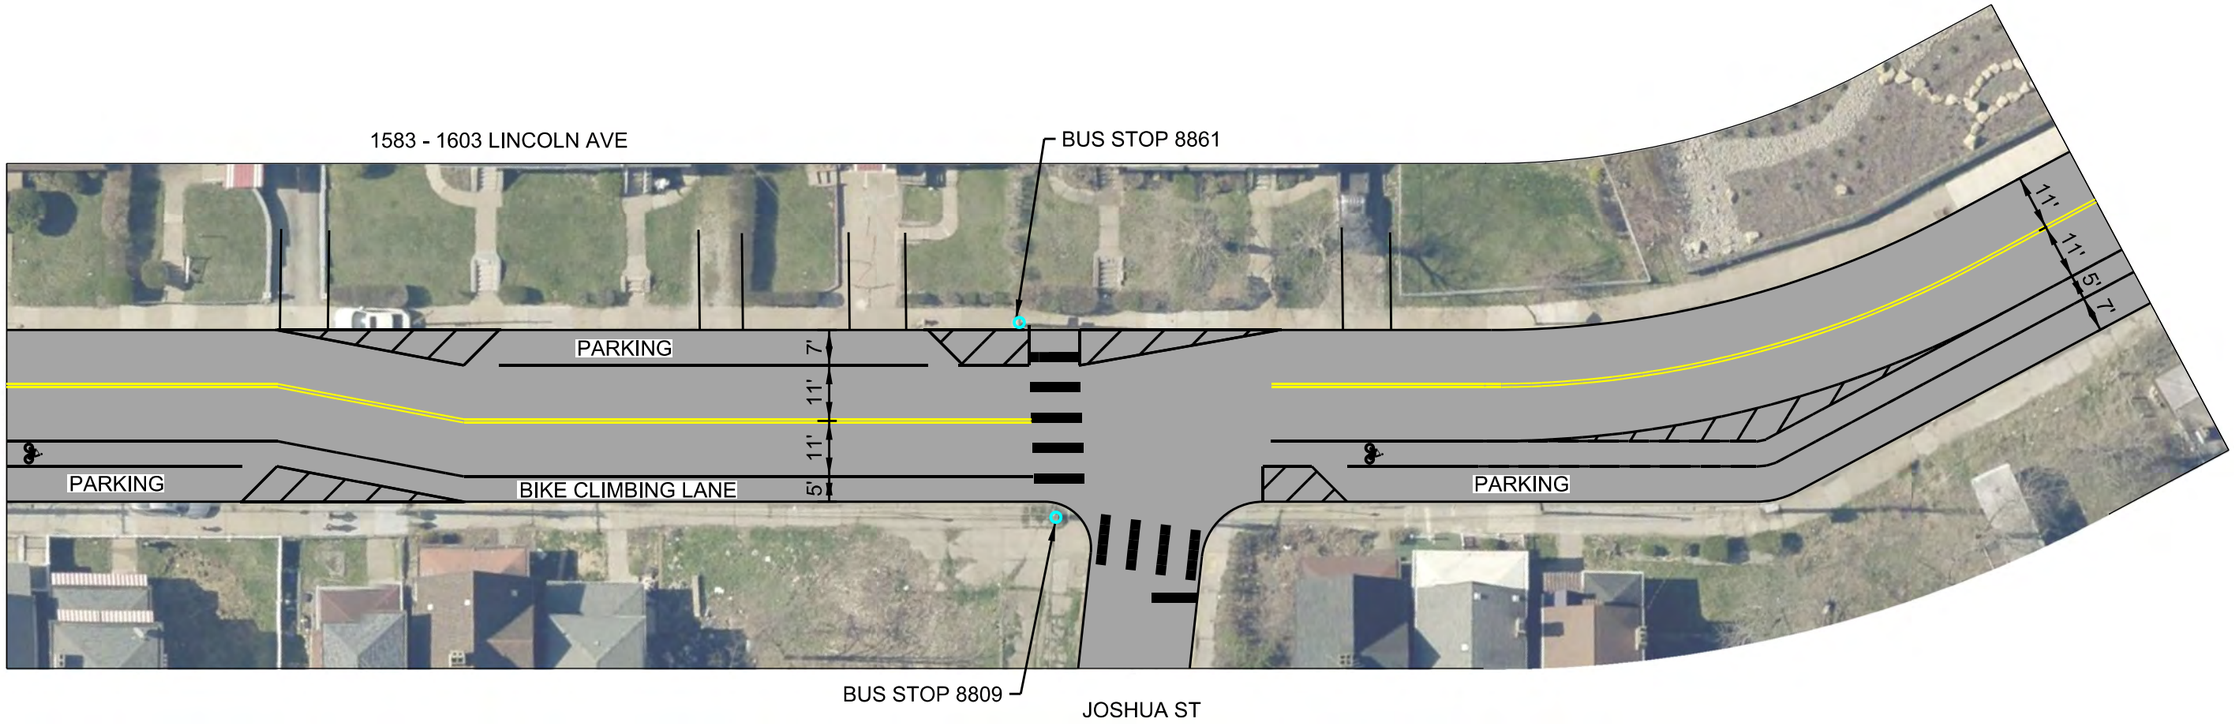

DRAFT

LINCOLN AVE
2027 VISION ZERO IMPLEMENTATION
CONCEPTUAL DESIGN

SHEET 10 OF 14

LEGEND (PROPOSED):
- WHITE PAVEMENT MARKING
- YELLOW PAVEMENT MARKING
- PROPOSED CONCRETE ELEMENT
- PROPOSED ASPHALT ELEMENT

N

0 30 60 FEET

CITY OF PITTSBURGH
DEPARTMENT OF MOBILITY
AND INFRASTRUCTURE

DRAFT SCHEMATIC FOR DEMONSTRATION
PURPOSES ONLY

THE LEMINGTON
(SENIOR LIVING)

EAST LIBERTY FAMILY
HEALTH CARE CENTER

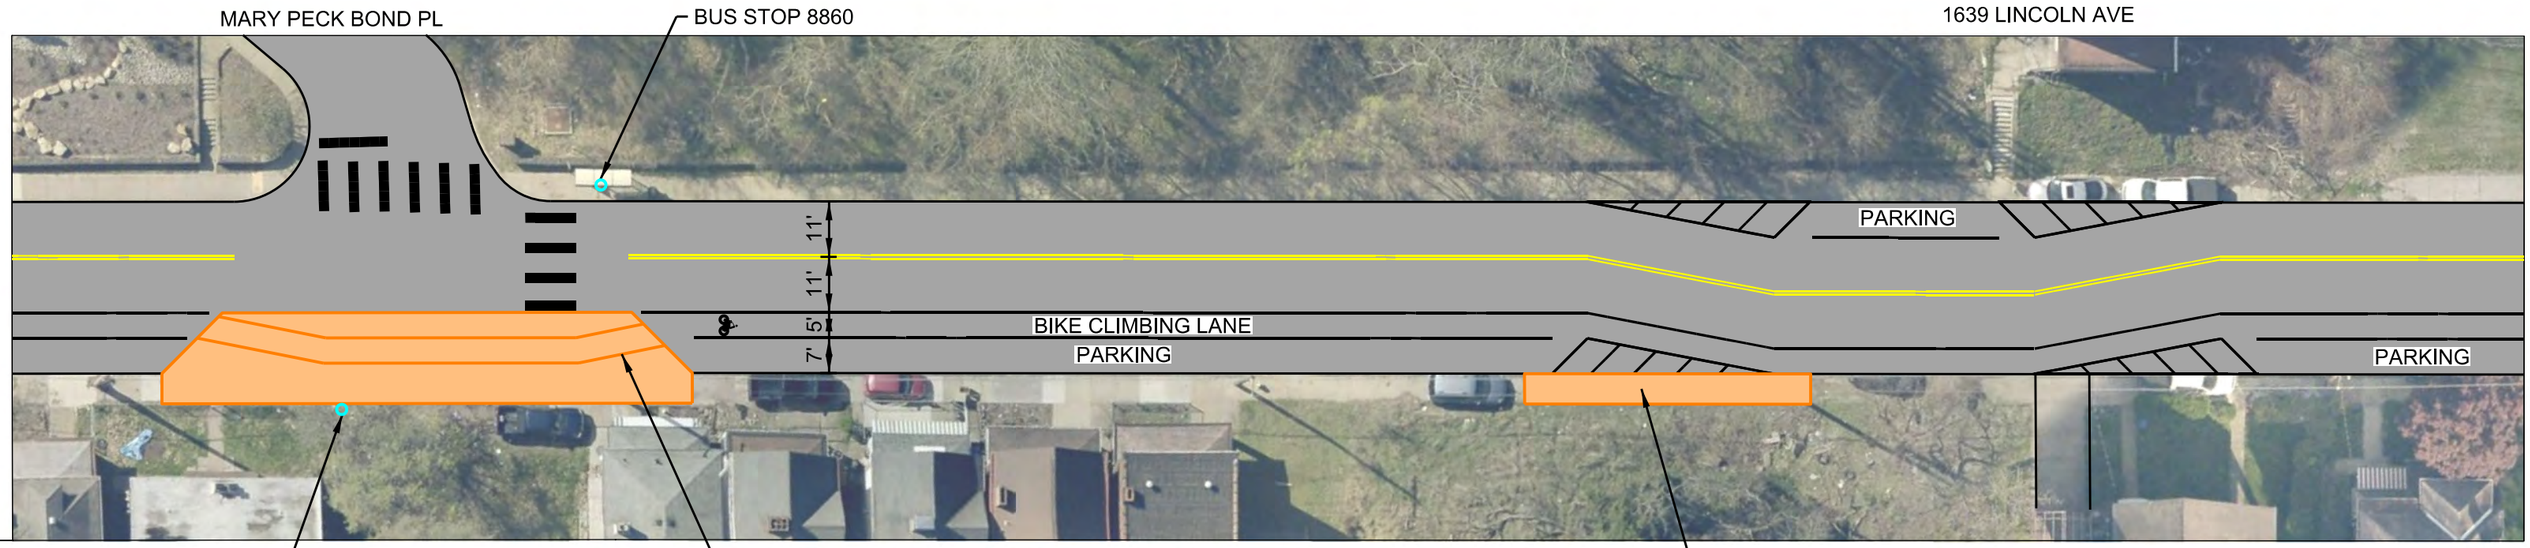

DRAFT

LINCOLN AVE
2027 VISION ZERO IMPLEMENTATION
CONCEPTUAL DESIGN

LEGEND (PROPOSED):
- WHITE PAVEMENT MARKING
- YELLOW PAVEMENT MARKING
- PROPOSED CONCRETE ELEMENT
- PROPOSED ASPHALT ELEMENT

N

0 30 60 FEET

CITY OF PITTSBURGH
DEPARTMENT OF MOBILITY
AND INFRASTRUCTURE

DRAFT SCHEMATIC FOR DEMONSTRATION
PURPOSES ONLY

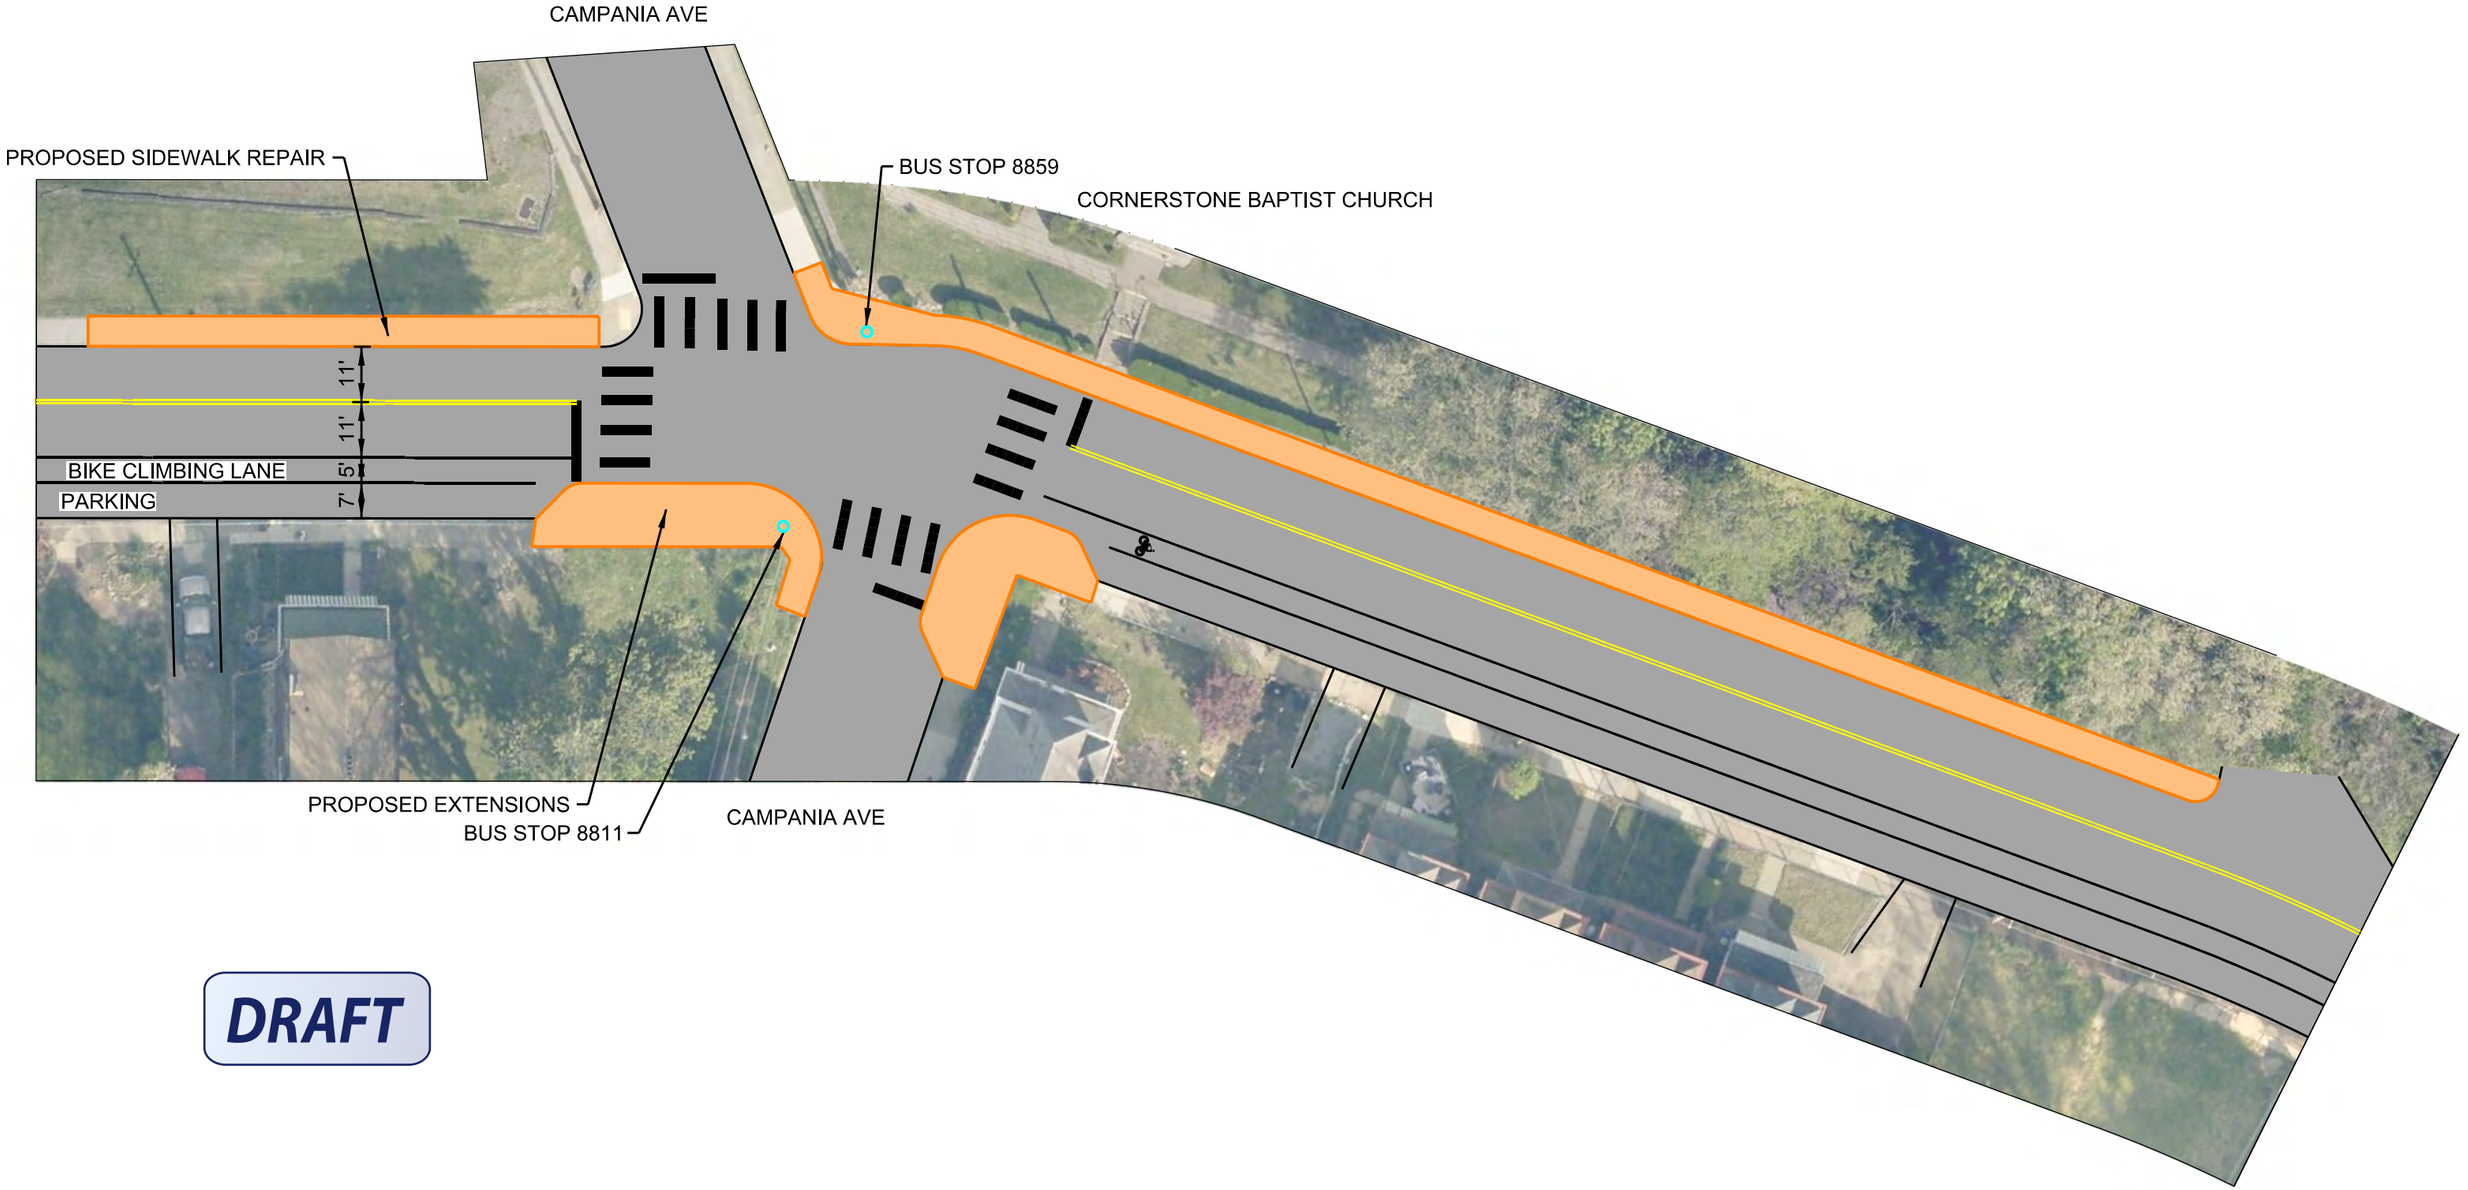

LINCOLN AVE
2027 VISION ZERO IMPLEMENTATION
CONCEPTUAL DESIGN

LEGEND (PROPOSED):
- WHITE PAVEMENT MARKING
- YELLOW PAVEMENT MARKING
- PROPOSED CONCRETE ELEMENT
- PROPOSED ASPHALT ELEMENT

0 30 60 FEET

CITY OF PITTSBURGH
DEPARTMENT OF MOBILITY
AND INFRASTRUCTURE

DRAFT SCHEMATIC FOR DEMONSTRATION PURPOSES ONLY

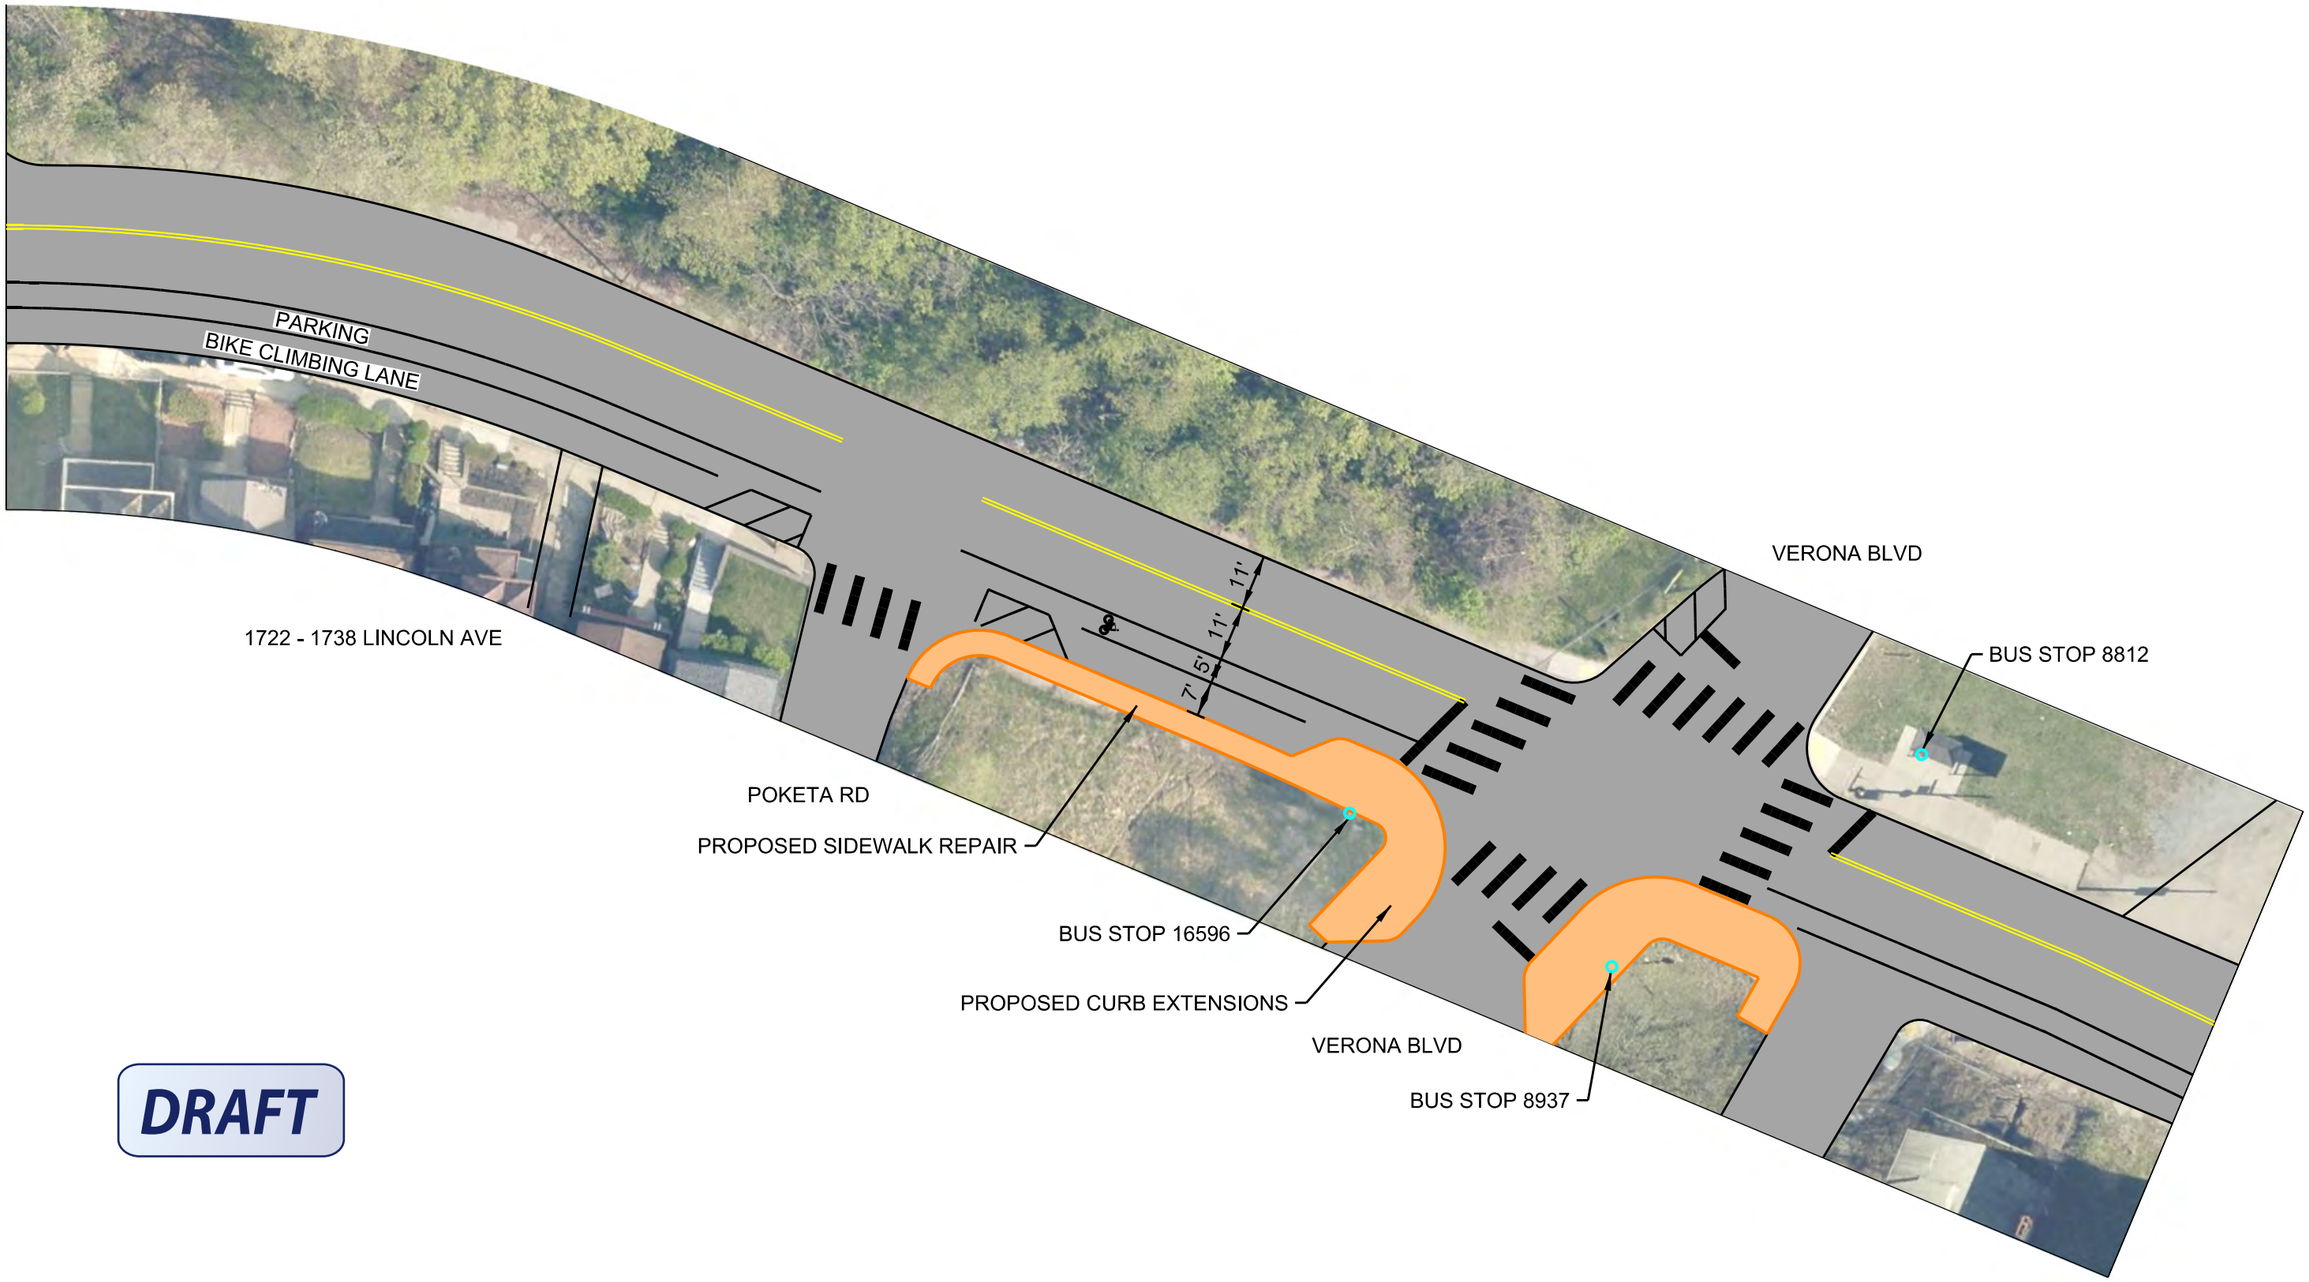

DRAFT

LINCOLN AVE
2027 VISION ZERO IMPLEMENTATION
CONCEPTUAL DESIGN

LEGEND (PROPOSED):
- WHITE PAVEMENT MARKING
- YELLOW PAVEMENT MARKING
- PROPOSED CONCRETE ELEMENT
- PROPOSED ASPHALT ELEMENT

N

0 30 60 FEET

CITY OF PITTSBURGH
DEPARTMENT OF MOBILITY
AND INFRASTRUCTURE

DRAFT SCHEMATIC FOR DEMONSTRATION
PURPOSES ONLY

PRT BUS TURNAROUND



PROPOSED SIDEWALK REPAIR

END PROJECT

DRAFT

LINCOLN AVE
2027 VISION ZERO IMPLEMENTATION
CONCEPTUAL DESIGN

SHEET 14 OF 14

LEGEND (PROPOSED):
- WHITE PAVEMENT MARKING
- YELLOW PAVEMENT MARKING
- PROPOSED CONCRETE ELEMENT
- PROPOSED ASPHALT ELEMENT

N

0 30 60 FEET

CITY OF PITTSBURGH
DEPARTMENT OF MOBILITY
AND INFRASTRUCTURE

DRAFT SCHEMATIC FOR DEMONSTRATION
PURPOSES ONLY