


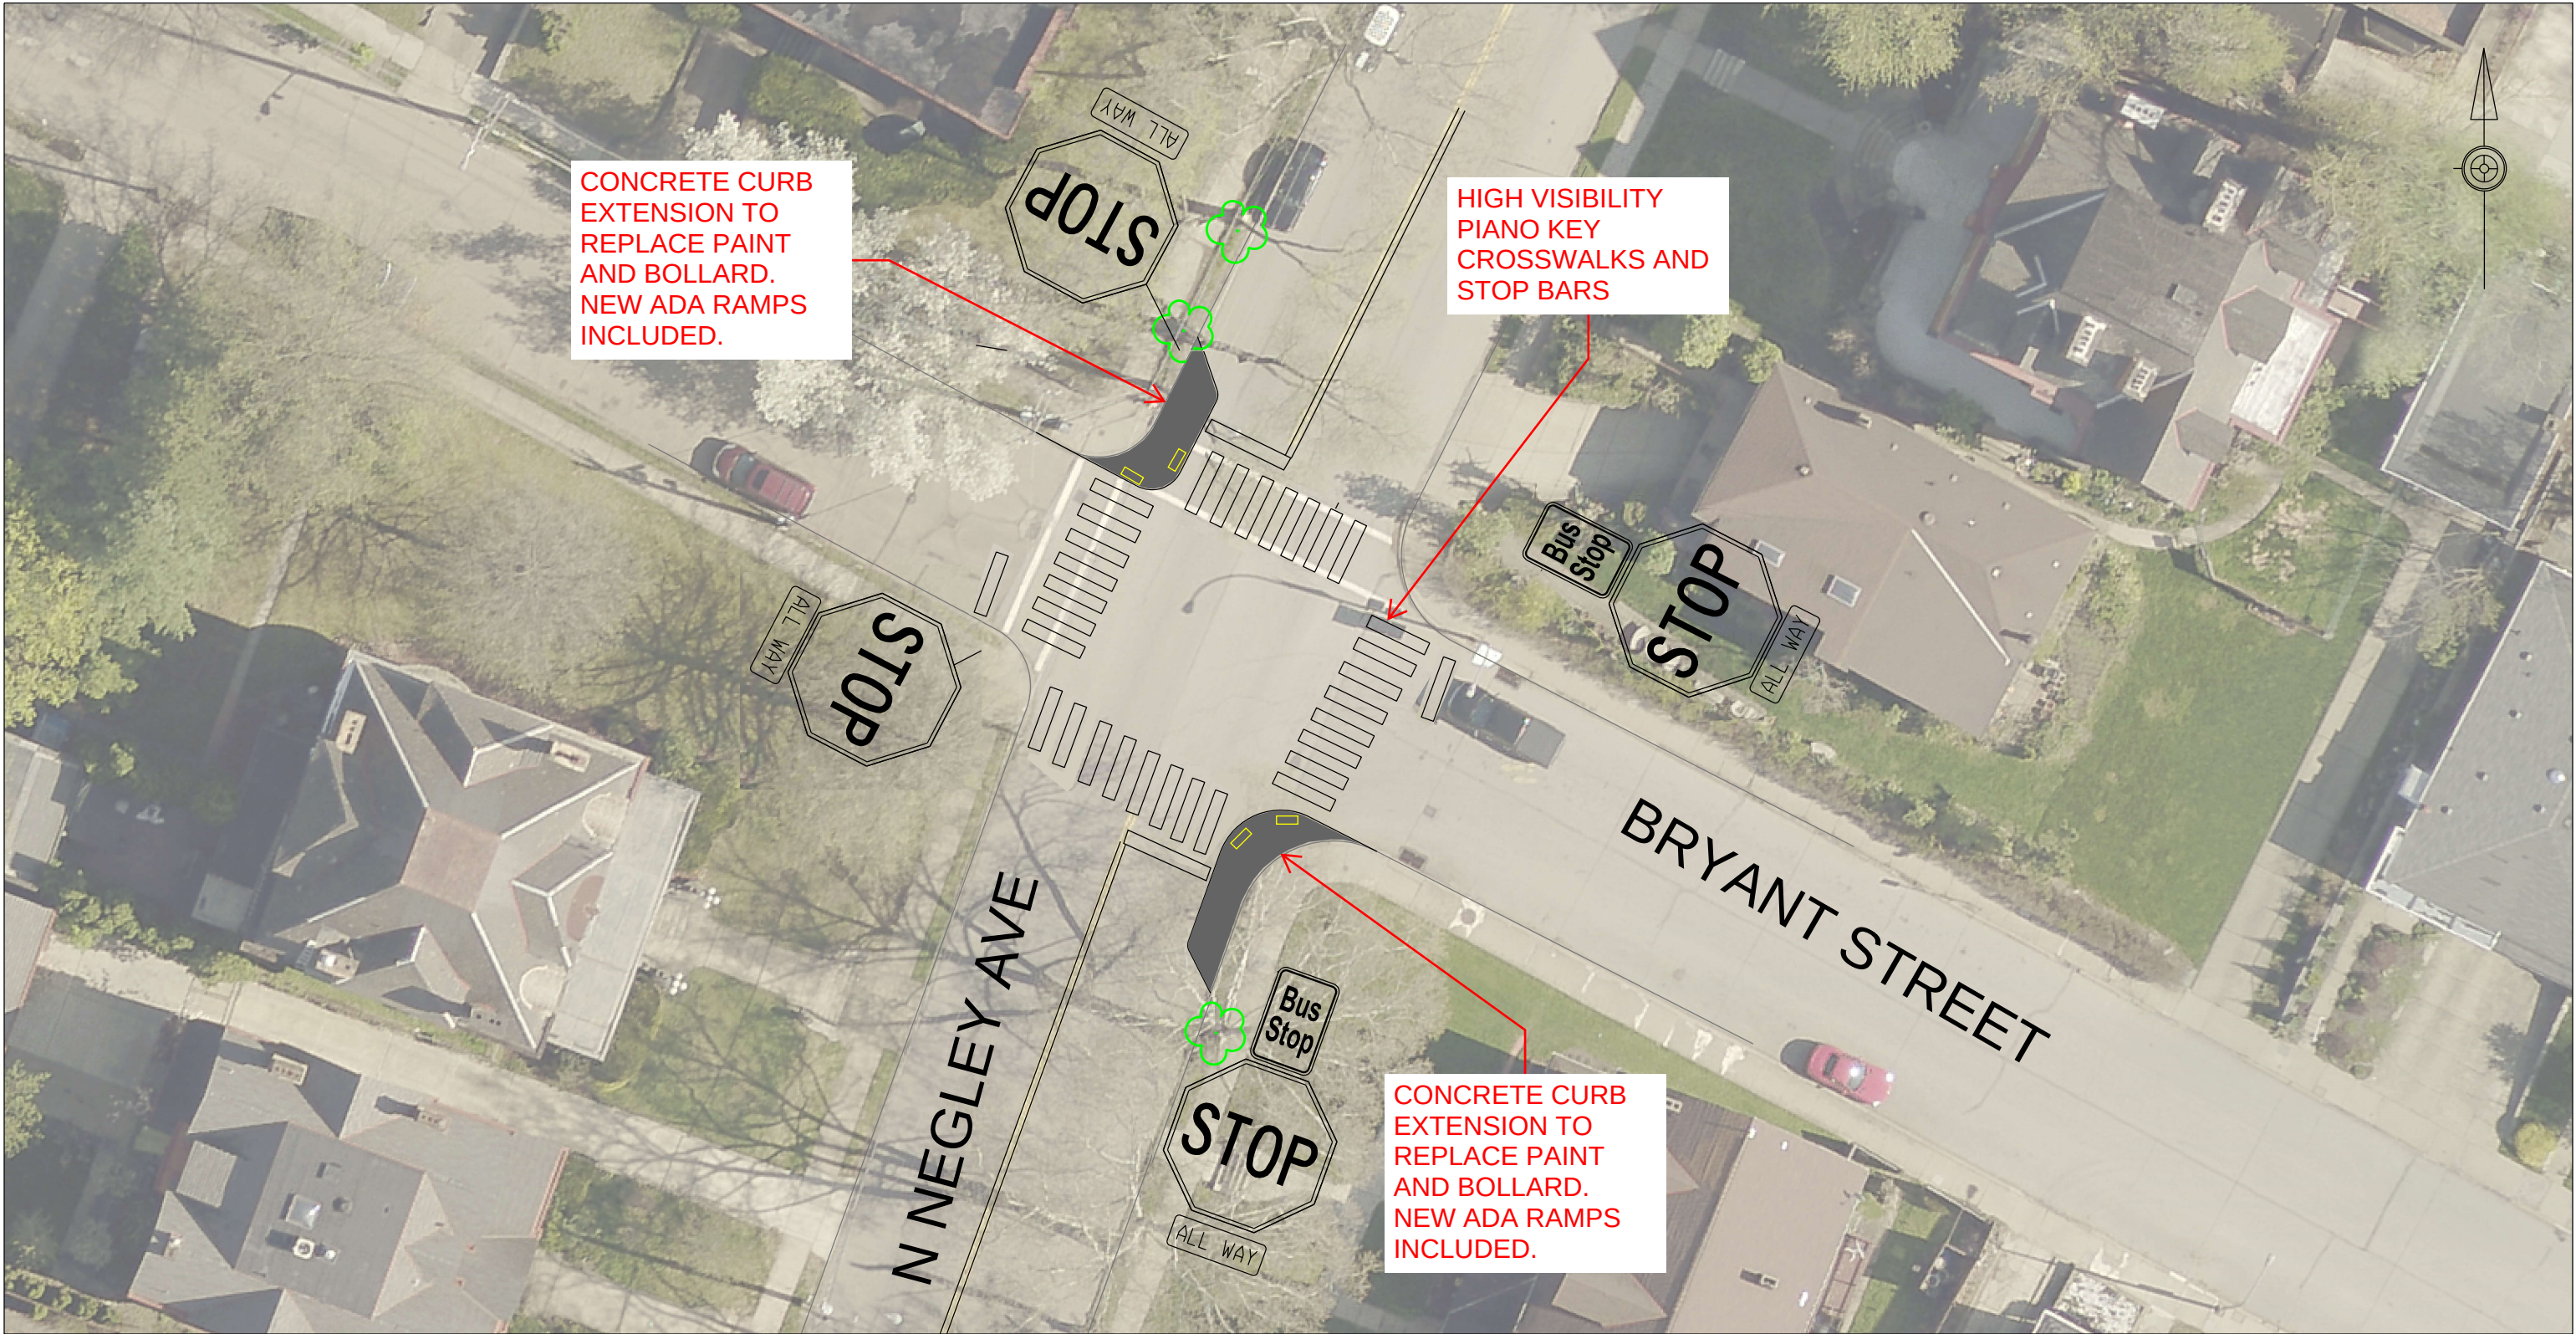

GENERAL NOTES:

Draft Print

07/01/2024 11:21:22 AM

APPROVED BY DATE

DRAWN BY

REVIEWED BY

APPROVED BY

CITY OF PITTSBURGH
DEPARTMENT OF MOBILITY
AND INFRASTRUCTURE
STREETS DIVISION

N NEGLEY AVE AT BRYANT ST

CONCRETE BUMPOUT INSTALLATION

SCALE: 1:20
DATE: 04/24/2024

SHEET NO.
1 OF 1

DATE OF REVISION	MADE BY	CHECKED BY	DESCRIPTION