
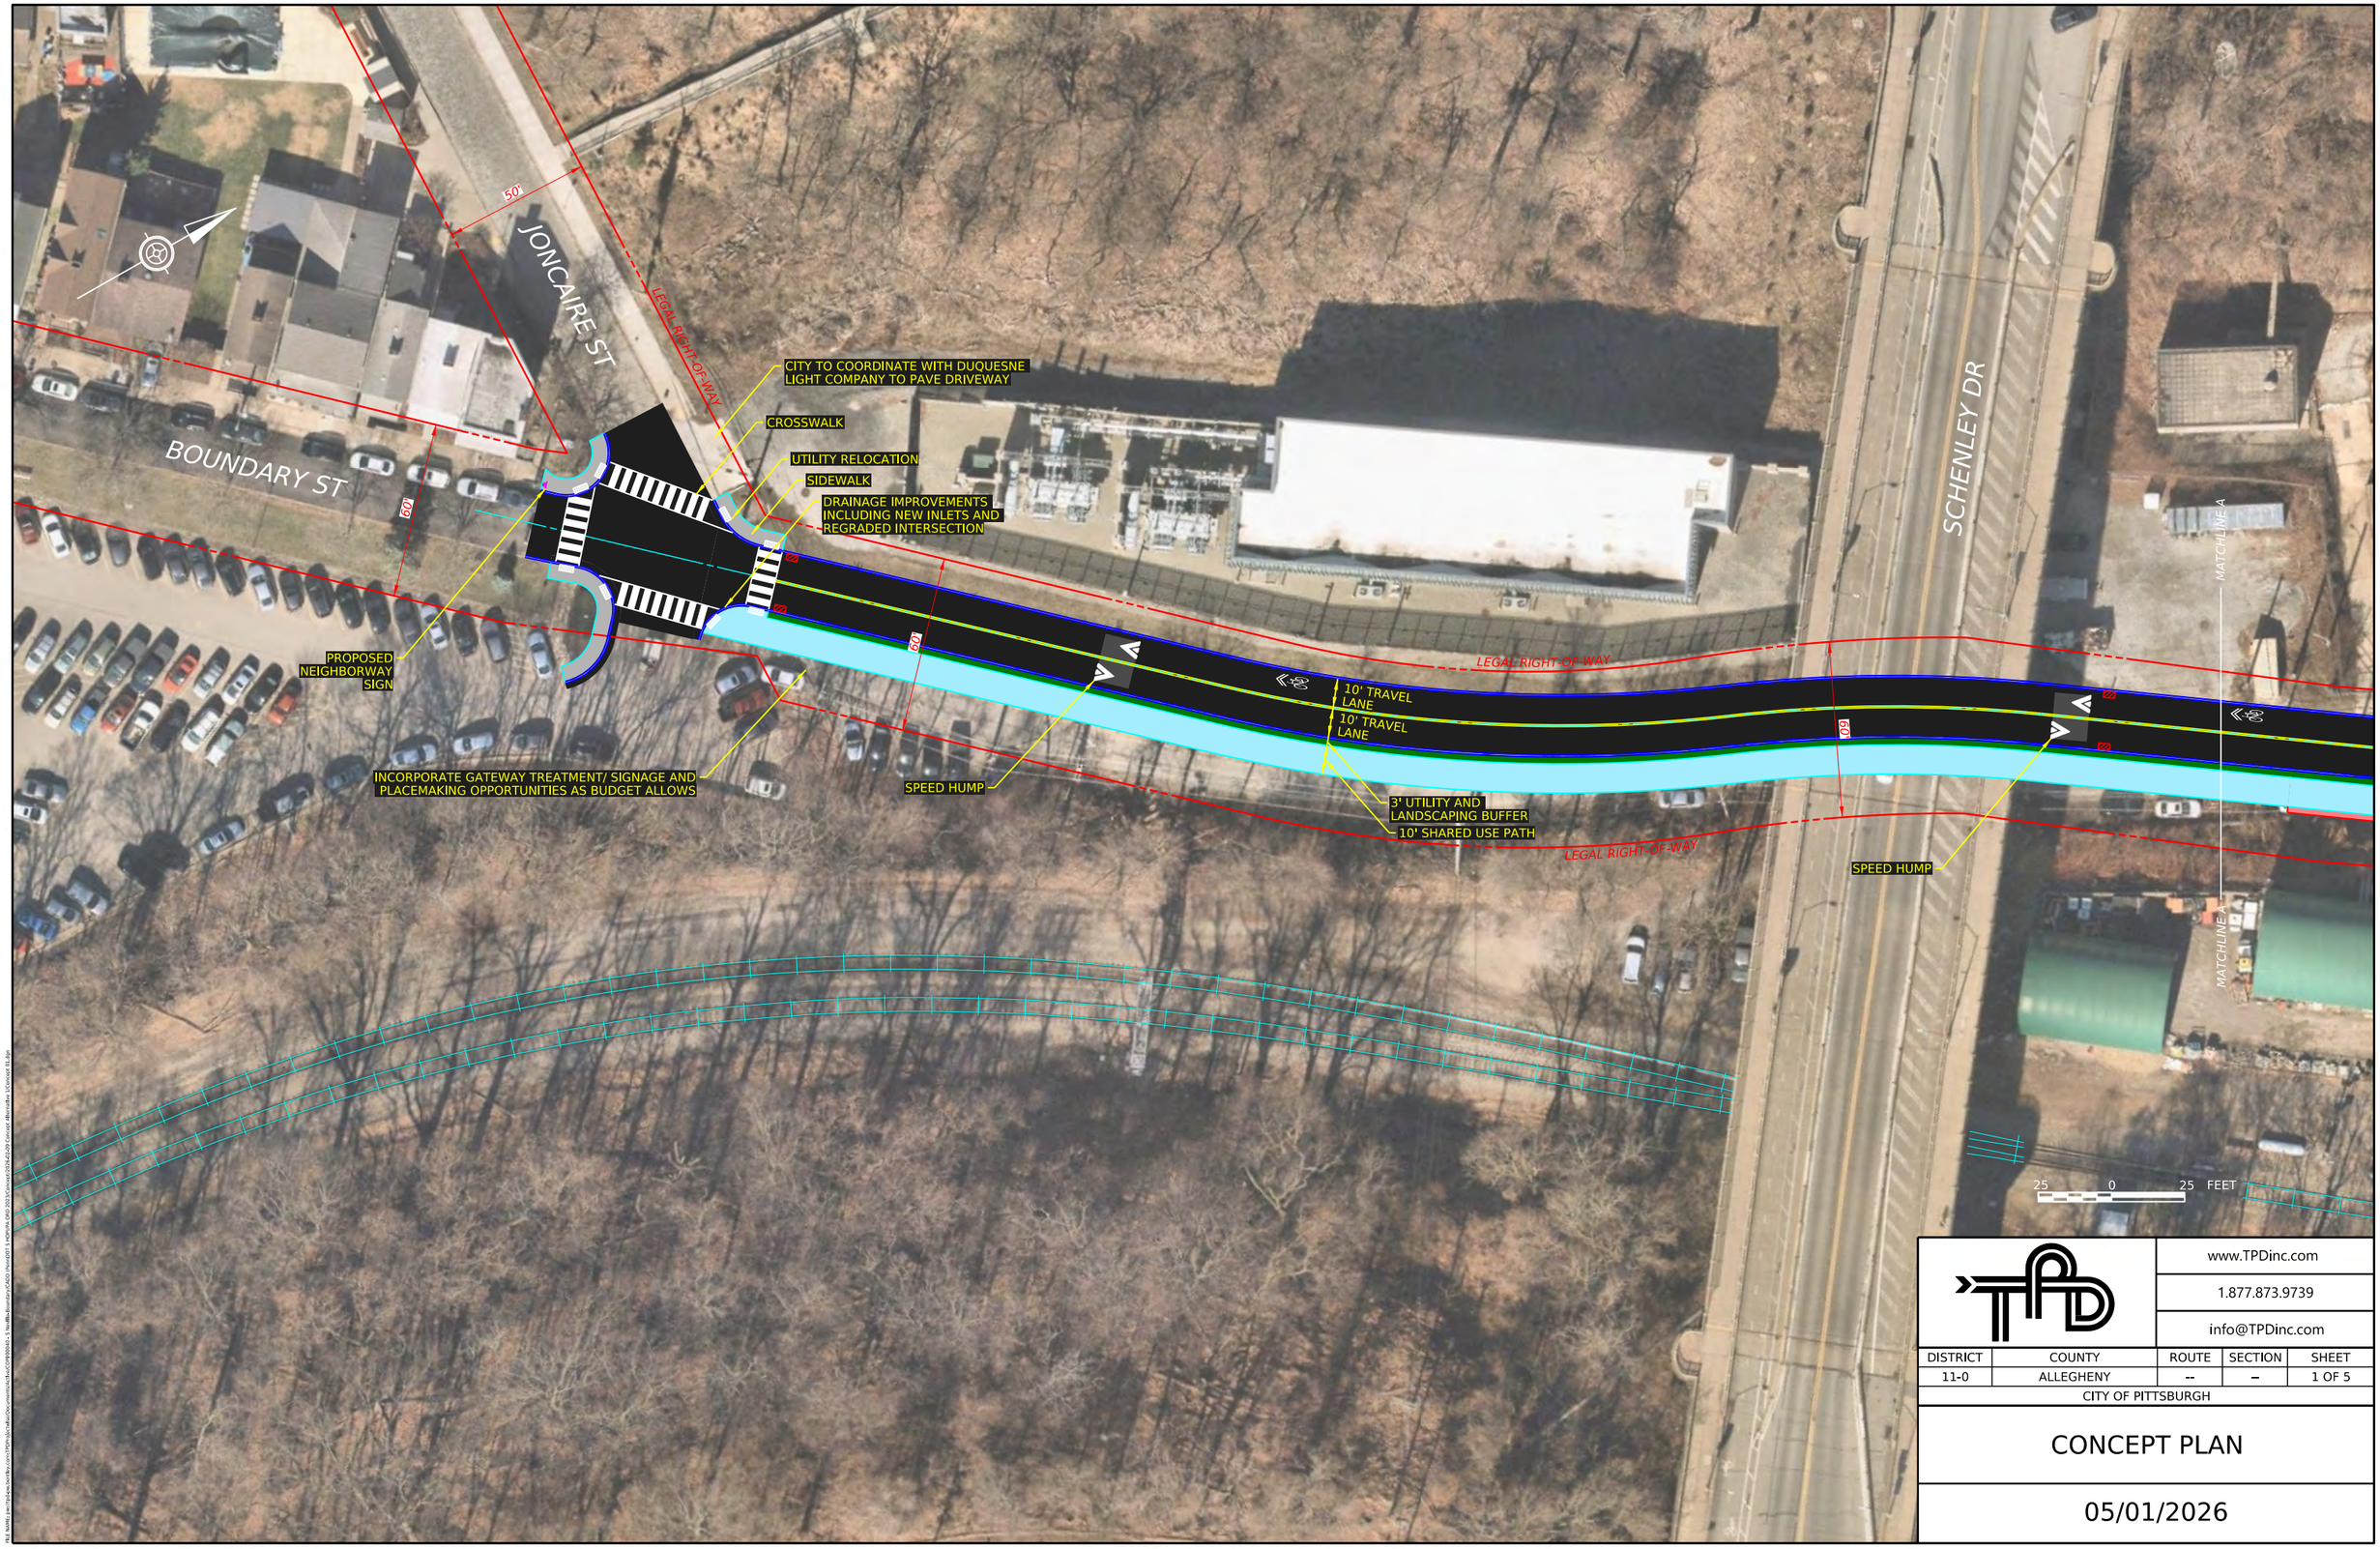


TPD	www.TPDinc.com
	1.877.873.9739
	info@TPDinc.com

DISTRICT	COUNTY	ROUTE	SECTION	SHEET
11-0	ALLEGHENY	--	--	1 OF 5
CITY OF PITTSBURGH				

CONCEPT PLAN

05/01/2026

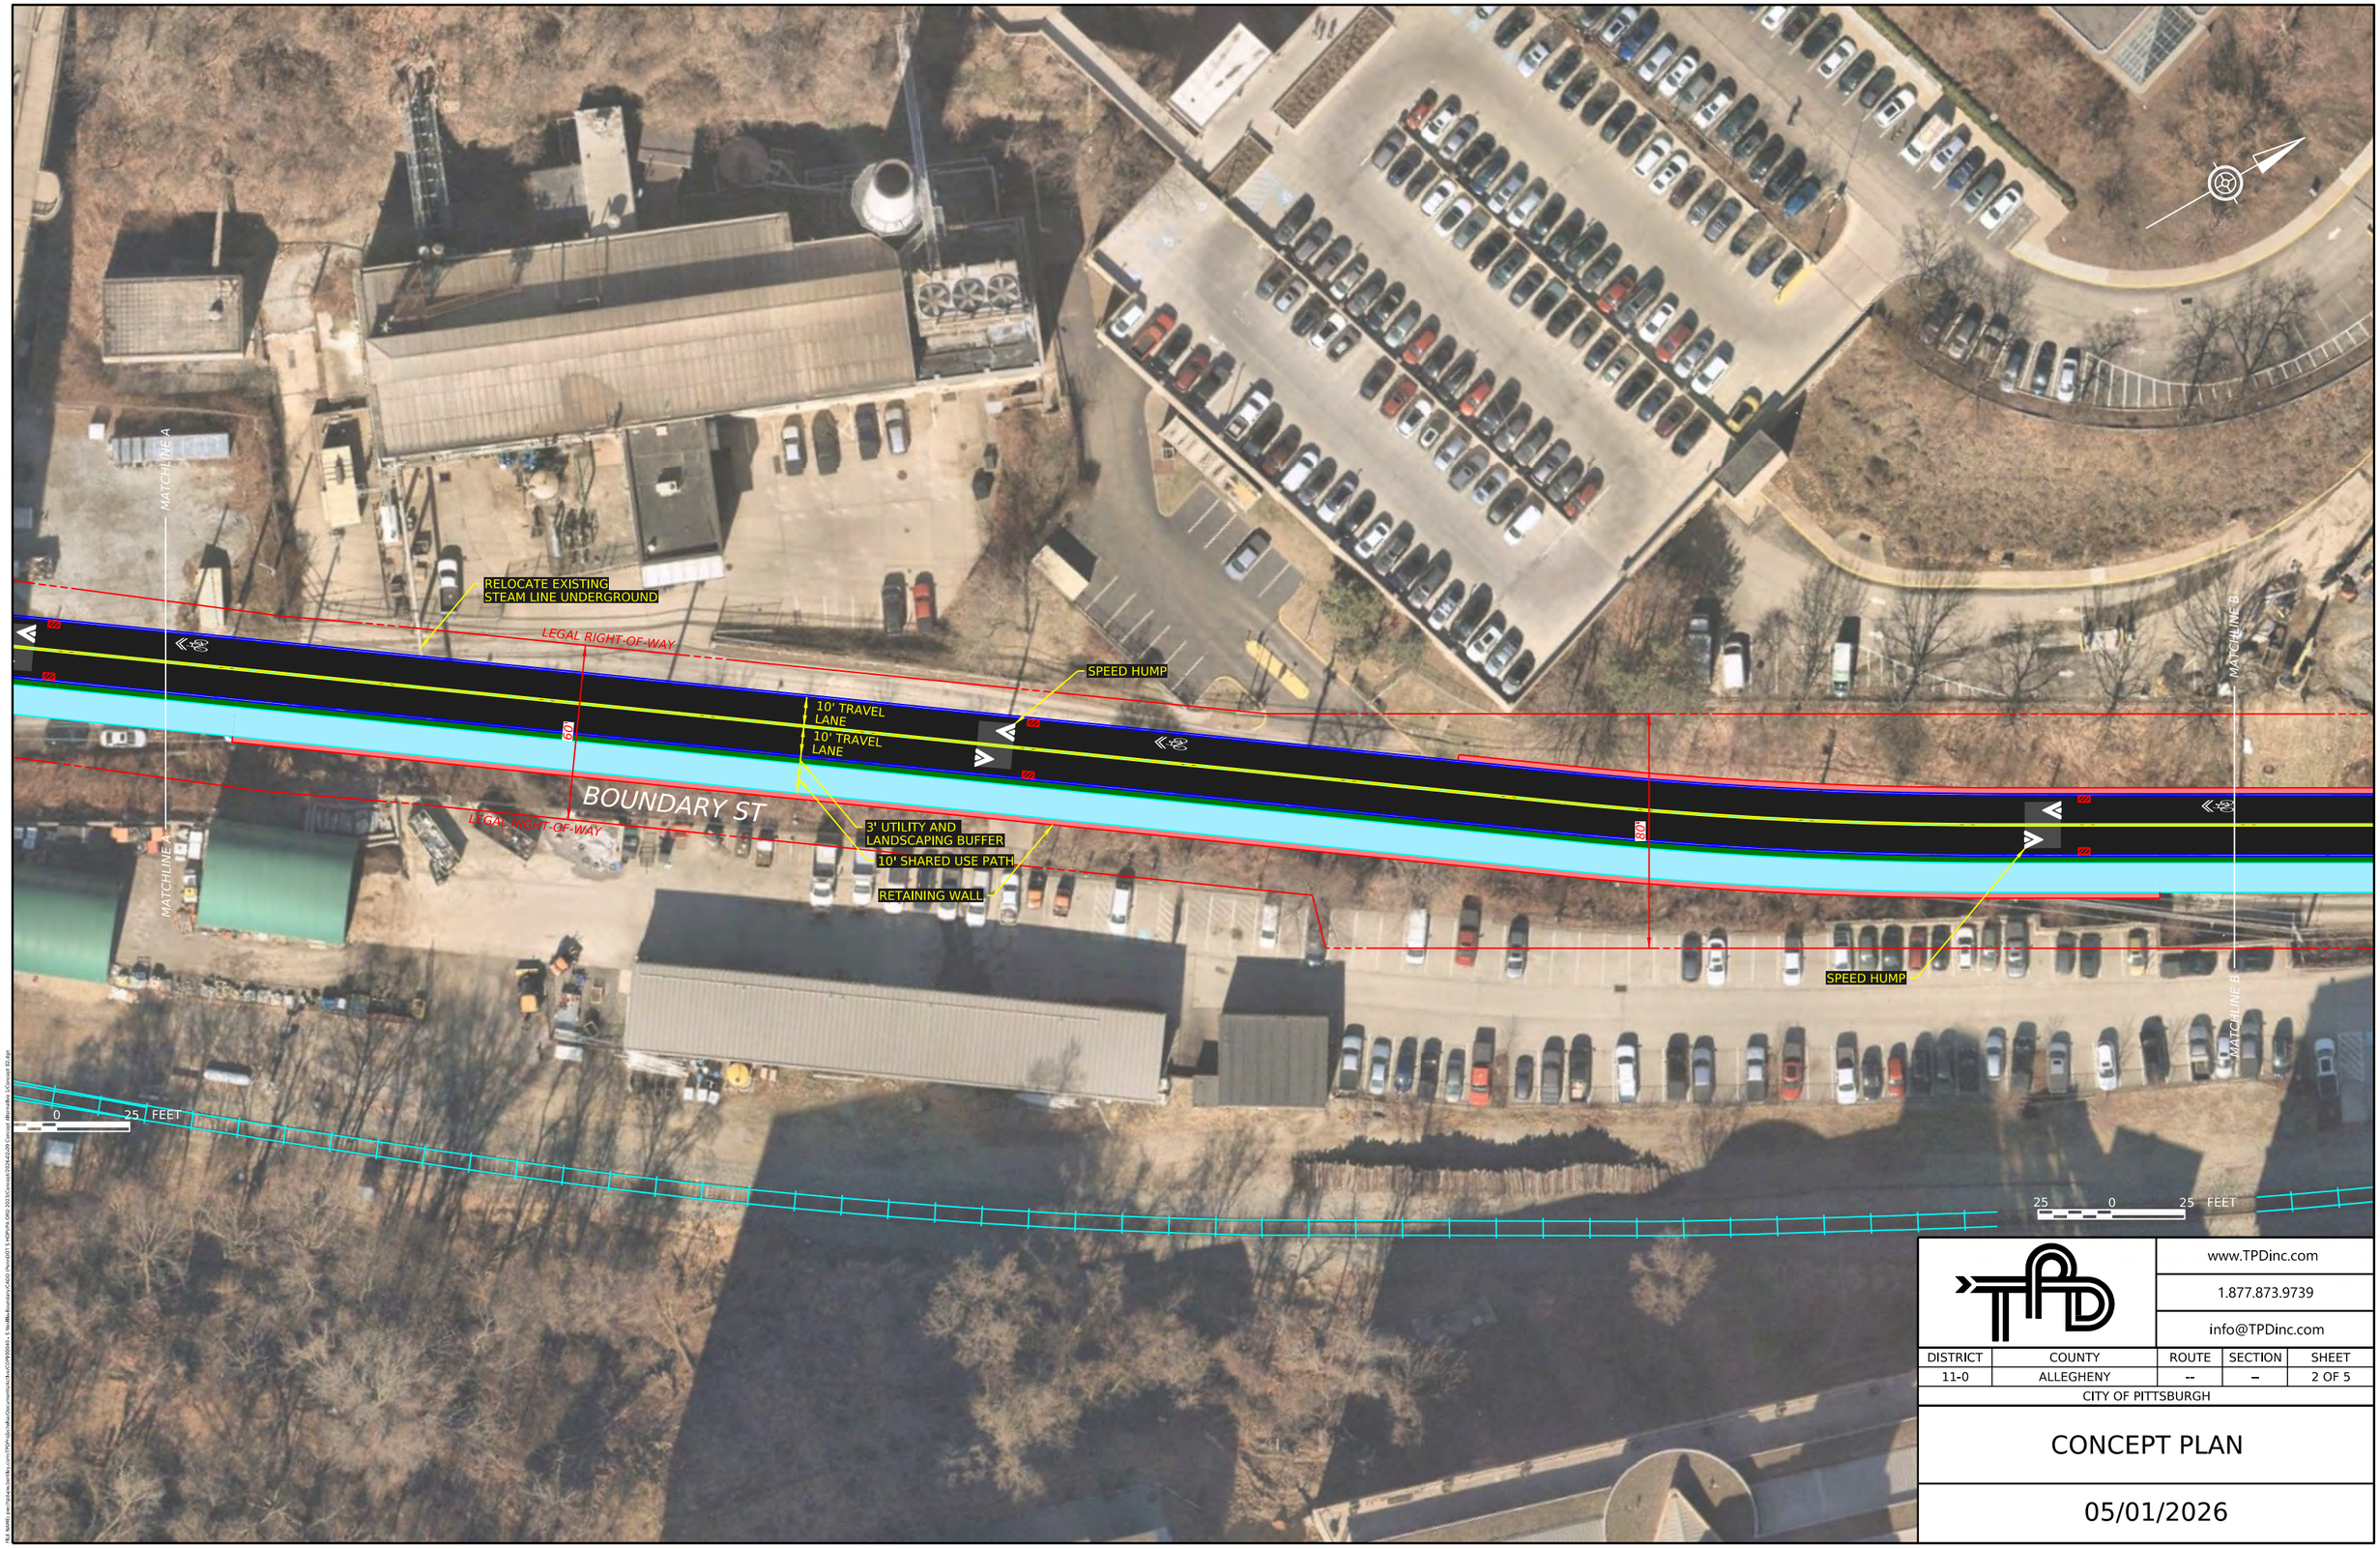


	www.TPDinc.com
	1.877.873.9739
	info@TPDinc.com

DISTRICT	COUNTY	ROUTE	SECTION	SHEET
11-0	ALLEGHENY	--	--	2 OF 5
CITY OF PITTSBURGH				

CONCEPT PLAN

05/01/2026

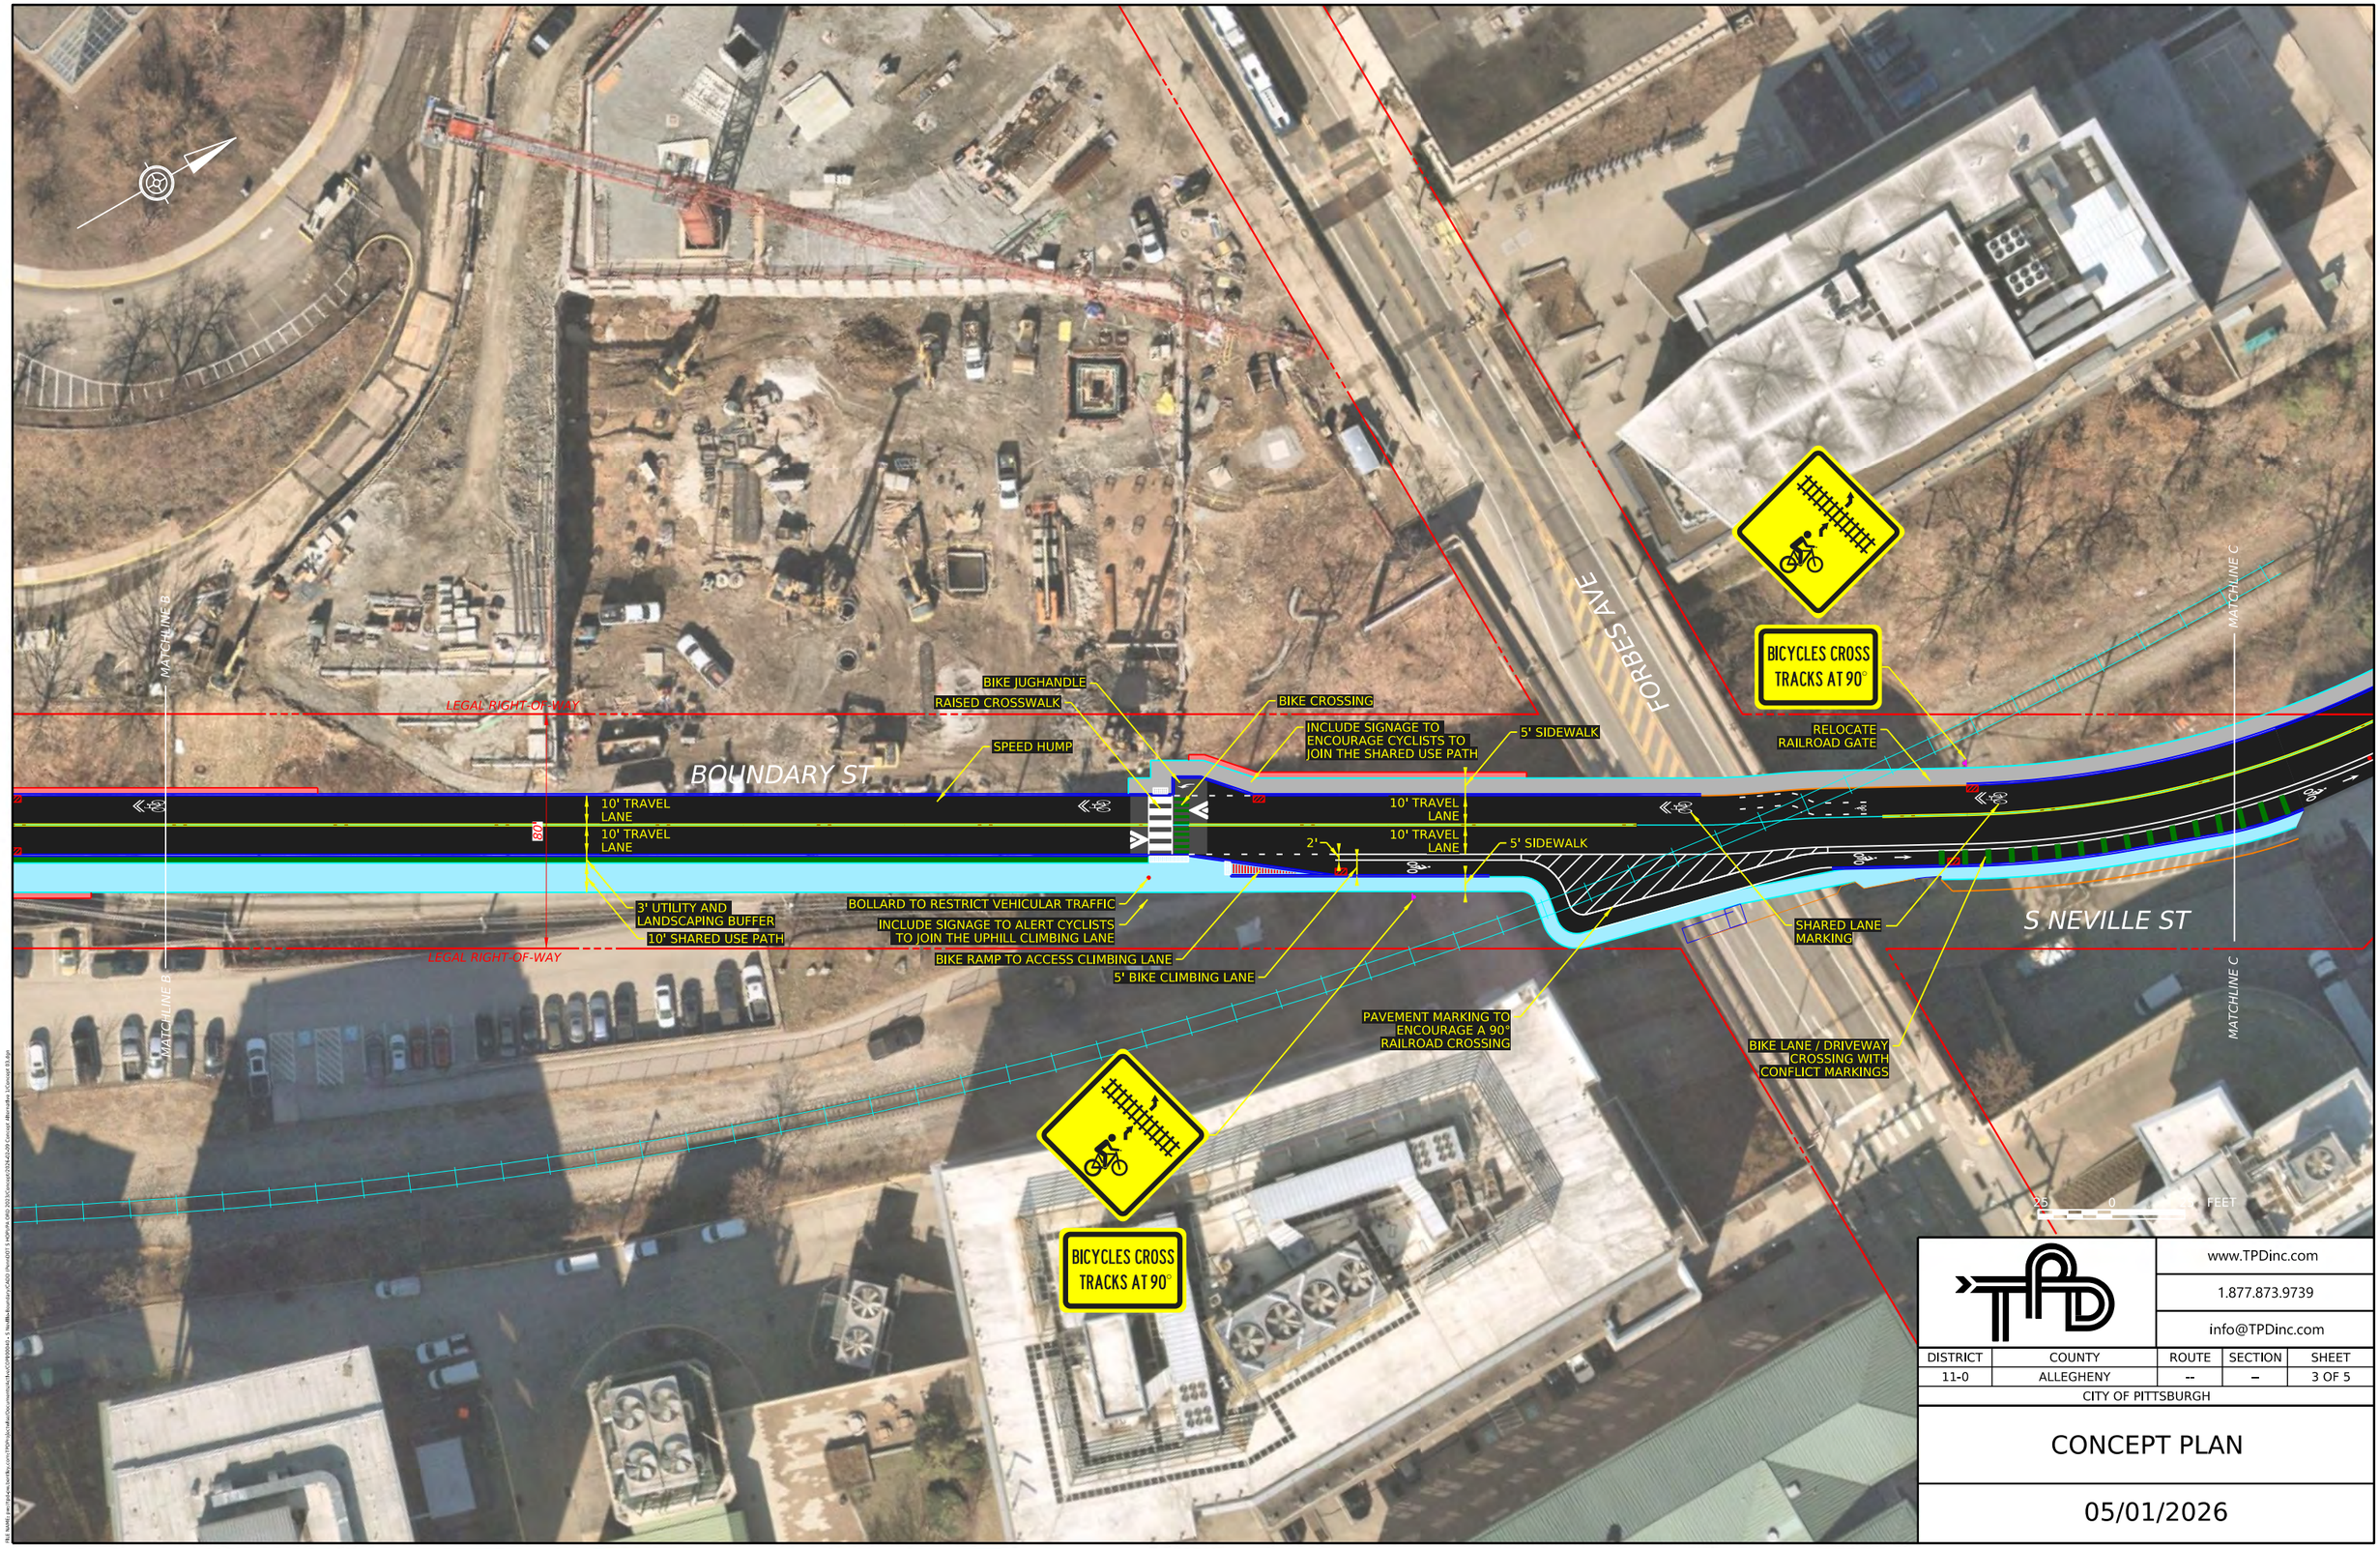

www.TPDinc.com
1.877.873.9739
info@TPDinc.com

DISTRICT	COUNTY	ROUTE	SECTION	SHEET
11-0	ALLEGHENY	--	--	3 OF 5
CITY OF PITTSBURGH				

CONCEPT PLAN

05/01/2026

FORBES AVE

FILMORE ST

WINTHROP ST

HENRY ST

MATCHLINE C

MATCHLINE C

MATCHLINE D

MATCHLINE D

CROSSWALKS

S NEVILLE ST

EXISTING SIDEWALK
NO PARKING

LEGAL RIGHT-OF-WAY

CROSSWALKS

EXISTING SIDEWALK
NO PARKING

10' TRAVEL LANE

10' TRAVEL LANE

2' BIKE BUFFER

5' BIKE CLIMBING LANE

EXISTING SIDEWALK

LEGAL RIGHT-OF-WAY

FLEX POSTS IN BUFFER

S NEVILLE ST

Central Catholic

25 0 25 FEET

www.TPDinc.com

1.877.873.9739

info@TPDinc.com

DISTRICT	COUNTY	ROUTE	SECTION	SHEET
11-0	ALLEGHENY	--	--	4 OF 5
CITY OF PITTSBURGH				

CONCEPT PLAN

05/01/2026

RAISED TWO WAY CYCLE TRACK
OPTIONAL ELEMENT WHICH MAY BE ADDED UNDER A SEPARATE PROJECT

BUS LOADING PLATFOR
OPTIONAL ELEMENT WHICH MAY BE ADDED UNDER A SEPARATE PROJECT

3'
10' 7' 11' 10' 11' 11'

FIFTH AVE

HENRY ST

MATCHLINE D

EXISTING SIDEWALK
NO PARKING

10' TRAVEL LANE
10' TRAVEL LANE

S NEVILLE ST

2' BIKE BUFFER
5' BIKE CLIMBING LANE
FLEX POSTS IN BUFFER

CURB EXTENSION
OPTIONAL ELEMENT WHICH MAY BE ADDED UNDER A SEPARATE PROJECT

11' 11' 11' 11'

10' 10' 10' 5'

N NEVILLE ST

CROSSWALKS

UPDATED TRAFFIC SIGNAL

25 0 25 FEET

www.TPDinc.com
1.877.873.9739
info@TPDinc.com

DISTRICT	COUNTY	ROUTE	SECTION	SHEET
11-0	ALLEGHENY	--	--	5 OF 5
CITY OF PITTSBURGH				

CONCEPT PLAN

05/01/2026