

GENERAL NOTES:


DATE OF REVISION	MADE BY	CHECKED BY	DESCRIPTION

CITY OF PITTSBURGH
DEPARTMENT OF MOBILITY
AND INFRASTRUCTURE
TRAFFIC ENGINEERING DIVISION

CRANE AVE,
TROPICAL TO BRASHEAR

TRAFFIC CALMING PLAN

SCALE: 1" = 200'
DATE: 06/10/2026

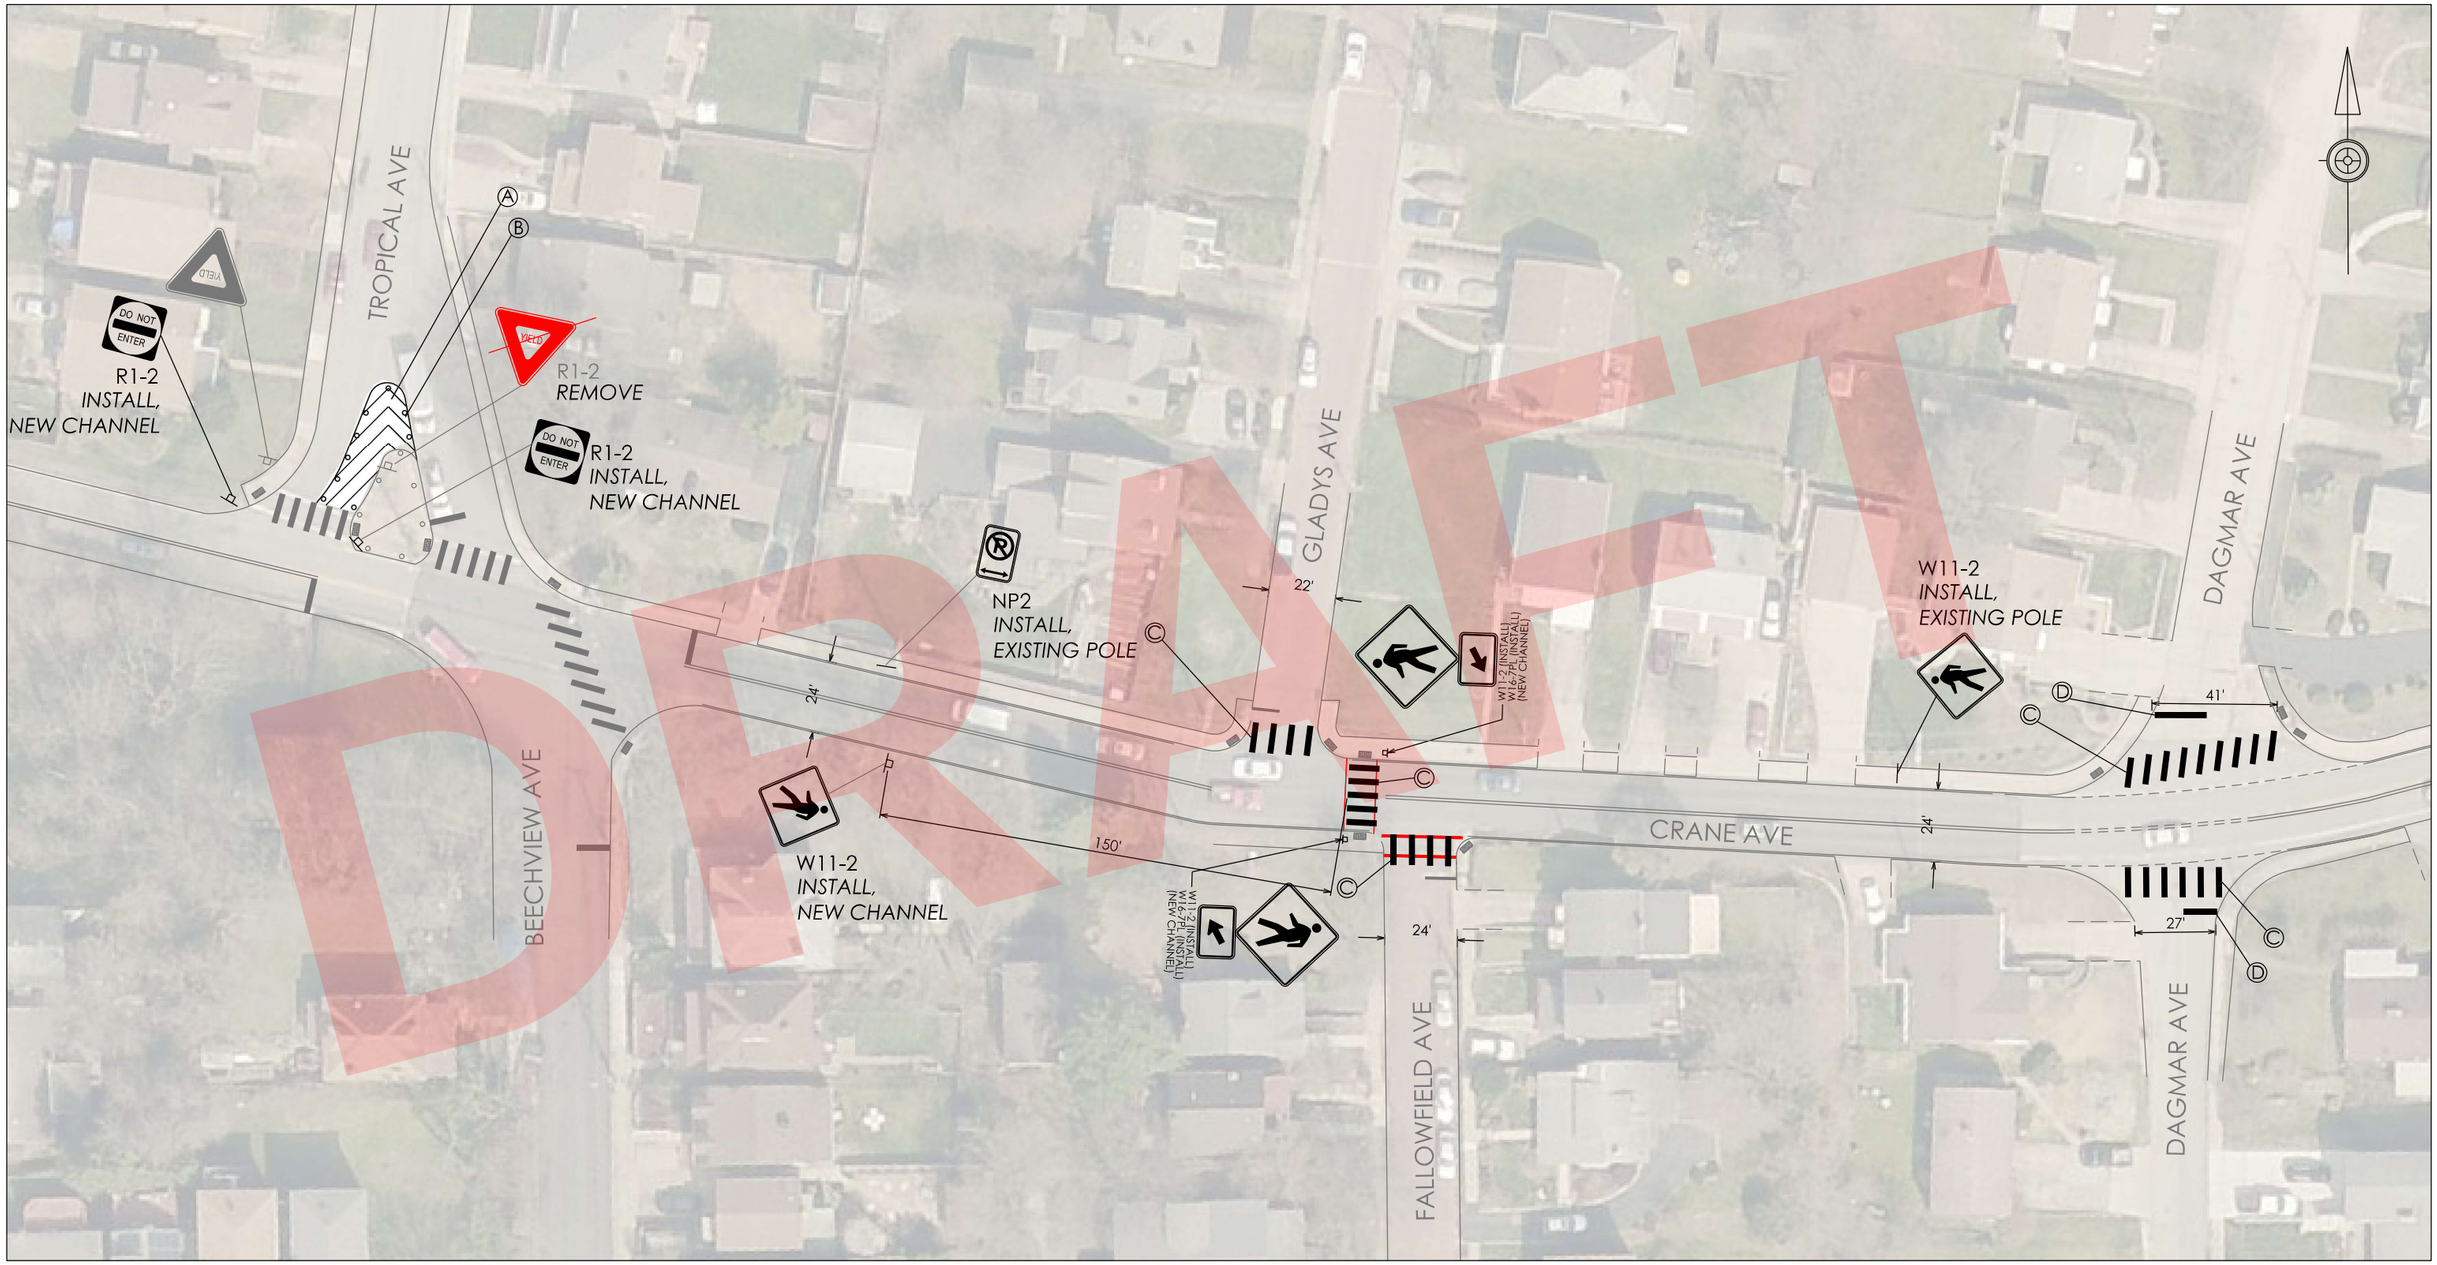

DRAFT

GENERAL NOTES:

Ⓐ GORED MEDIAN: OUTER EDGE W/6", INNER GORE W/6" 6' SPACING, O.C.
Ⓑ 36" FLEX POST, WHITE, 1' OFFSET FROM OUTER EDGE, 8' SPACING?
Ⓒ W/24" PIANO KEY CROSSWALK, 10 LF, 3-5' SPACING, O.C. (TYP.); MAINTAIN 4' SPACING FROM STOP BAR
Ⓓ W/24" STOP BAR

DATE OF REVISION	MADE BY	CHECKED BY	DESCRIPTION

7:00 AM–9:30 AM
2:00 PM–4:30 PM
MONDAY–FRIDAY

S4-1 P (DET.)

CITY OF PITTSBURGH
DEPARTMENT OF MOBILITY
AND INFRASTRUCTURE
TRAFFIC ENGINEERING DIVISION

CRANE AVE,
TROPICAL TO BRASHEAR

TRAFFIC CALMING PLAN

SCALE: 1" = 50'
DATE: 07/01/2026

SHEET NO.
2 OF 4

MATCHLINE SHEET 2

MATCHLINE SHEET 4

DRAFT

LOWENHILL AVE

CRANE AVE

23'

24'

25'

W17-1
W16-7P (L)
INSTALL,
NEW CHANNEL

SPEED HUMP

SCHOOL SPEED LIMIT WHEN FLASHING

TSF 56

Ⓓ

Ⓒ

SPEED TABLE #1, 22 LF

15 MPH

SPEED HUMP

W17-1
W13-1P (15 MPH)
INSTALL,
EXISTING POLE

W17-1
W16-7P (L)
INSTALL,
NEW CHANNEL

SPEED HUMP

W17-1
W16-7P (L)
INSTALL,
NEW CHANNEL

END SCHOOL ZONE

S5-2
INSTALL,
EXISTING POLE

~~S4-3P~~
~~R2-1~~
~~S4-1 P~~
RELOCATE ACROSS STREET

7:00 AM-9:30 AM
2:30 PM-4:30 PM
MONDAY-FRIDAY

SCHOOL
SPEED LIMIT
15

350' TO SPEED TABLE #3

#628

#626

#626

#622

#630

SPEED TABLE #2, 22 LF

SPEED HUMP

W17-1
W16-7P (L)
INSTALL,
NEW CHANNEL

7:00 AM-9:30 AM
2:00 PM-4:30 PM
MONDAY-FRIDAY

SCHOOL
SPEED LIMIT
15

S4-3P
R2-1
S4-1 P *UPDATE TIMINGS*
RELOCATE HERE,
NEW CHANNEL

GENERAL NOTES:

Ⓐ GORED MEDIAN: OUTER EDGE W/6", INNER GORE W/6" 6' SPACING, O.C.
Ⓑ 36" FLEX POST, WHITE, 1' OFFSET FROM OUTER EDGE, 8' SPACING?
Ⓒ W/24" PIANO KEY CROSSWALK, 10 LF, 3-5' SPACING, O.C. (TYP.); MAINTAIN 4' SPACING FROM STOP BAR
Ⓓ W/24" STOP BAR

DATE OF REVISION	MADE BY	CHECKED BY	DESCRIPTION

7:00 AM-9:30 AM
2:00 PM-4:30 PM
MONDAY-FRIDAY

S4-1 P (DET.)

CITY OF PITTSBURGH
DEPARTMENT OF MOBILITY
AND INFRASTRUCTURE
TRAFFIC ENGINEERING DIVISION

CRANE AVE,
TROPICAL TO BRASHEAR

TRAFFIC CALMING PLAN

SCALE: 1" = 50'
DATE: 08/03/2026

SHEET NO.
3 OF 4



DRAFT

GENERAL NOTES:

Ⓐ GORED MEDIAN: OUTER EDGE W/6", INNER GORE W/6" 6' SPACING, O.C.
Ⓑ 36" FLEX POST, WHITE, 1' OFFSET FROM OUTER EDGE, 8' SPACING?
Ⓒ W/24" PIANO KEY CROSSWALK, 10 LF, 3-5' SPACING, O.C. (TYP.); MAINTAIN 4' SPACING FROM STOP BAR
Ⓓ W/24" STOP BAR

DATE OF REVISION	MADE BY	CHECKED BY	DESCRIPTION

7:00 AM-9:30 AM
2:00 PM-4:30 PM
MONDAY-FRIDAY

S4-1 P (DET.)

CITY OF PITTSBURGH
DEPARTMENT OF MOBILITY
AND INFRASTRUCTURE
TRAFFIC ENGINEERING DIVISION

CRANE AVE,
TROPICAL TO BRASHEAR

TRAFFIC CALMING PLAN

SCALE: 1" = 50'
DATE: 07/01/2026

SHEET NO.
4 OF 4