



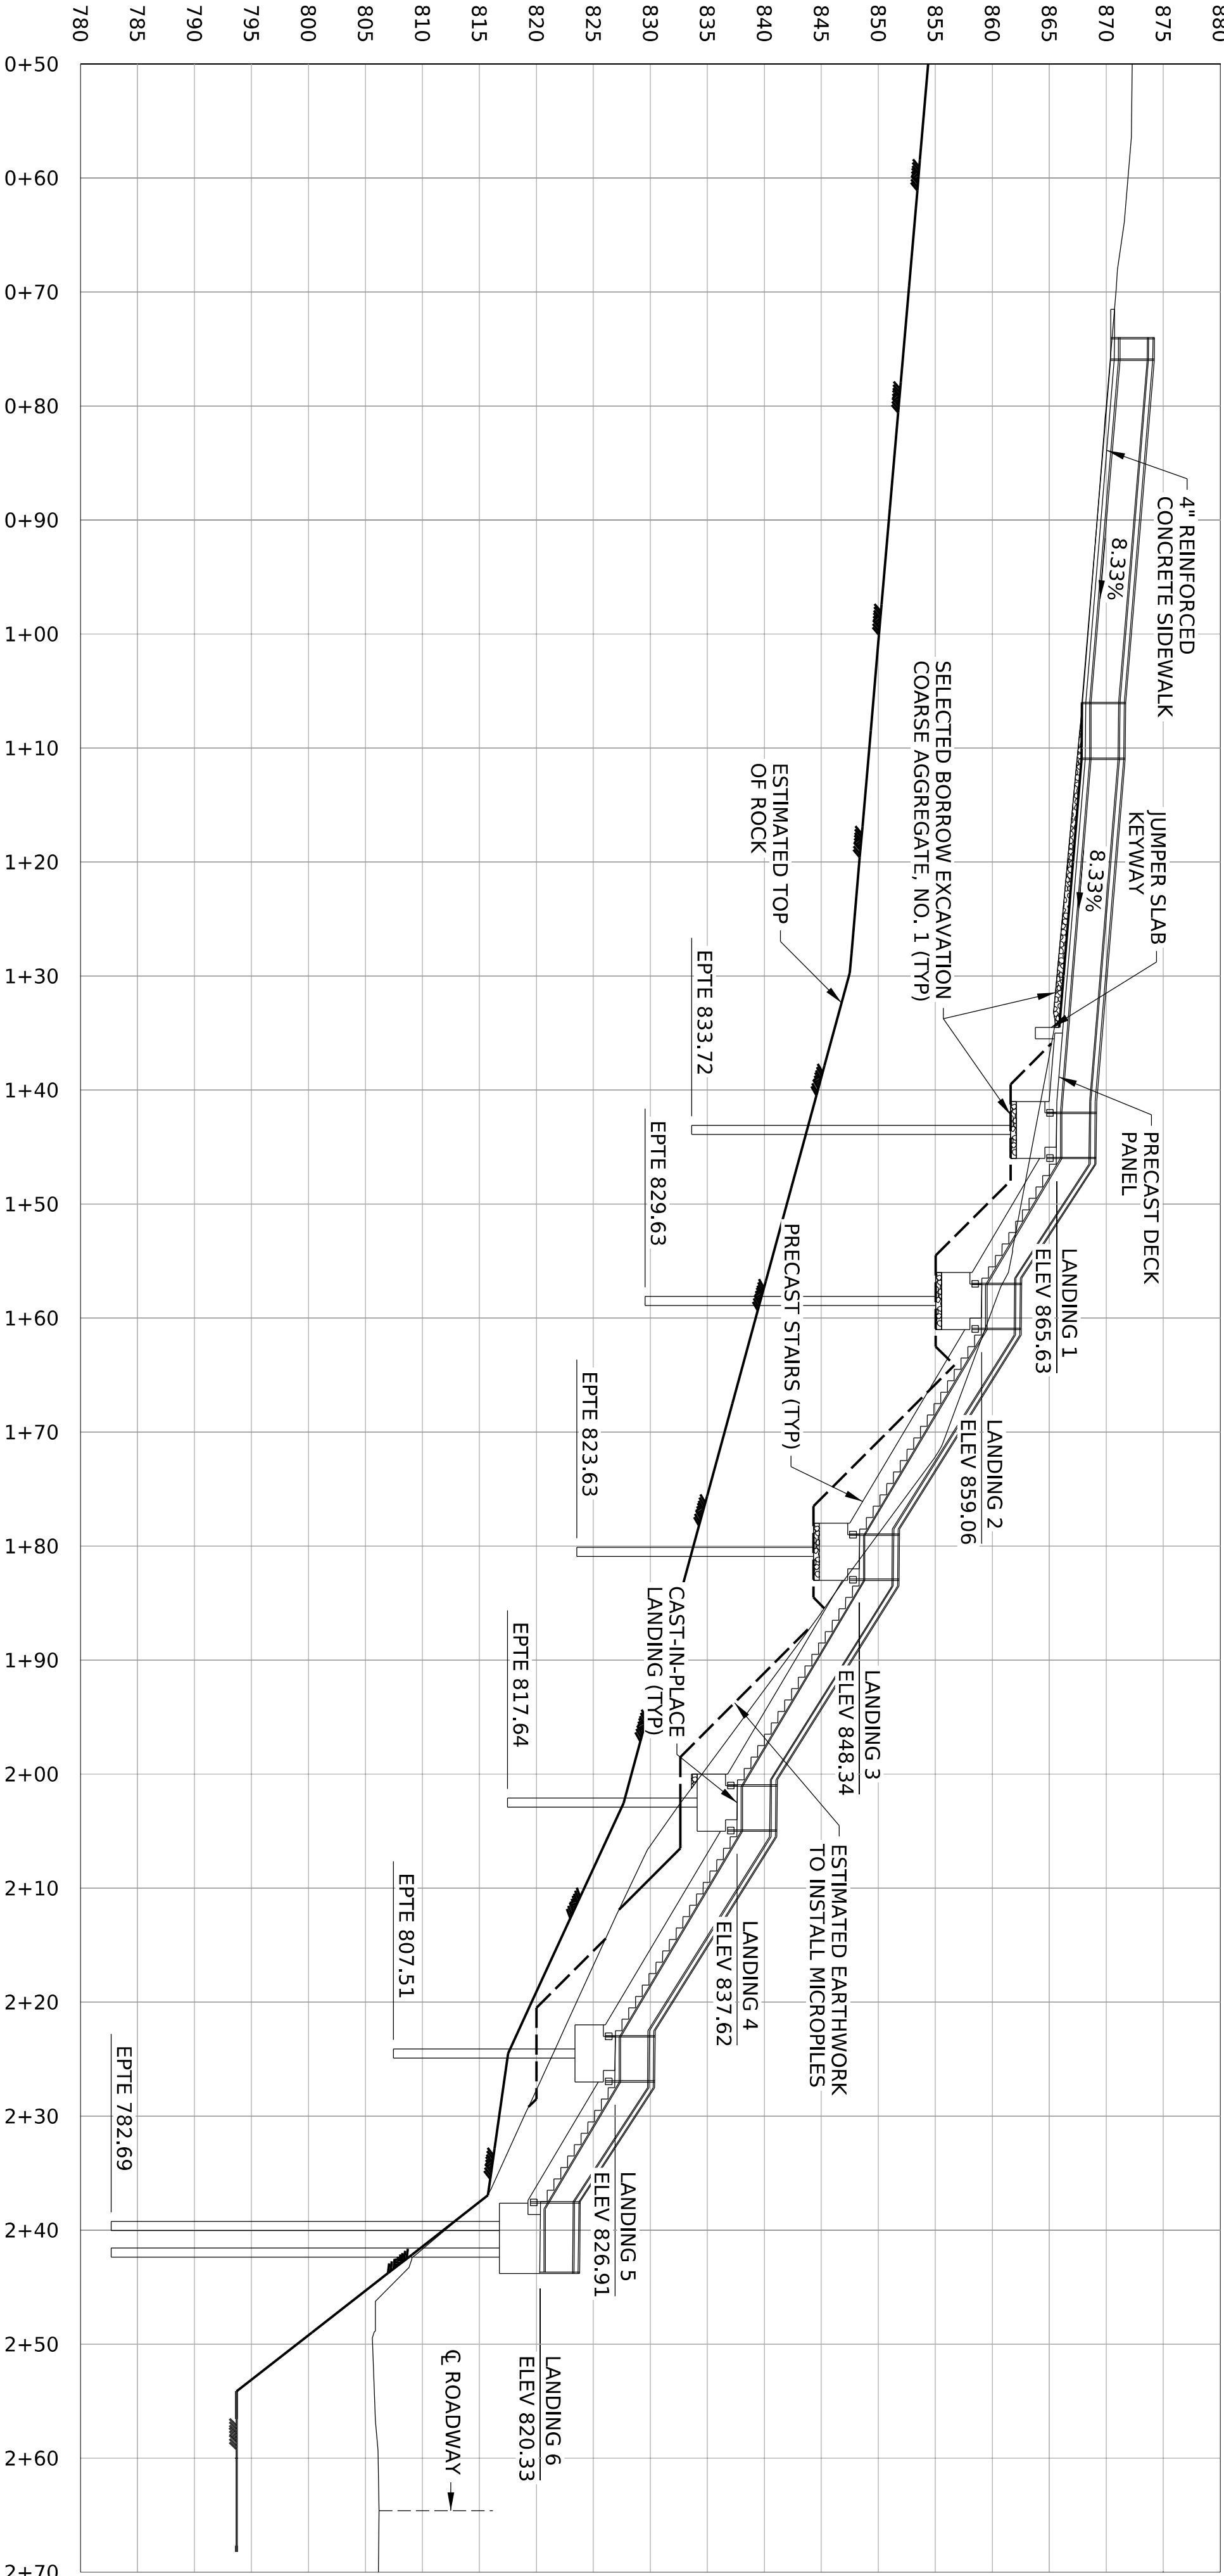

PROFILE
(STA 0+74.00 TO STA 2+40.72)
4 0 4 8 12 FEET

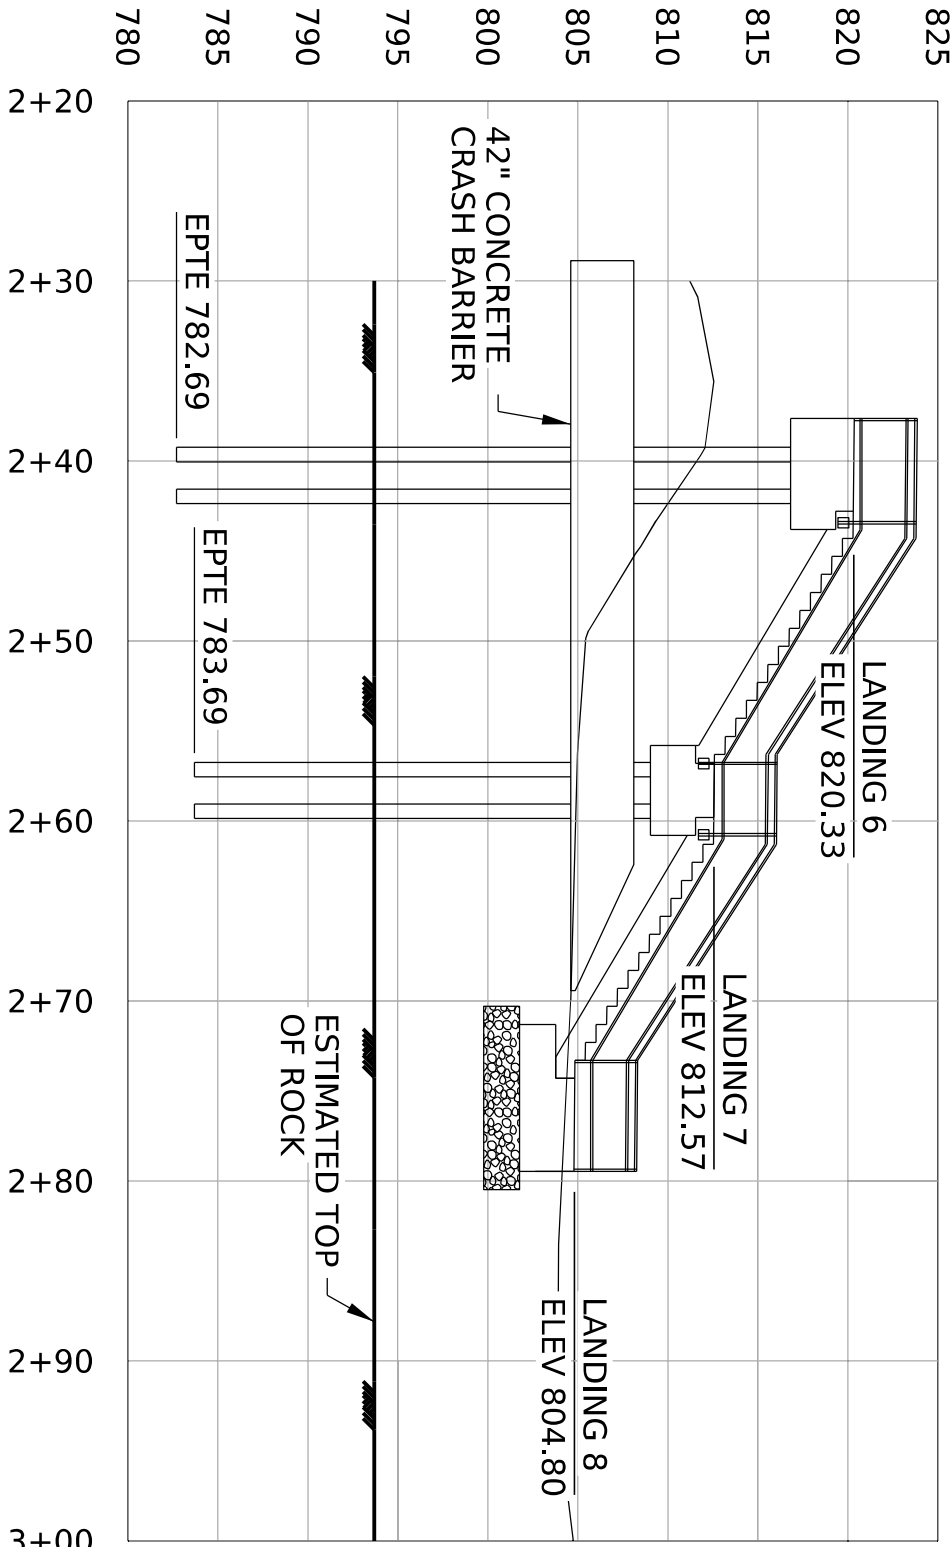

PROFILE
(STA 2+40.72 TO STA 2+79.47)
4 0 4 8 12 FEET

FIELD DATA	DRAWN	SUPERV'SD	REVISIONS	
VOL.			CHARACTER	DATE
CHECKED	INSPECTED	CHK. CONST.		
CALC. BOOK	PG.			

CITY OF PITTSBURGH
DEPARTMENT OF MOBILITY AND INFRASTRUCTURE

DOWNING STREET TO HERRON AVENUE STEPS
POLISH HILL - CITY OF PITTSBURGH
ALLEGHENY COUNTY, PENNSYLVANIA

PROFILE

DRAWN BY: RAK
DATE: 1/9/2025

SCALE
AS SHOWN

SHEET NO.
4 OF 11

ACCESSION NO.
CASE NO.