


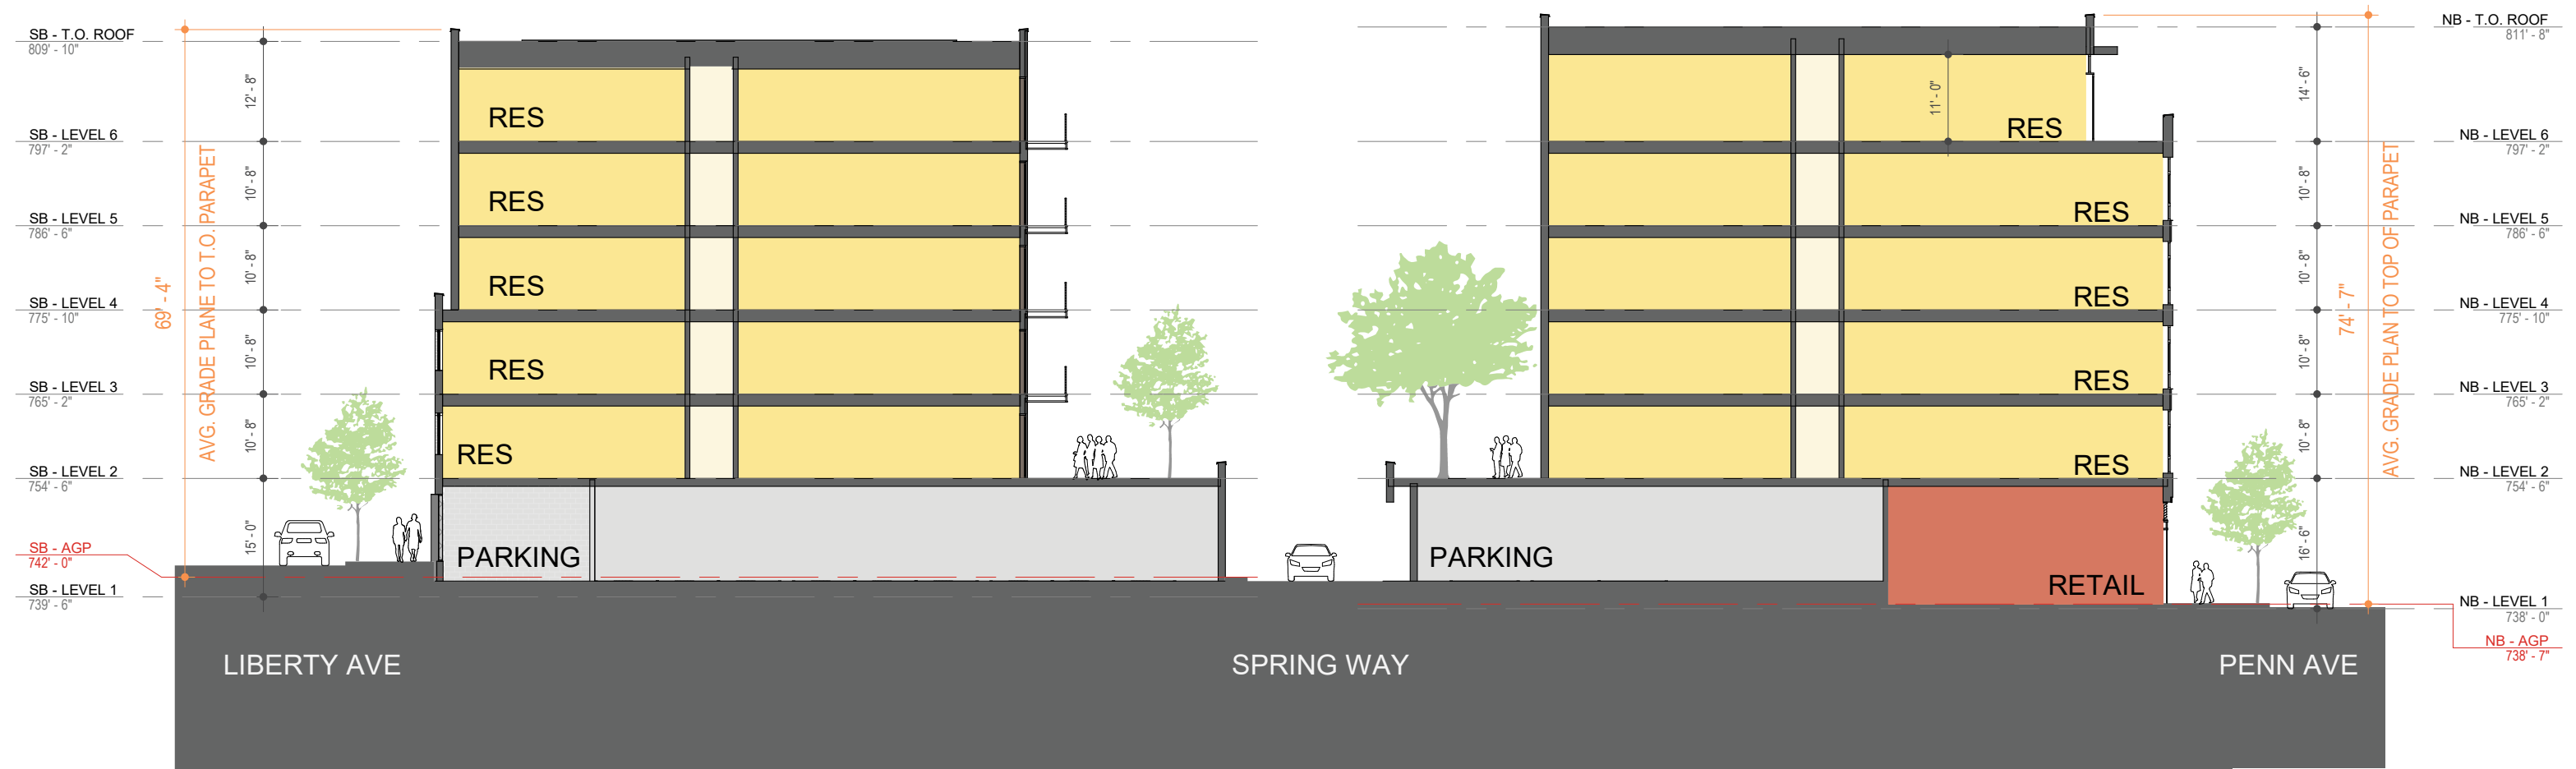




BUILDING SECTION AA

3101 LIBERTY AVE | ZDR / DESIGN SUBMISSION - 02.13.2025
NOT FOR CONSTRUCTION




hord | coplan | macht

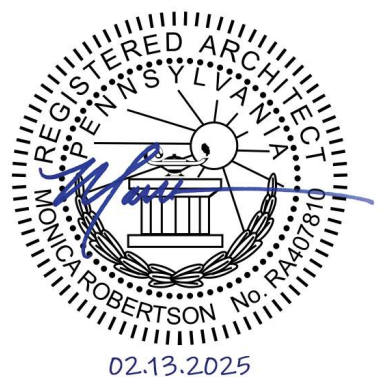

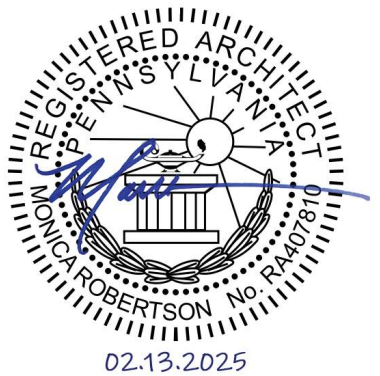
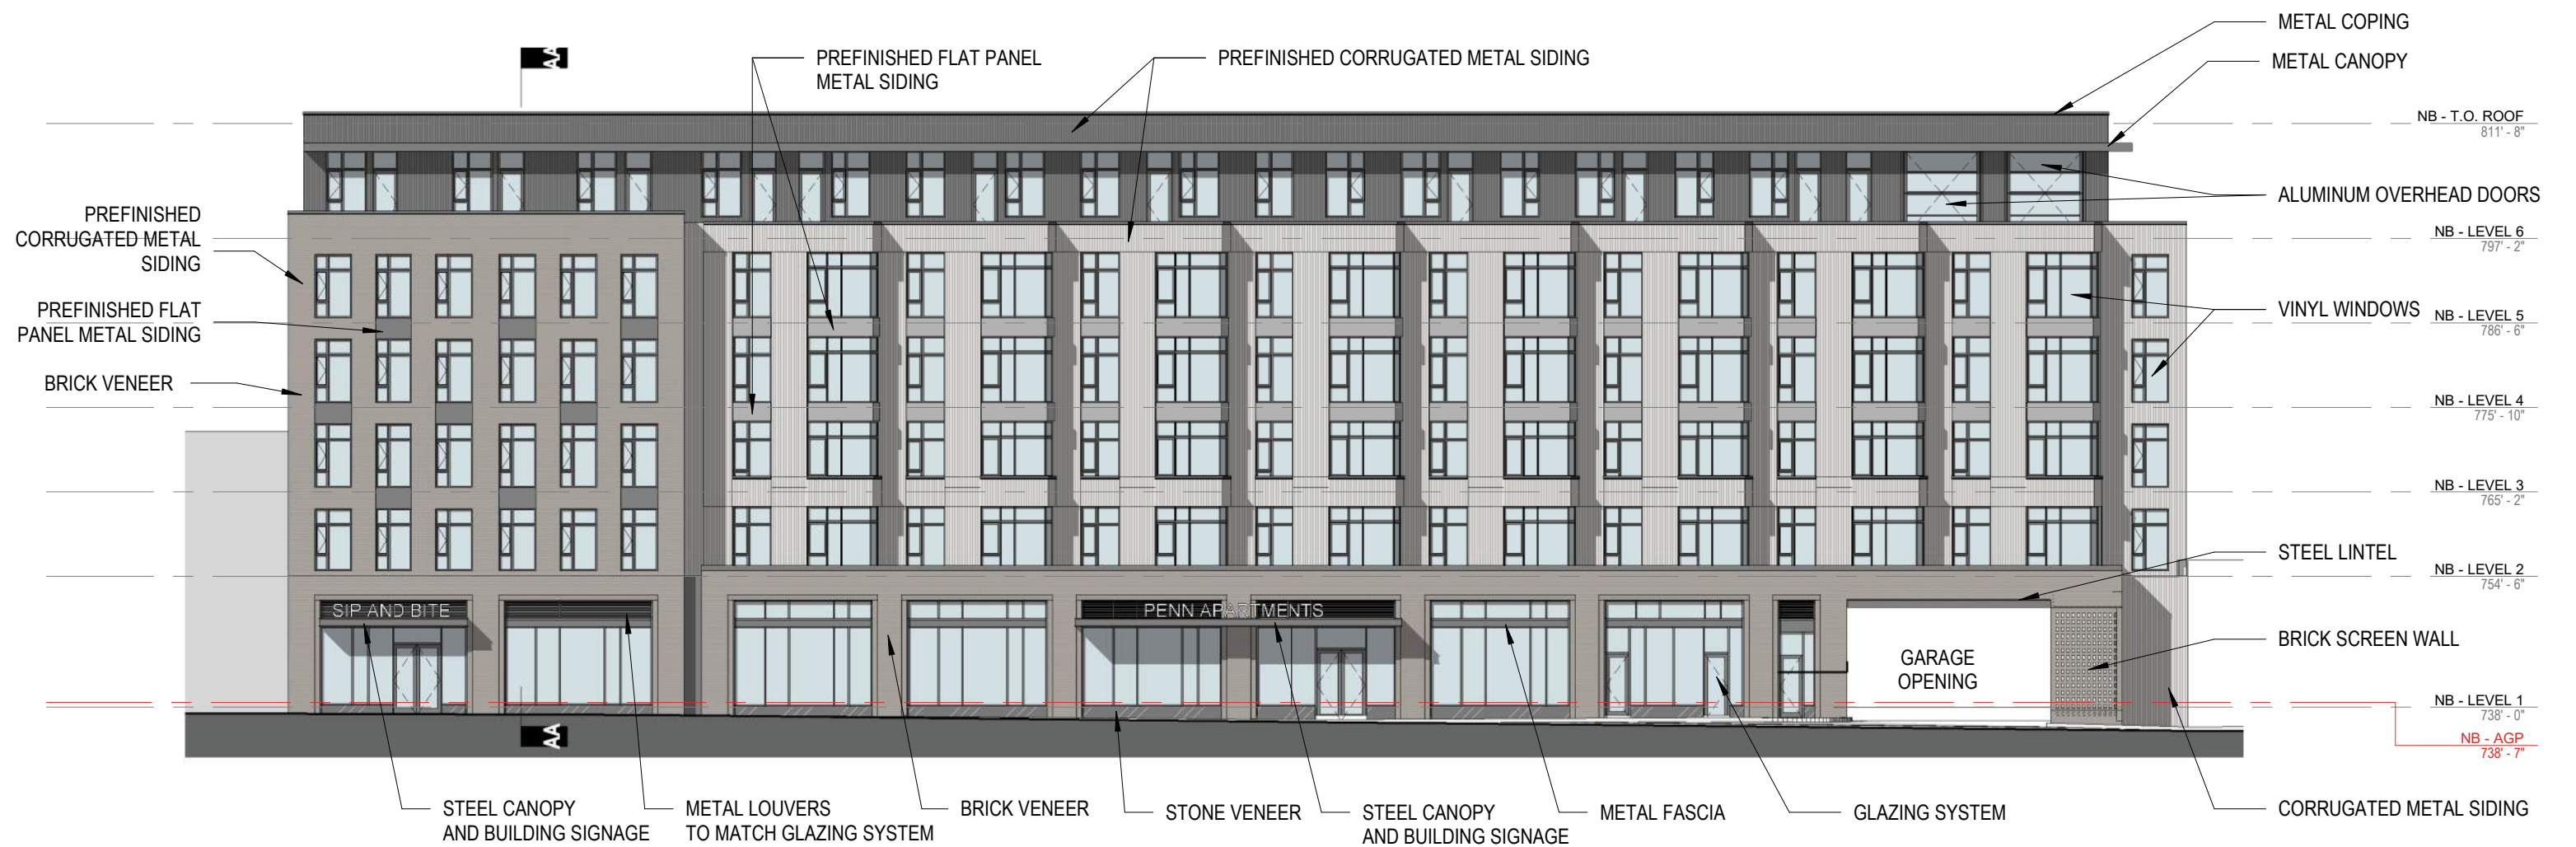


ELEVATION | PENN AVE

3101 LIBERTY AVE | ZDR / DESIGN SUBMISSION - 02.13.2025
NOT FOR CONSTRUCTION

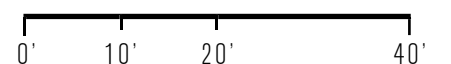

hord | coplan | macht

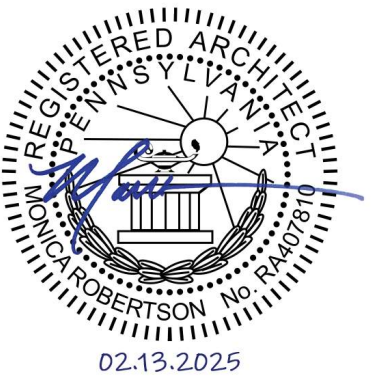
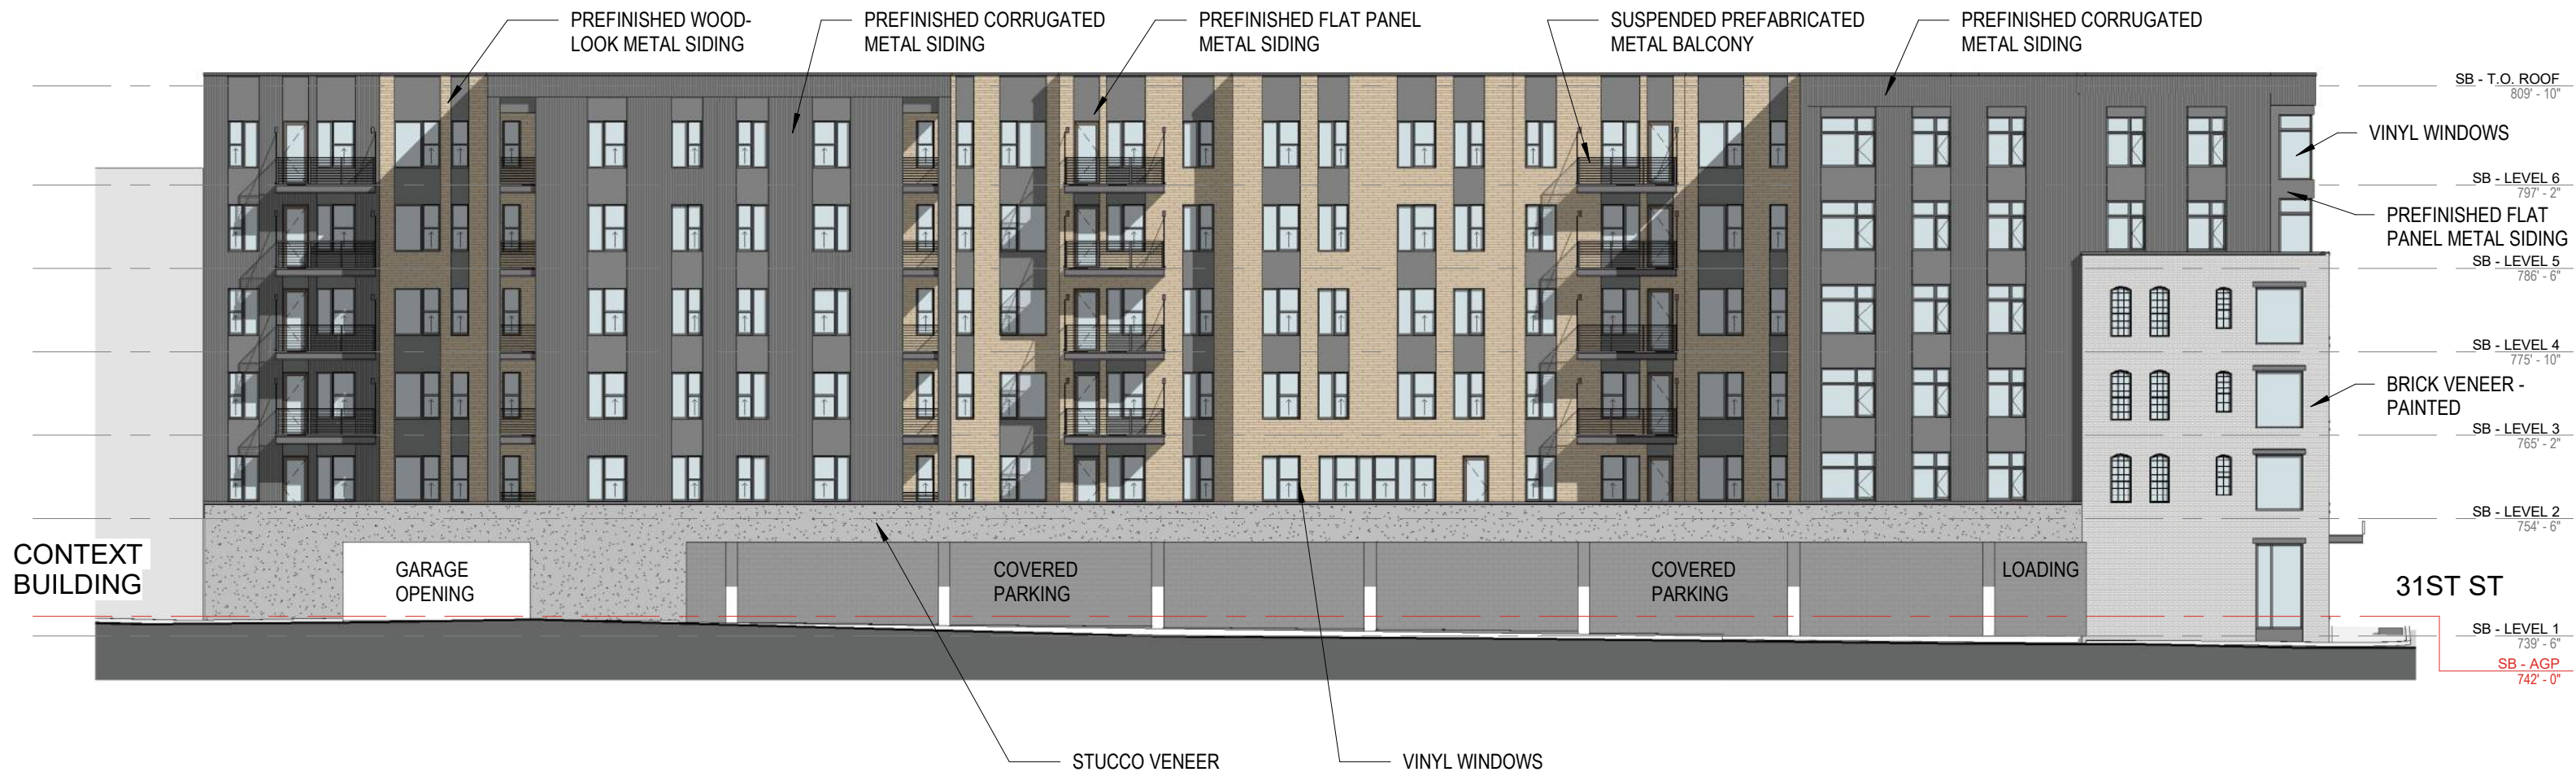


ELEVATION | **SPRING WAY** (NORTH)

3101 LIBERTY AVE | ZDR / DESIGN SUBMISSION - 02.13.2025
NOT FOR CONSTRUCTION





hord | coplan | macht

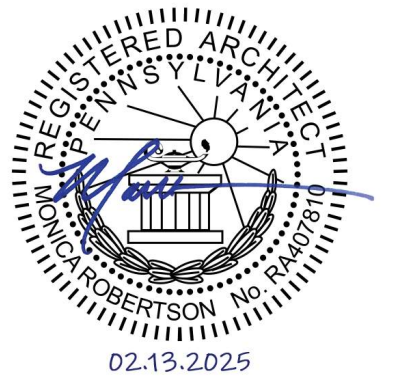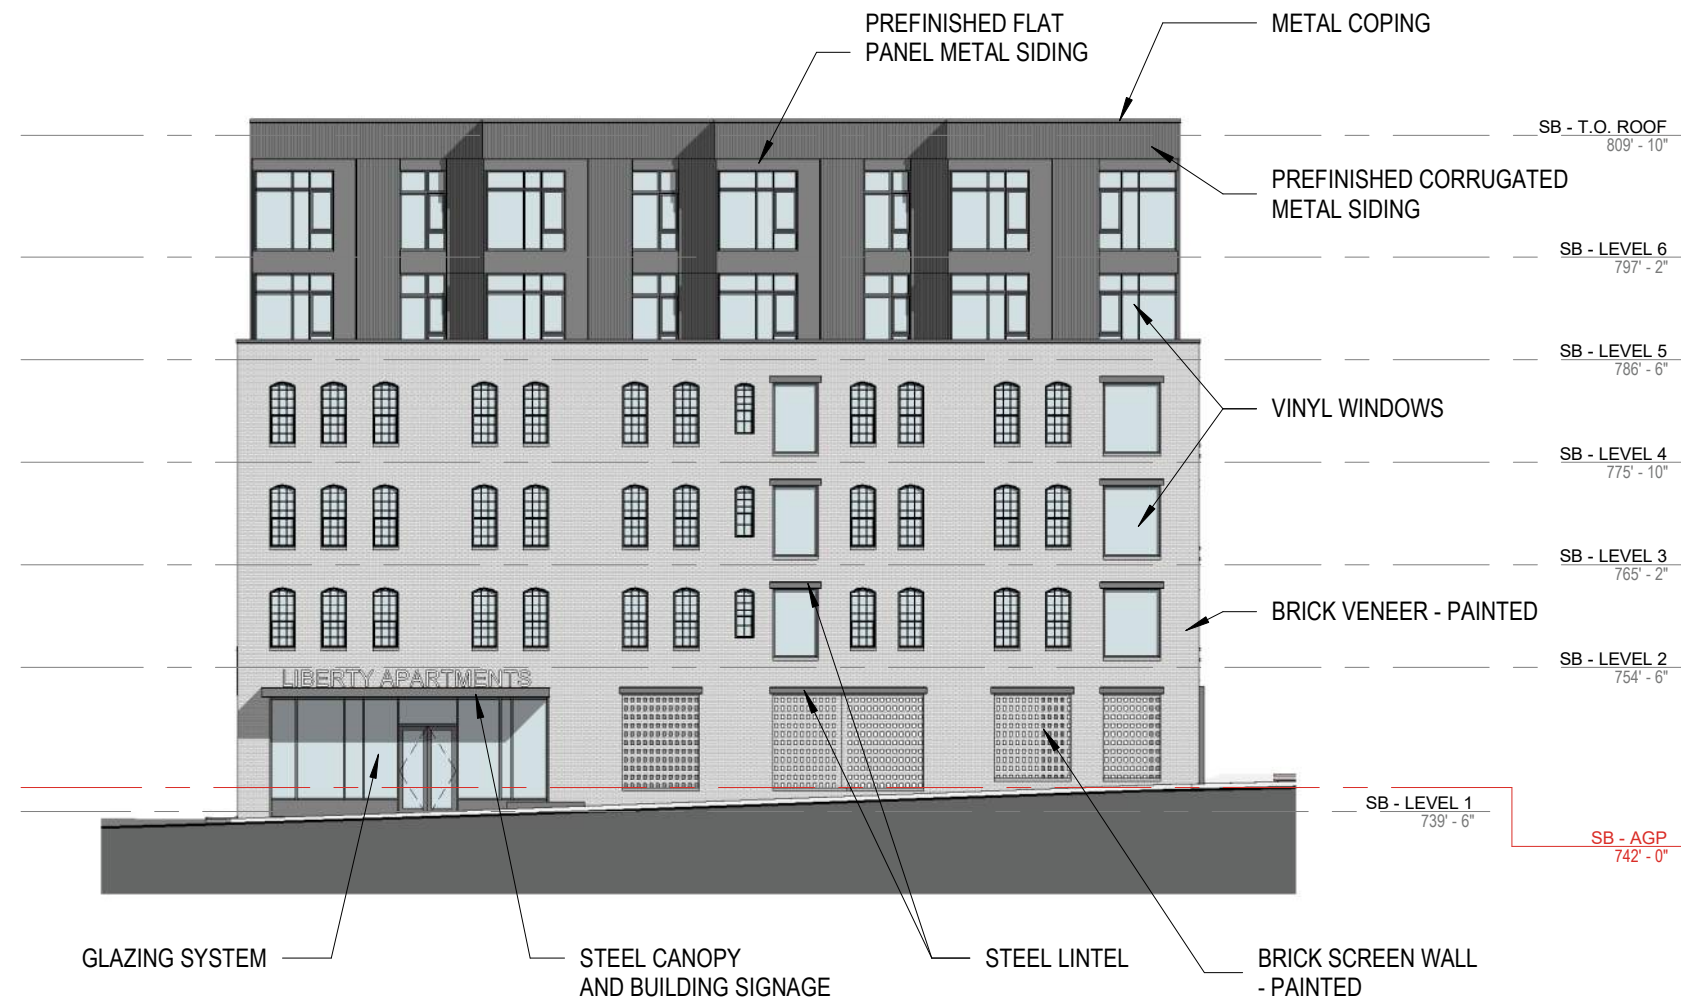

ELEVATION | 31ST STREET


3101 LIBERTY AVE | ZDR / DESIGN SUBMISSION - 02.13.2025
NOT FOR CONSTRUCTION


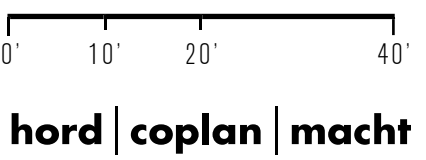


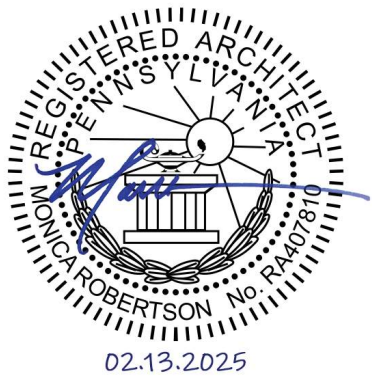

ELEVATION | LIBERTY AVE

3101 LIBERTY AVE | ZDR / DESIGN SUBMISSION - 02.13.2025
NOT FOR CONSTRUCTION

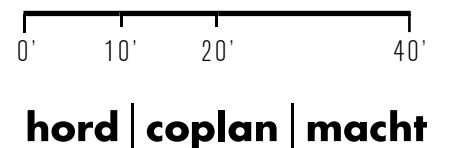

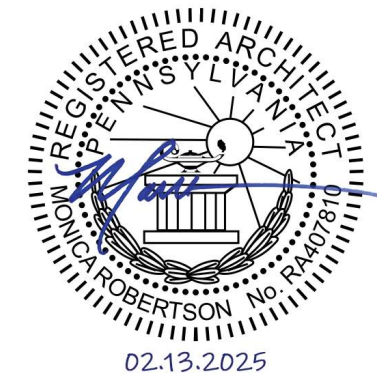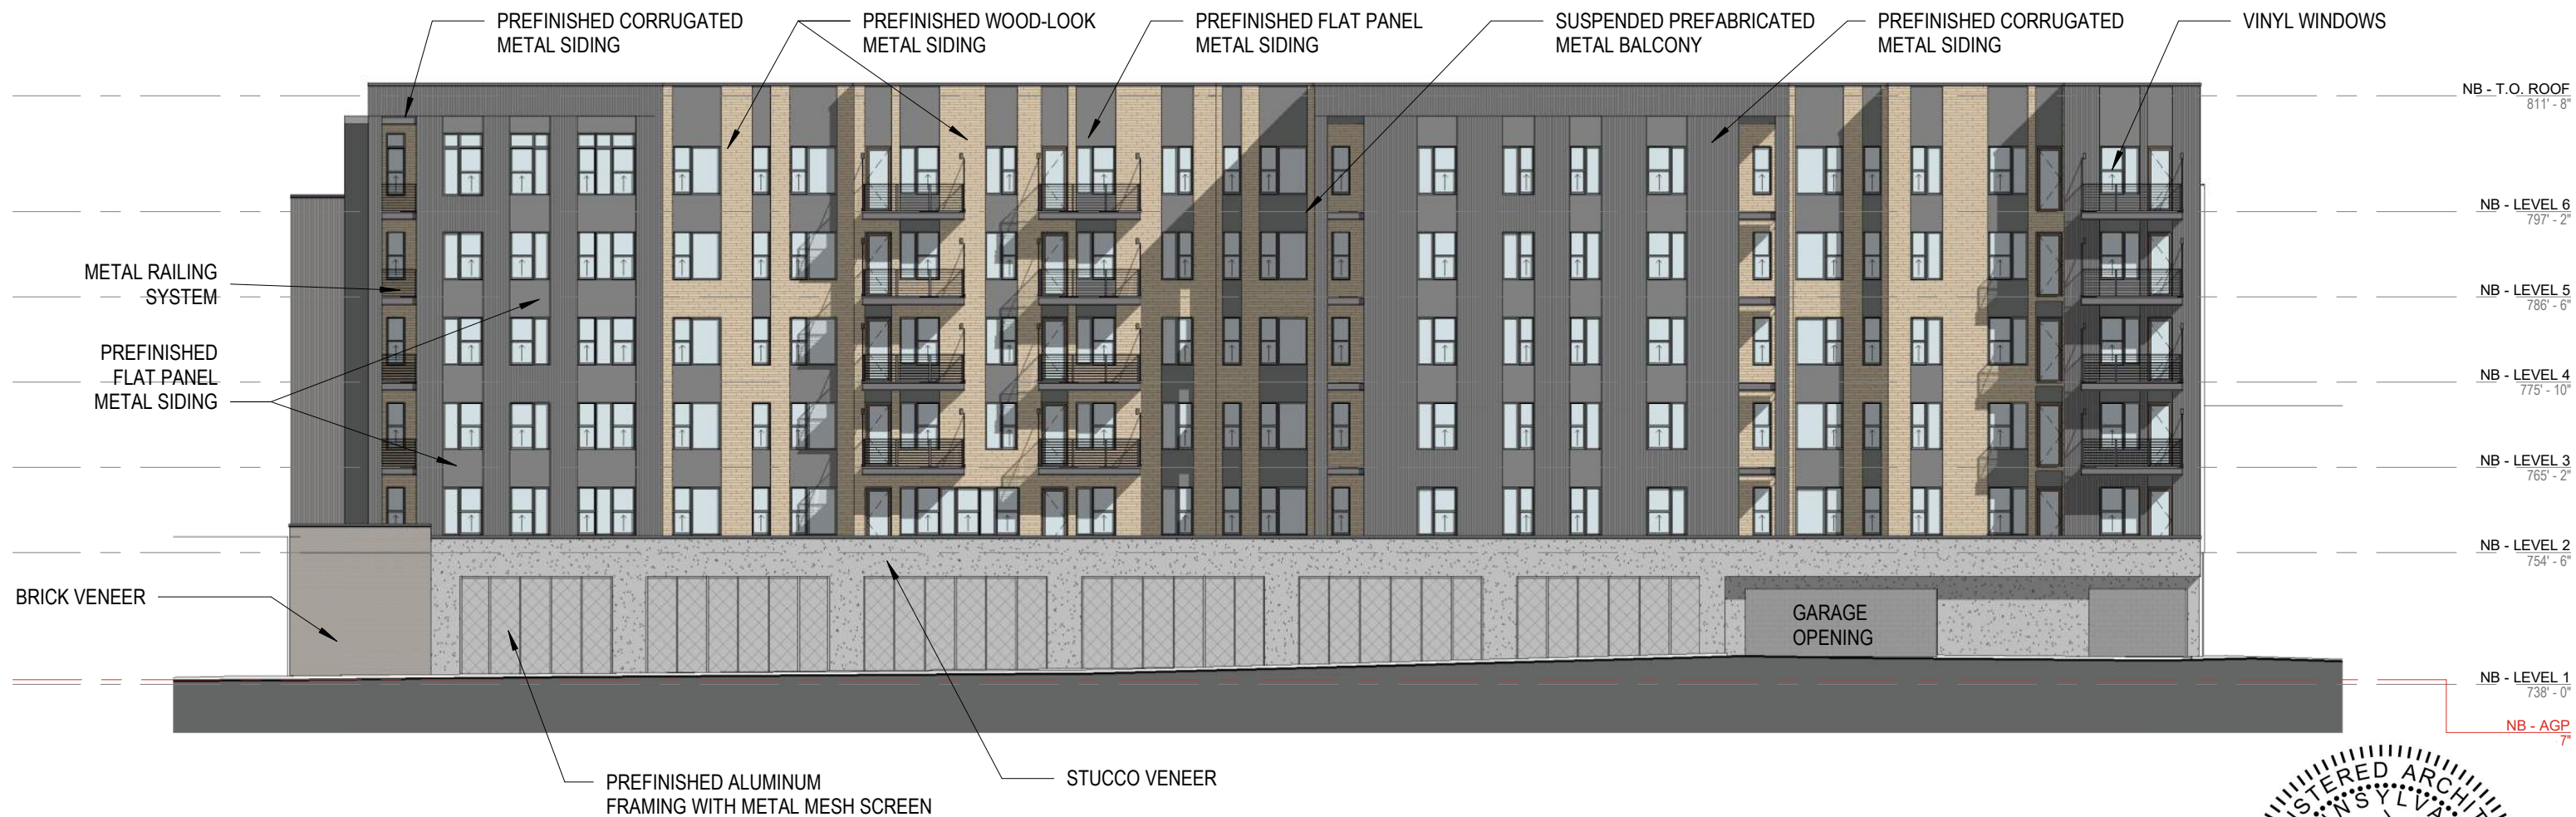

ELEVATION | **SPRING WAY** (SOUTH)

3101 LIBERTY AVE | ZDR / DESIGN SUBMISSION - 02.13.2025
NOT FOR CONSTRUCTION



hord | coplan | macht