
Highland Park Pedestrian Tunnel - Request for Proposals

City of Pittsburgh - Highland Park, Reservoir Drive, Pittsburgh, PA 15206

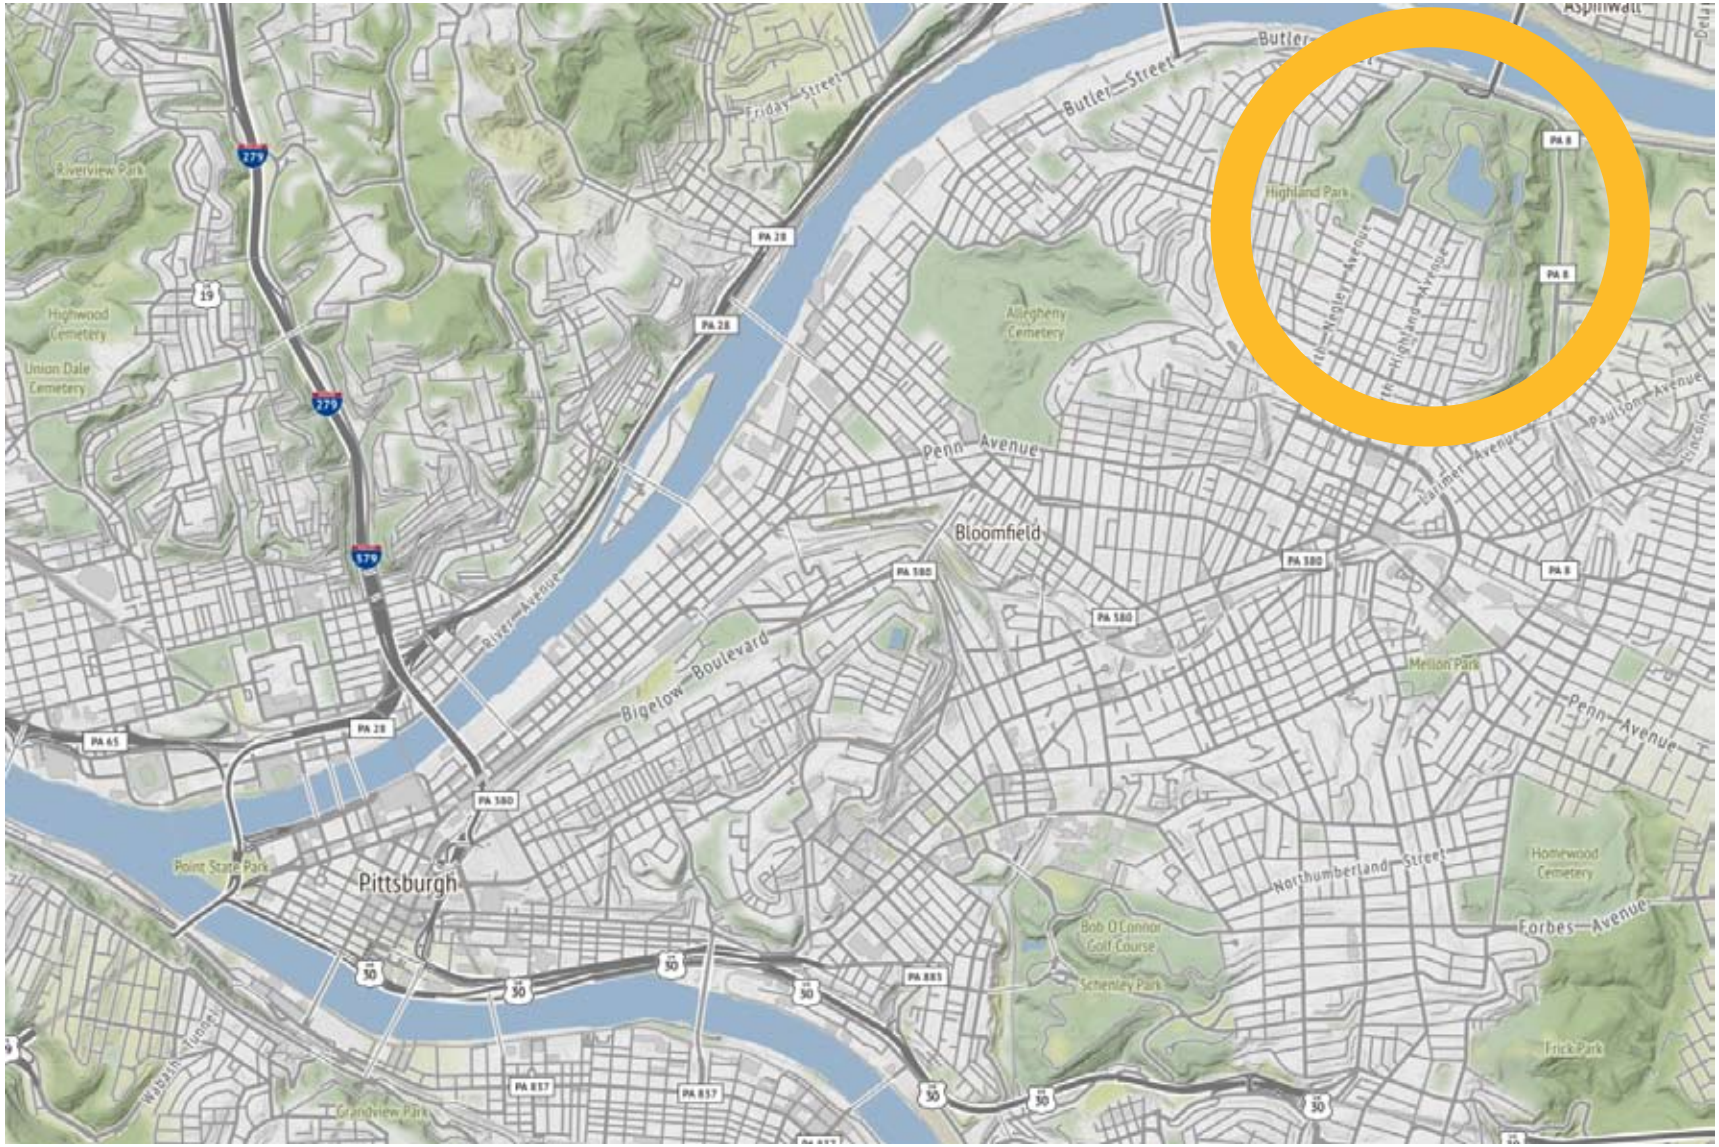

Highland Park Pedestrian Tunnel - Request for Proposals

Aerial View of Highland Park



Highland Park Pedestrian Tunnel - Request for Proposals

Pittsburgh Park Conservancy - Highland Park Map




Highland Park Pedestrian Tunnel - Request for Proposals

Anticipated Area of Work



Highland Park Pedestrian Tunnel - Request for Proposals

Historical Views

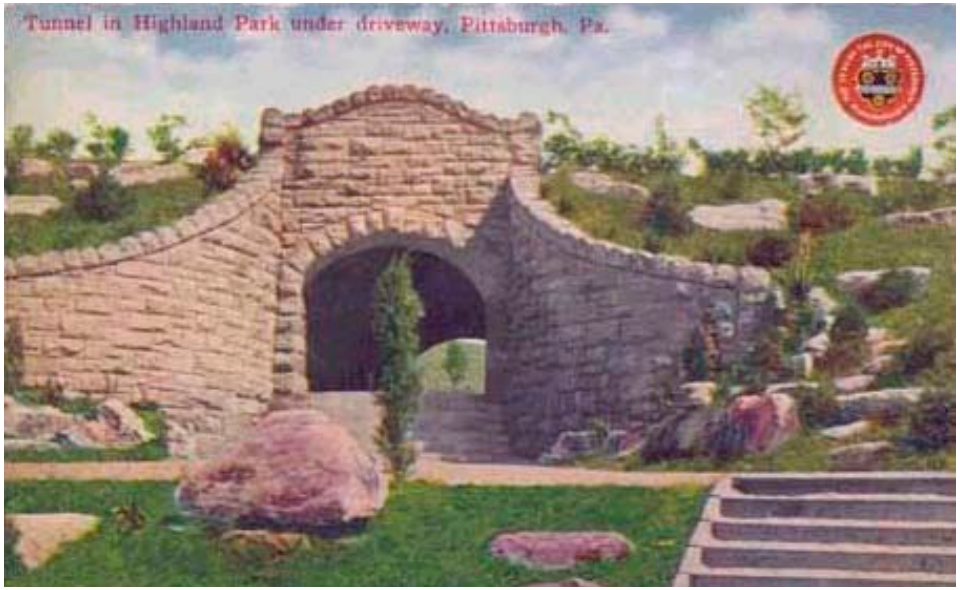







Highland Park Pedestrian Tunnel - Request for Proposals

North Elevation prior to Deconstruction



Image capture: Dec 2014 Images may be subject to copyright.

Highland Park Pedestrian Tunnel - Request for Proposals

South Elevation prior to Deconstruction



Image capture: Jan 2015 Images may be subject to copyright.

Highland Park Pedestrian Tunnel - Request for Proposals

View looking West on Reservoir Drive near Pedestrian Tunnel



Image capture: Sep 2019 © 2020 Google

Highland Park Pedestrian Tunnel - Request for Proposals

View looking East on Reservoir Drive near Pedestrian Tunnel



Image capture: Sep 2019 © 2020 Google

Highland Park Pedestrian Tunnel - Request for Proposals

View looking East on Reservoir Drive near Pedestrian Tunnel



Image capture: Sep 2019 © 2020 Google

Highland Park Pedestrian Tunnel - Request for Proposals

PhotoDrawing by Manassas Consulting


Key
Compass/Compass/Row-Stone#
e.g. West Side, North Wing Wall,Row 1, Stone # 1 is (West/North/1/1) and written stone as W N 1 1

M = mortar patch

Additional Stones can be added as decimal extensions
e.g. W N 3 1.1

A = Arch
C = Coping

Add A/C after Compass/Compass for Arch/Coping Stone and number sequentially, e.g. "W N C 1" is first Coping Stone

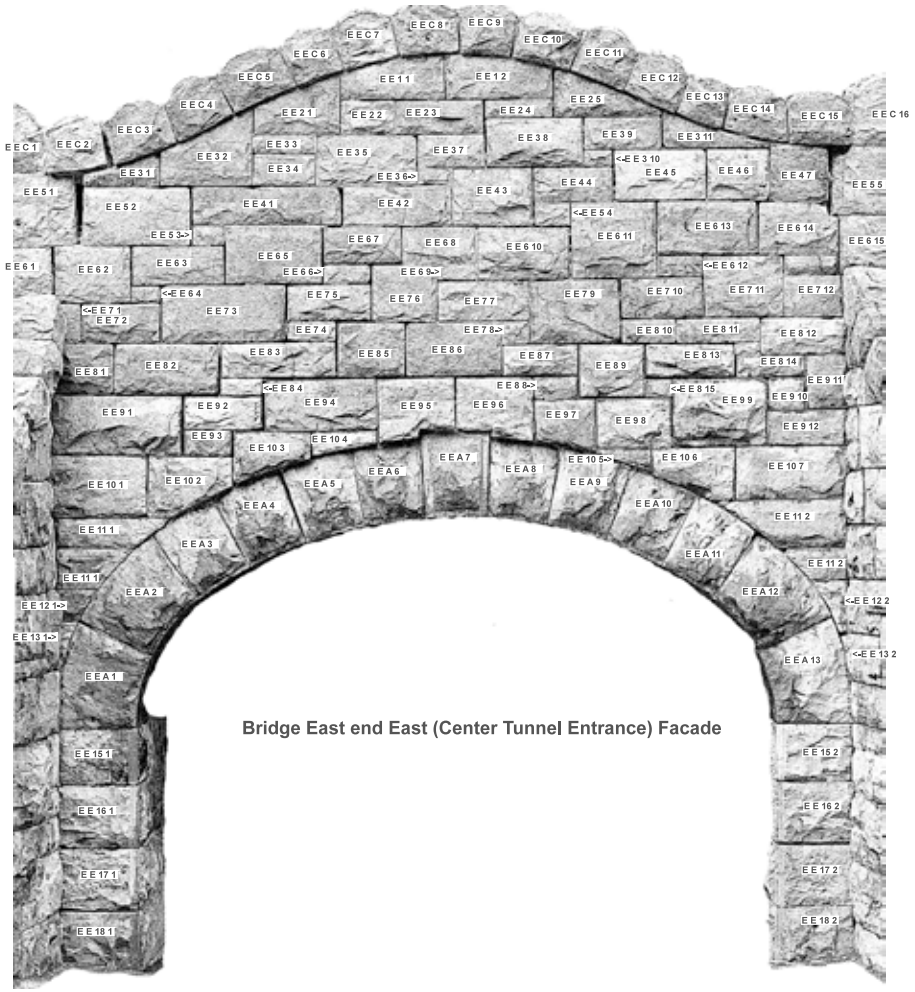

Bridge East end East (Center Tunnel Entrance) Facade

Entity	Pallet #	Entity	Pallet #	Entity	Pallet #
EEC stones numbered and pallatized here are also shown on A202 drawing.		EE51		EE101	
		EE52		EE102	
Coping		EE53		EE103	
EEC1		EE54		EE104	
EEC2		EE55		EE105	
EEC3		EE61		EE106	
EEC4		EE62		EE107	
EEC5		EE63		EE111	
EEC6		EE64		EE112	
EEC7		EE65		EE121	
EEC8		EE66		EE122	
EEC10		EE67		EE131	
EEC11		EE68		EE132	
EEC12		EE69		EE141	
EEC13		EE71		EE142	
EEC14		EE72			
EEC15		EE73		Arch Stones	
EEC16		EE74		EEA1	
		EE75		EEA2	
EE11		EE76		EEA3	
EE12		EE77		EEA4	
		EE78		EEA5	
EE21		EE79		EEA6	
EE22		EE81		EEA7	
EE23		EE82		EEA8	
EE24		EE83		EEA9	
EE25		EE84		EEA10	
		EE85		EEA11	
EE31		EE86		EEA12	
EE32		EE87		EEA13	
EE33		EE88			
EE34		EE89			
EE35		EE91			
EE36		EE92			
EE37		EE93			
EE38		EE94			
EE39		EE95			
EE310		EE96			
EE311		EE97			
EE41		EE98			
EE42		EE99			
EE43		EE710			
EE44		EE711			
EE45		EE712			
EE46		EE810			
EE47		EE811			
EE48		EE812			
		EE813			
EE31		EE814			
EE32		EE815			
EE33		EE910			
EE34		EE911			
EE35		EE912			
EE36					
EE37		EE101			
EE38		EE102			
EE39		EE103			
EE310		EE104			
EE311		EE105			
EE312		EE106			
EE313		EE107			
EE314		EE111			
EE315		EE112			
		EE121			
EE41		EE122			
EE42		EE131			
EE43		EE132			
EE44		EE141			
EE45		EE142			
EE46					
EE47					
EE48					
EE91					
EE92					
EE93					
EE94					
EE95					
EE96					
EE97					
EE98					
EE99					
EE910					
EE911					
EE912					

Notice:
PhotoDrawing™ blueprints on these pages are produced under one or more of the following U.S. Patents 8,194,074, 8,542,233, & 8,866,814; and patents pending.
http://manassasconsulting.com
Do not remove this notice.

City Of Pittsburgh

Department Of Public Works
City County Building, Rm 301
414 Grant St
Pittsburgh, PA 15219

Arch D (24 X 36)

MANASSAS CONSULTING
Manassas Consulting, LLC.
5886 Ellsworth Ave Ste 300
Pittsburgh, PA 15232
Telephone: +1-412-235-1520
http://manassasconsulting.com

Notice:
http://manassasconsulting.com.

KEY PLAN

CAD FILE INFORMATION

Unscaled due to curved surface. Approximate rough scale is 1:12, 1inch= 1foot.

REVISION NUMBER	REVISION DESCRIPTION	REVISION DATE
1		
2		
3		
4		
5		
6		
7		
8		
9		
10		

PRIMARY CONTRACTOR/ARCHITECT/ENGINEER
PRIME CON'T: Cresciano Corporation
ADDRESS: 1009 Sagino Drive, Pittsburgh, PA
PRIME CON'T:
PRIVIL. MGR.:
SUBCONTRACTED ARCHITECT/ENGINEER
SUB A/E: Gateway Engineers
ADDRESS: 400 Holiday Drive, Green Tree, PA
SUB A/E: Manassas Consulting LLC
ADDRESS: 5886 Ellsworth Ave Ste 300, Pittsburgh, PA
OWNER: CONSTRUCT.

PROJECT
NAME: Highland Park Pedestrian Tunnel & Bridge
ADDRESS: Negley Drive, Pittsburgh, PA, ZIP CODE: 15206
BLDG. NO.:
ADD'L. FACILITY:
ADD'L. FACILITIES:
TITLE
DESCRIPTION: PhotoDrawing blueprint quasi-elevation view
SUBMISSION: 100%
SUB. DATE: 11/01/2017 PROJ. NO.:
PROJ. MGR.: Cosmin Pellegrini


DRAWING
DRAWN BY: Brown, Bottle
DATE DRWN: 11/01/2017
CKD BY: Brown, Bottle
DATE CKD: 11/01/2017
FILE NAME: A-202 E Edea
TITLE: Highland Pk Bridge East Tunnel Ext. East
FLOOR NO.:
NUMBER: A 2 02
DISCIPLINE | SHEET TYPE | SEQUENCE

Highland Park Pedestrian Tunnel - Request for Proposals

PhotoDrawing by Manassas Consulting

Parpaet Views Facing Road

Bridge East Parpaet "West facing" to Road

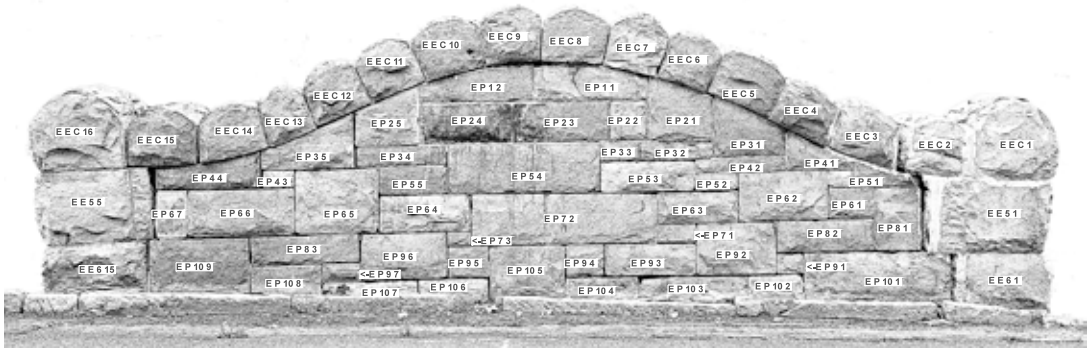

Entity	Pallet #	Entity	Pallet #	Entity	Pallet #
E E stones - see A202 drawing.		E P 6 1		E P 10 1	
		E P 6 2		E P 10 2	
E P 1 1		E P 6 3		E P 10 3	
E P 1 2		E P 6 4		E P 10 4	
		E P 6 5		E P 10 5	
		E P 6 6		E P 10 6	
		E P 6 7		E P 10 7	
				E P 10 8	
E P 2 1				E P 10 9	
E P 2 2					
E P 2 3		E P 7 1			
E P 2 4		E P 7 2			
E P 2 5		E P 7 3			
E P 3 1		E P 8 1			
E P 3 2		E P 8 2			
E P 3 3		E P 8 3			
E P 3 4					
E P 3 5					
		E P 9 1			
		E P 9 2			
E P 4 1		E P 9 3			
E P 4 2		E P 9 4			
E P 4 3		E P 9 5			
E P 4 4		E P 9 6			
		E P 9 7			


Key
Compass/Compass/Row-Stone#
e.g. West Side, North Wing Wall,Row 1, Stone # 1 is (West/North/1/1) and written stone as W N 1 1

M = mortar patch

Additional Stones can be added as decimal extensions
e.g. W N 3 1.1

Add C after Compass/Compass for Coping Stone and number sequentially, e.g. "W N C 1" is first Coping Stone

Bridge West Parpaet "East facing" to Road

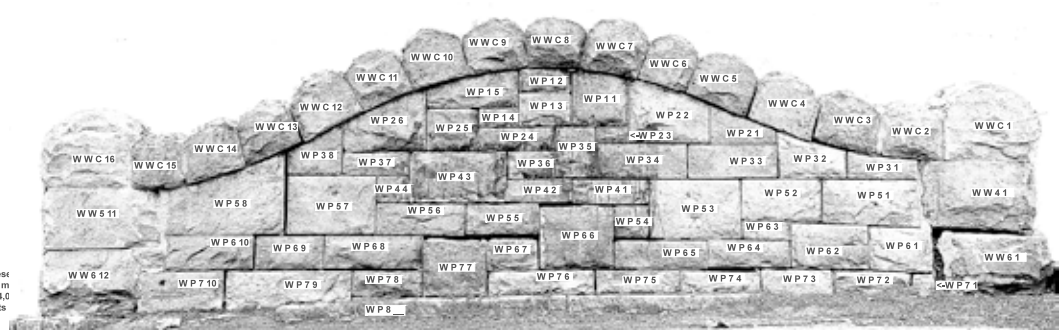

Entity	Pallet #	Entity	Pallet #	Entity	Pallet #
W W stones - see A212 drawing.		W P 4 1		W P 8	
		W P 4 2			
		W P 4 3			
W P 1 1		W P 4 4			
W P 1 2					
W P 1 3					
W P 1 4					
W P 1 5		W P 6 1			
		W P 6 2			
		W P 6 3			
W P 2 1		W P 6 4			
W P 2 2		W P 6 5			
W P 2 3		W P 6 6			
W P 2 4		W P 6 7			
W P 2 5		W P 6 8			
W P 2 6		W P 6 9			
		W P 6 10			
W P 3 1					
W P 3 2		W P 7 1			
W P 3 3		W P 7 2			
W P 3 4		W P 7 3			
W P 3 5		W P 7 4			
W P 3 6		W P 7 5			
W P 3 7		W P 7 6			
W P 3 8		W P 7 7			
		W P 7 8			
		W P 7 9			
		W P 7 10			

Notice:
PhotoDrawing™ blueprints on these pages are produced under one or m of the following U.S. Patents 8,194,0 8,542,233, & 8,866,814; and patents pending.
http://manassasconsulting.com
Do not remove this notice.

City Of Pittsburgh

Department Of Public Works
City County Building, Rm 301
414 Grant St
Pittsburgh, PA 15219

Arch D (24 X 36)

MANASSAS CONSULTING
Manassas Consulting, LLC.
5886 Ellsworth Ave Ste 300
Pittsburgh, PA 15232
Telephone: +1-412-235-1520
http://manassasconsulting.com

Notice:
http://manassasconsulting.com.

KEY PLAN

CAD FILE INFORMATION

GRAPHIC SCALE

Unscaled due to curved surface. Approximate rough scale is 1:12, 1inch= 1foot.

DRAWING STATUS: AS/C, CONSTRUCT.

REVISION NUMBER	REVISION DESCRIPTION	REVISION DATE


PRIMARY CONTRACTOR/ARCHITECT/ENGINEER
PRIME CON'T: Cresciano Corporation
ADDRESS: 209 Sogma Drive, Pittsburgh, PA
PRIME CON'T: PHYS. REP.
SUBCONTRACTED ARCHITECT/ENGINEER
SUB A/E: Gateway Engineers
ADDRESS: 400 Holiday Drive, Green Tree, PA
SUB A/E: Manassas Consulting LLC
ADDRESS: 5886 Ellsworth Ave Ste 300, Pittsburgh, PA

PROJECT: NAME: Highland Park Pedestrian Tunnel & Bridge; ADDRESS: Negley Ave, Pittsburgh, PA, ZIP CODE: 15206; BLDG. NO.; ADD'L FACILITY; ADD'L FACILITIES; TITLE; DESCRIPTION: PhotoDrawing blueprint quasi-elevation view; SUBMISSION: 100%; SUB. DATE: 11/01/2017; PROJ. NO.; PROJ. MGR.: Cosmir Pellegrini

DRAWING: DRAWN BY: Brown, Bottle; DATE DRAWN: 11/01/2017; CKD BY: Brown, Bottle; DATE CKD: 11/01/2017; FILE NAME: A-204 E P.dwg; TITLE: Highland Pk Bridge Parapets East & West; FLOOR NO.; NUMBER: A 2 04 (DISCIPLINE / SHEET TYPE / SEQUENCE)

Highland Park Pedestrian Tunnel - Request for Proposals

Deconstruction & Stabilization Efforts

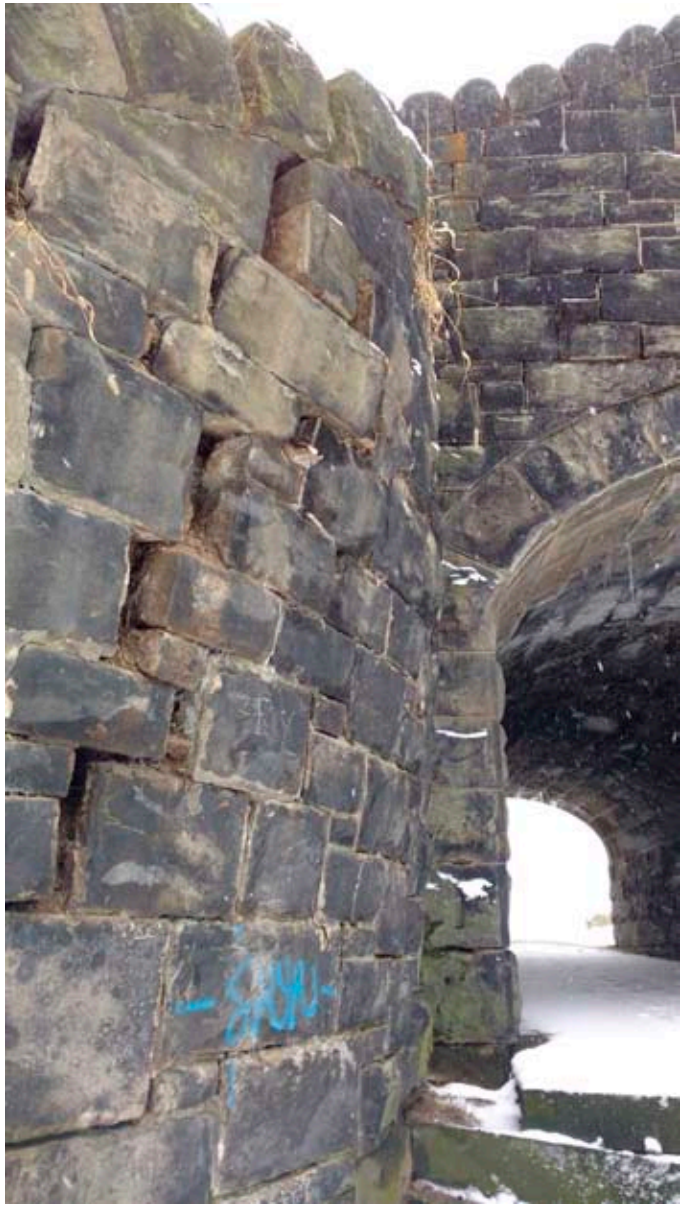



Highland Park Pedestrian Tunnel - Request for Proposals

Post Deconstruction



Highland Park Pedestrian Tunnel - Request for Proposals

Post Deconstruction





Highland Park Pedestrian Tunnel - Request for Proposals

Post Deconstruction



Highland Park Pedestrian Tunnel - Request for Proposals

Post Deconstruction

