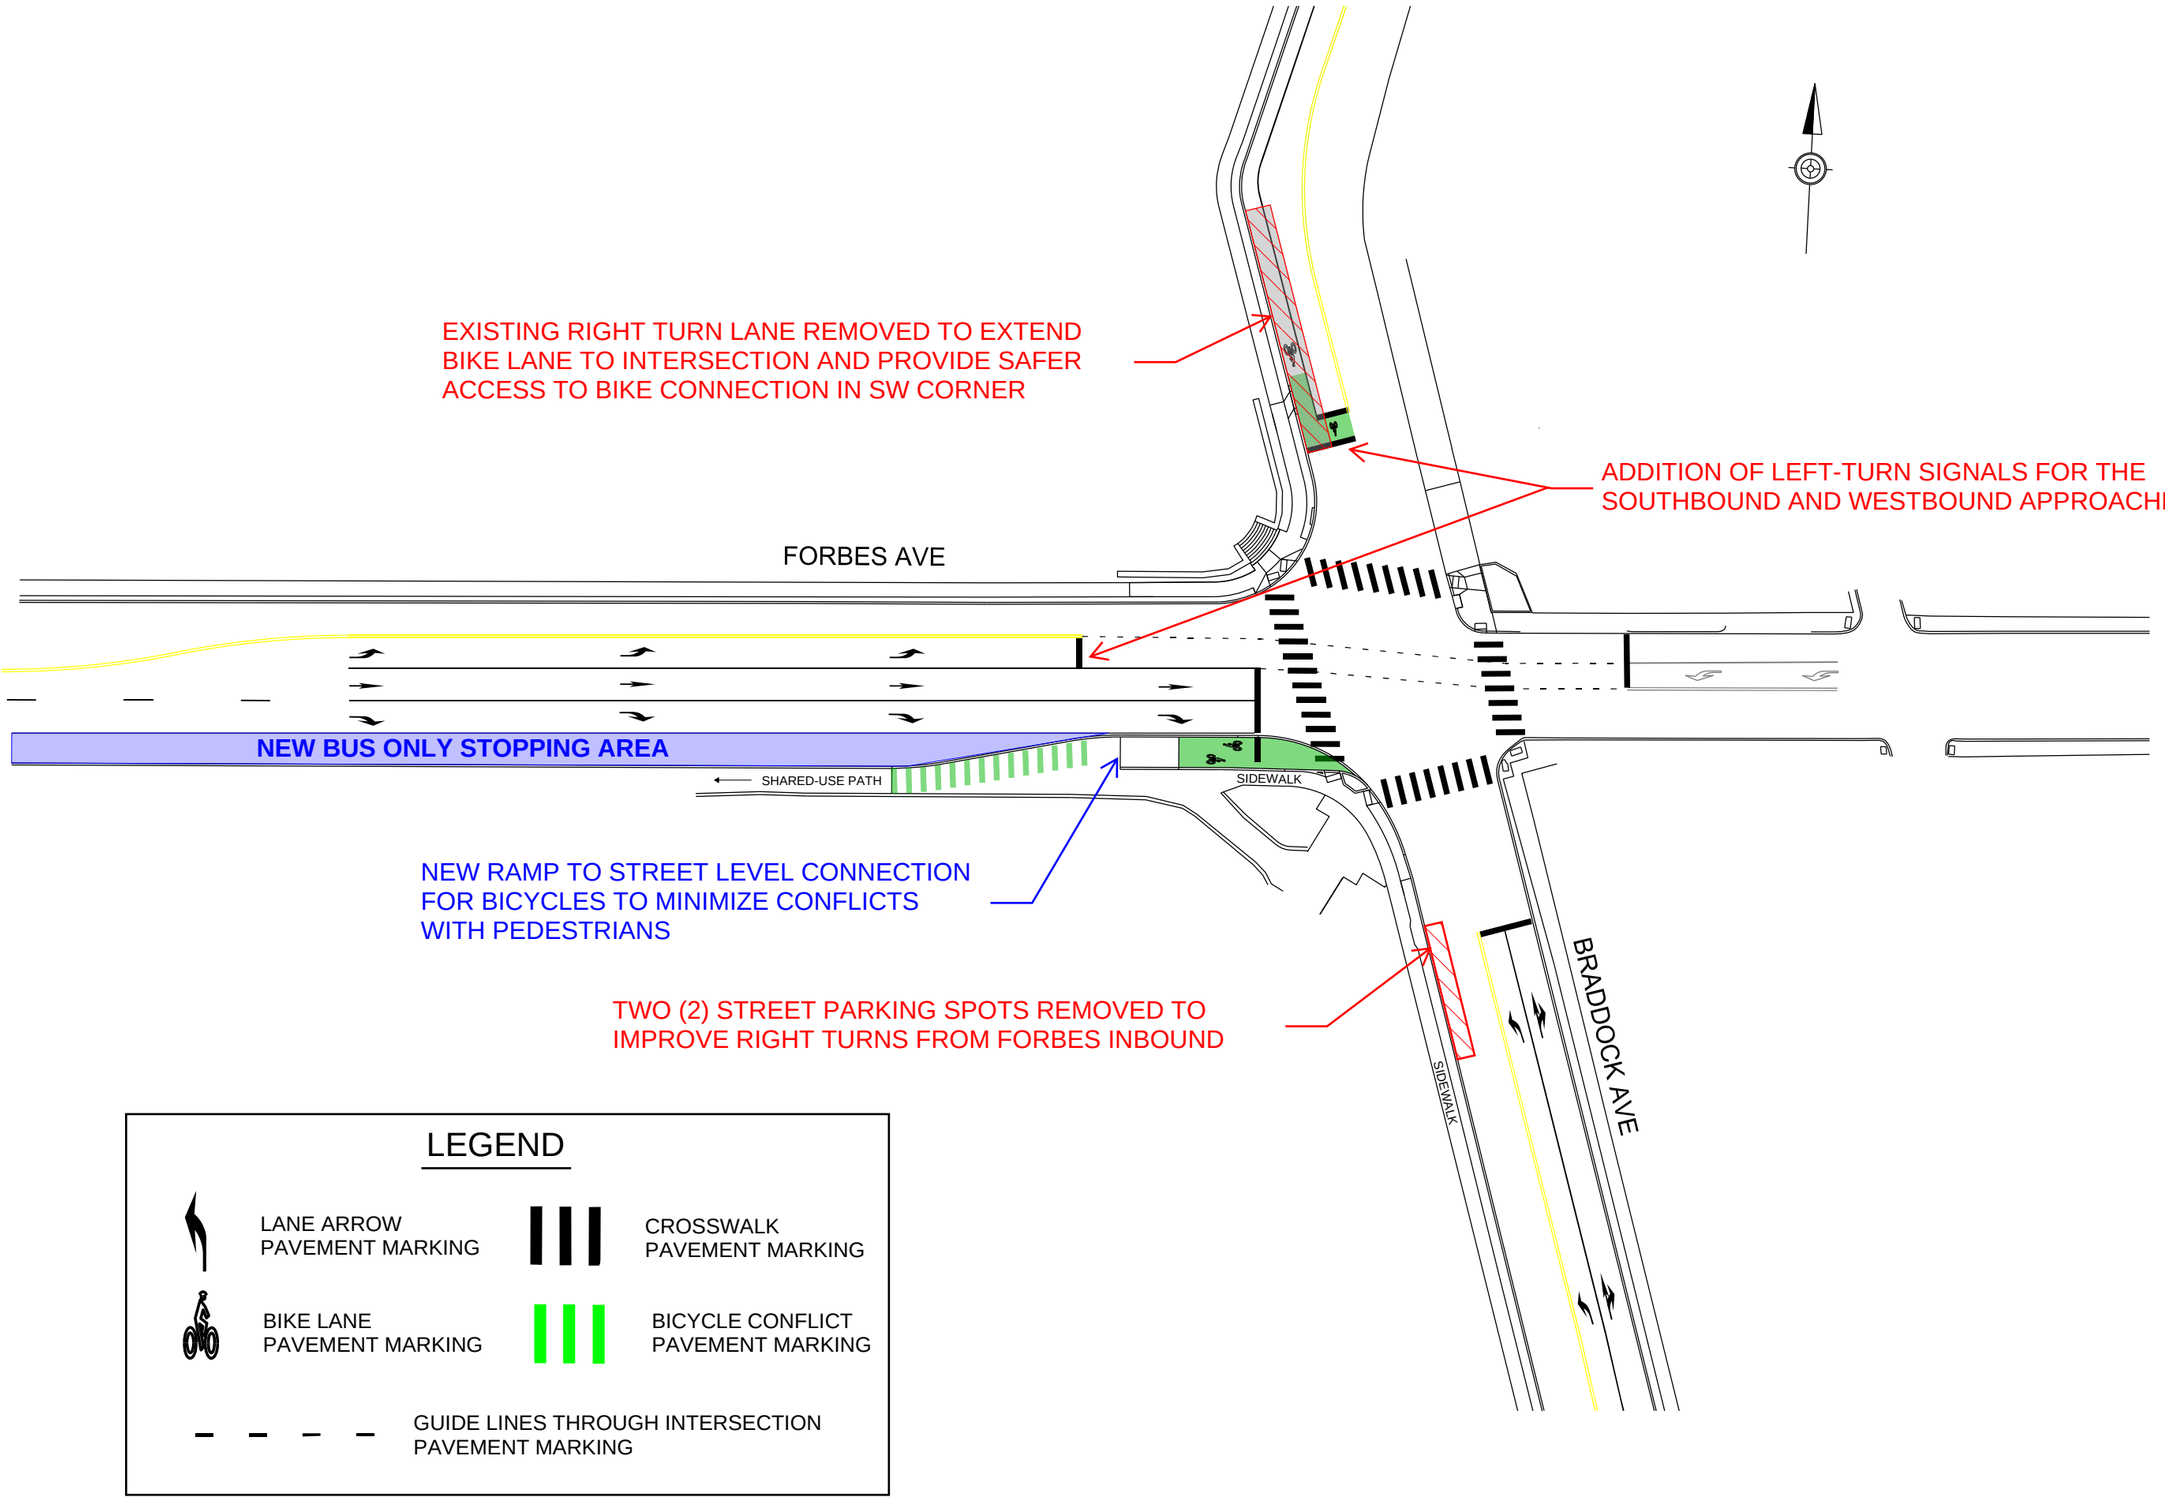

EXISTING RIGHT TURN LANE REMOVED TO EXTEND BIKE LANE TO INTERSECTION AND PROVIDE SAFER ACCESS TO BIKE CONNECTION IN SW CORNER
ADDITION OF LEFT-TURN SIGNALS FOR THE SOUTHBOUND AND WESTBOUND APPROACHES
FORBES AVE
NEW BUS ONLY STOPPING AREA
SHARED-USE PATH
SIDEWALK
NEW RAMP TO STREET LEVEL CONNECTION FOR BICYCLES TO MINIMIZE CONFLICTS WITH PEDESTRIANS
TWO (2) STREET PARKING SPOTS REMOVED TO IMPROVE RIGHT TURNS FROM FORBES INBOUND
SIDEWALK
BRADDOCK AVE
LEGEND
LANE ARROW PAVEMENT MARKING
CROSSWALK PAVEMENT MARKING
BIKE LANE PAVEMENT MARKING
BICYCLE CONFLICT PAVEMENT MARKING
GUIDE LINES THROUGH INTERSECTION PAVEMENT MARKING