



CITY OF PITTSBURGH
DEPARTMENT OF MOBILITY & INFRASTRUCTURE

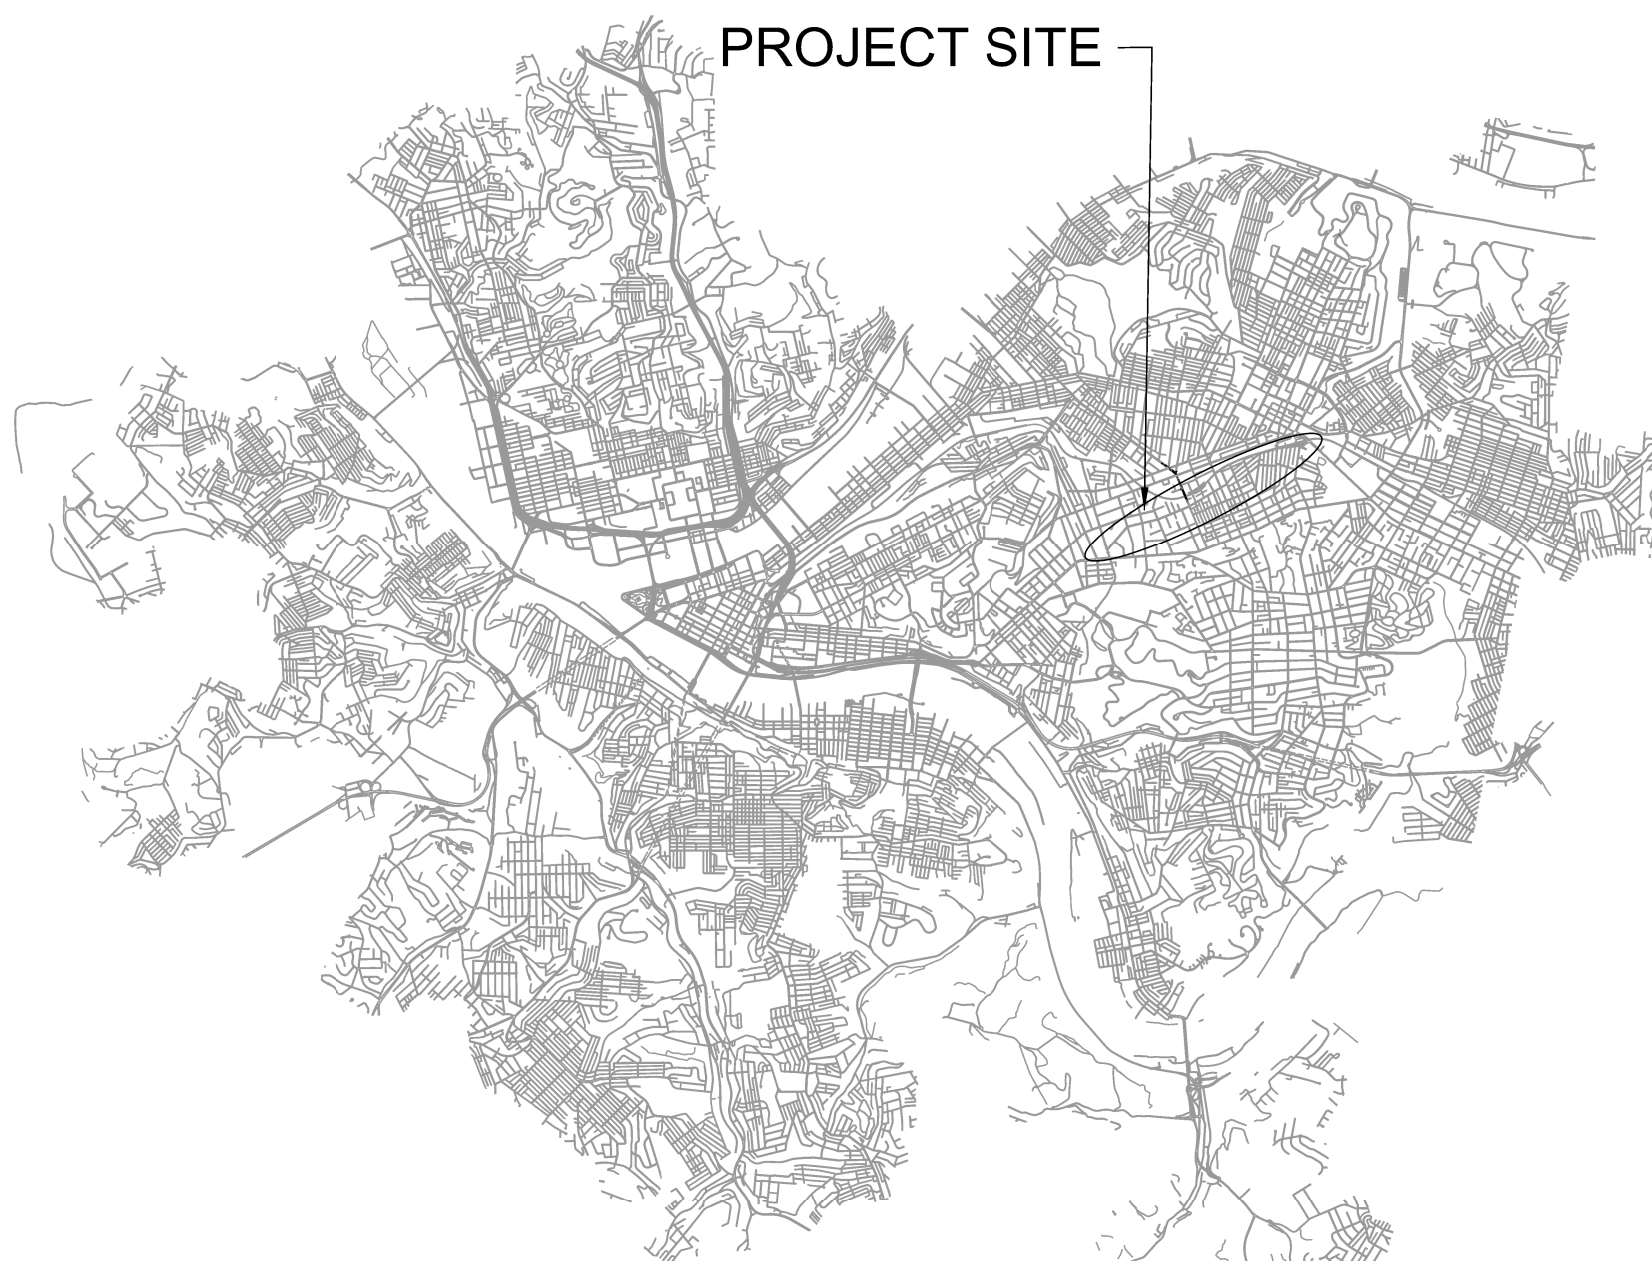

ELLSWORTH AVENUE
NORTH NEVILLE ST TO SHADY AVE

INDEX OF SHEETS

- 1. COVER SHEET
- 2. GENERAL NOTES
- 3-10. PAVEMENT MARKING & SIGNING PLANS
- 11. CONSTRUCTION DETAIL SHEET

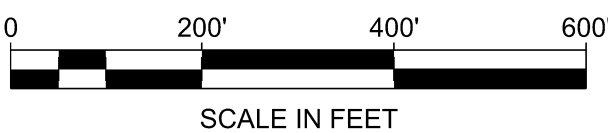

204 5th Avenue, Suite 403
PITTSBURGH, PA 15222
PHONE: 614.407.9122
www.tooledesign.com

REVISIONS			
NO.	DESCRIPTION	NAME	DATE

100% Design Submission	
CITY OF PITTSBURGH DEPARTMENT OF MOBILITY & INFRASTRUCTURE	
SHADYSIDE CONNECTOR	PROJECT ENG. _____ KS. DESIGNED BY _____ KK. CHECKED BY _____ RP. DRAWN BY _____ KK. PROJECT MGR. _____ KS.
ELLSWORTH AVENUE COVER SHEET	DIVISION CHIEF  DATE _____ 10-04-2022 FILE _____ 50782.02 SHEET NO. _____ 1 OF 11

GENERAL NOTES:

1.

THE CONTRACTOR SHALL COMPLY WITH ALL APPLICABLE FEDERAL, STATE, AND LOCAL LAWS, RULES, REGULATIONS AND SAFETY CODES IN THE CONSTRUCTION OF ALL IMPROVEMENTS. SIGNING AND STRIPING WORK SHALL ALSO COMPLY WITH ALL APPLICABLE REQUIREMENTS OF THE MANUAL OF UNIFORM TRAFFIC CONTROL DEVICES (MUTCD).
2.

BASE MAPPING WAS PREPARED FROM GIS DATA PROVIDED BY THE CITY OF PITTSBURGH'S DEPARTMENT OF INNOVATION AND PERFORMANCE. BASE MAPPING HAS BEEN UPDATED BASED ON FIELD OBSERVATIONS.
3.

THE CONTRACTOR SHALL VERIFY BASE MAPPING IN THE FIELD PRIOR TO PLACING STRIPING OR SYMBOLS AND REPORT ANY DISCREPANCIES TO THE ENGINEER PRIOR TO START OF WORK. WHEN THESE PLANS ARE IN CONFLICT WITH ACTUAL SITE CONDITIONS, PROPOSED STRIPING MAP BE ADJUSTED AS DIRECTED BY THE ENGINEER.
4.

WHERE SHOWN, LOCATION OF EXISTING UTILITIES ARE APPROXIMATE. THE CONTRACTOR IS RESPONSIBLE FOR MAKING FIELD INVESTIGATIONS AND OBTAINING INFORMATION FROM UTILITY COMPANIES AND INDIVIDUALS TO ACCURATELY LOCATE THE HORIZONTAL LOCATION AND ELEVATIONS OF ALL SUBSURFACE UTILITIES AND STRUCTURES.
5.

WHERE AN EXISTING UTILITY IS FOUND TO CONFLICT WITH THE PROPOSED WORK, THE LOCATION, ELEVATION, MATERIAL TYPE, AND SIZE OF THE UTILITY SHALL BE ACCURATELY DETERMINED WITHOUT DELAY BY THE CONTRACTOR AND THE INFORMATION FURNISHED TO THE ENGINEER FOR RESOLUTION.
6.

ALL PAVEMENT MARKINGS ARE THERMOPLASTIC UNLESS OTHERWISE NOTED.
7.

IF PROPOSED PAVEMENT MARKINGS ARE SHOWN IN THE AREA OF EXISTING PAVEMENT MARKINGS, ERADICATE ANY CONFLICTING MARKINGS USING AN APPROVED METHOD SUCH THAT NO TRACES OF EXISTING MARKINGS ARE SHOWN. THE CONTRACTOR SHALL NOT INSTALL NEW PAVEMENT MARKINGS WITHOUT ERADICATING EXISTING PAVEMENT MARKINGS FIRST.
8.

IT SHALL BE THE RESPONSIBILITY OF THE CONTRACTOR TO SEQUENCE THE WORK SUCH THAT THERE WILL BE NO CONFLICTS AT ANY TIME BETWEEN TRAFFIC PATTERNS AND TRAFFIC CONTROL DEVICES (NEW OR TEMPORARY) WITHIN THE LIMITS OF CONSTRUCTION.
9.

PROPOSED OR RELOCATED SIGNS SHALL BE FULLY INSTALLED AT THE SAME TIME OR PRIOR TO THE INSTALLATION OF NEW PAVEMENT MARKINGS. SIGNS CONFLICTING WITH THE EXISTING PAVEMENT MARKINGS SHALL BE COVERED UNTIL THE FINAL PAVEMENT MARKINGS ARE INSTALLED. ONCE THE PAVEMENT MARKINGS ARE INSTALLED, THE SIGNS SHALL BE PROMPTLY UNCOVERED.
10.

ALL PARKING REGULATION SIGNS SHALL BE INSTALLED AT 45 DEGREE ANGLE RELATIVE TO THE CURB LINE UNLESS OTHERWISE NOTED IN THE PLANS. ALL OTHER TRAFFIC-RELATED SIGNS BE INSTALLED AT A 90 DEGREE ANGLE TO THE CURB, UNLESS OTHERWISE NOTED IN THE PLANS.
11.

PROPOSED SIGNS SHALL HAVE A MINIMUM CLEARANCE HEIGHT OF 7 FT, MEASURED VERTICALLY FROM THE TOP OF THE SIDEWALK TO THE BOTTON OF SIGN, AND A MINIMUM LATERAL OFFSET OF 1 FT, MEASURED HORIZONTALLY FROM THE EDGE OF SIGN TO THE FACE OF CURB.
12.

PROPOSED OR RELOCATED SIGNPOSTS SHALL NEITHER IMPEDE NOR OBSTRUCT ACCESSIBLE PATH OF TRAVEL FOR PEDESTRIANS.
13.

IF ACCESSIBLE PARKING IS AFFECTED DURING CONSTRUCTION, RELOCATE ALL ACCESSIBLE PARKING SPOTS TO THE NEAREST PARKING AREAS THAT WILL BE MAINTAINED DURING CONSTRUCTION. RELOCATED ACCESSIBLE PARKING AREAS SHALL BE APPROPRIATELY SIGNED AND SHALL BE ADJACENT TO AN ACCESSIBLE PEDESTRIAN PATHWAY. ALL ACCESSIBLE PARKING SPACES SHALL BE RETURNED TO THEIR ORIGINAL LOCATION POST CONSTRUCTION, UNLESS OTHERWISE NOTED ON THE PLANS.
14.

THE PREPARER OF THESE PLANS HAS NO ROLE IN THE OVERSIGHT OR OTHERWISE IN THE IMPLEMENTATION OF THESE PLANS.

SIGNING LEGEND



EXISTING SIGN



EXISTING SIGN TO BE REMOVED



PROPOSED SIGN




TOOLE
DESIGN

204 5th Avenue, Suite 403
PITTSBURGH, PA 15222
PHONE: 614.407.9122
www.tooledesign.com

NO.	DESCRIPTION	NAME	DATE
REVISIONS			

100% Design Submission	
CITY OF PITTSBURGH DEPARTMENT OF MOBILITY & INFRASTRUCTURE	
SHADYSIDE CONNECTOR	PROJECT ENG. _____ KS. DESIGNED BY _____ KK. CHECKED BY _____ RP. DRAWN BY _____ KK. PROJECT MGR. _____ KS.
ELLSWORTH AVENUE GENERAL NOTES	DIVISION CHIEF  DATE _____ 10-04-2022 FILE _____ 50782.02 SHEET NO. 2 OF 11

"H:\500000\000DCA-50782.02_P_2022 Bike (+) Plan Design Support\PRODUCTION\CAD\PLANS\H0036_CL_05.dgn"
Monday, October 03, 2022

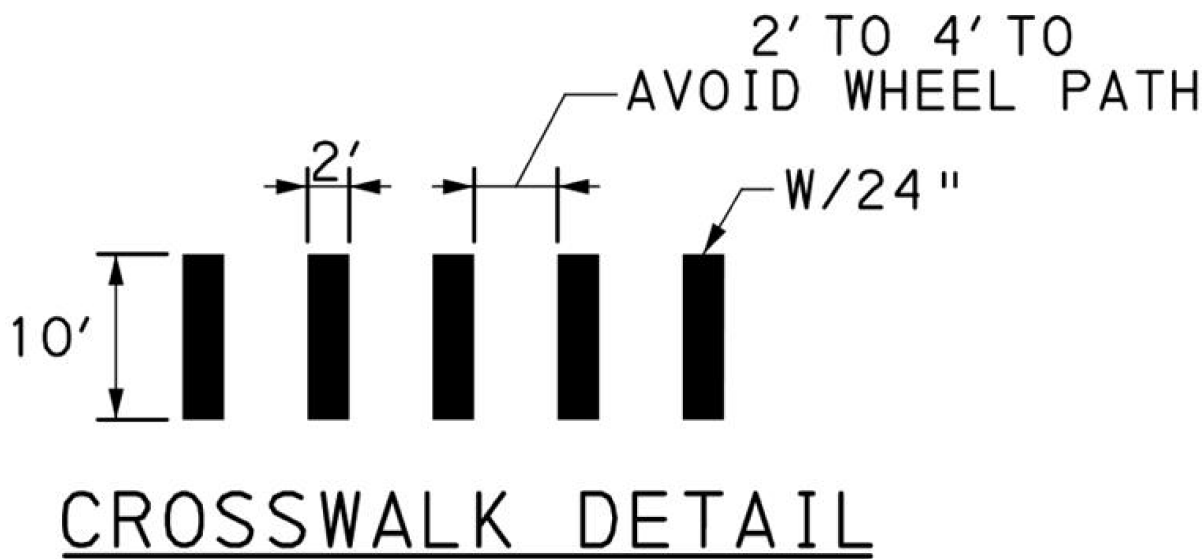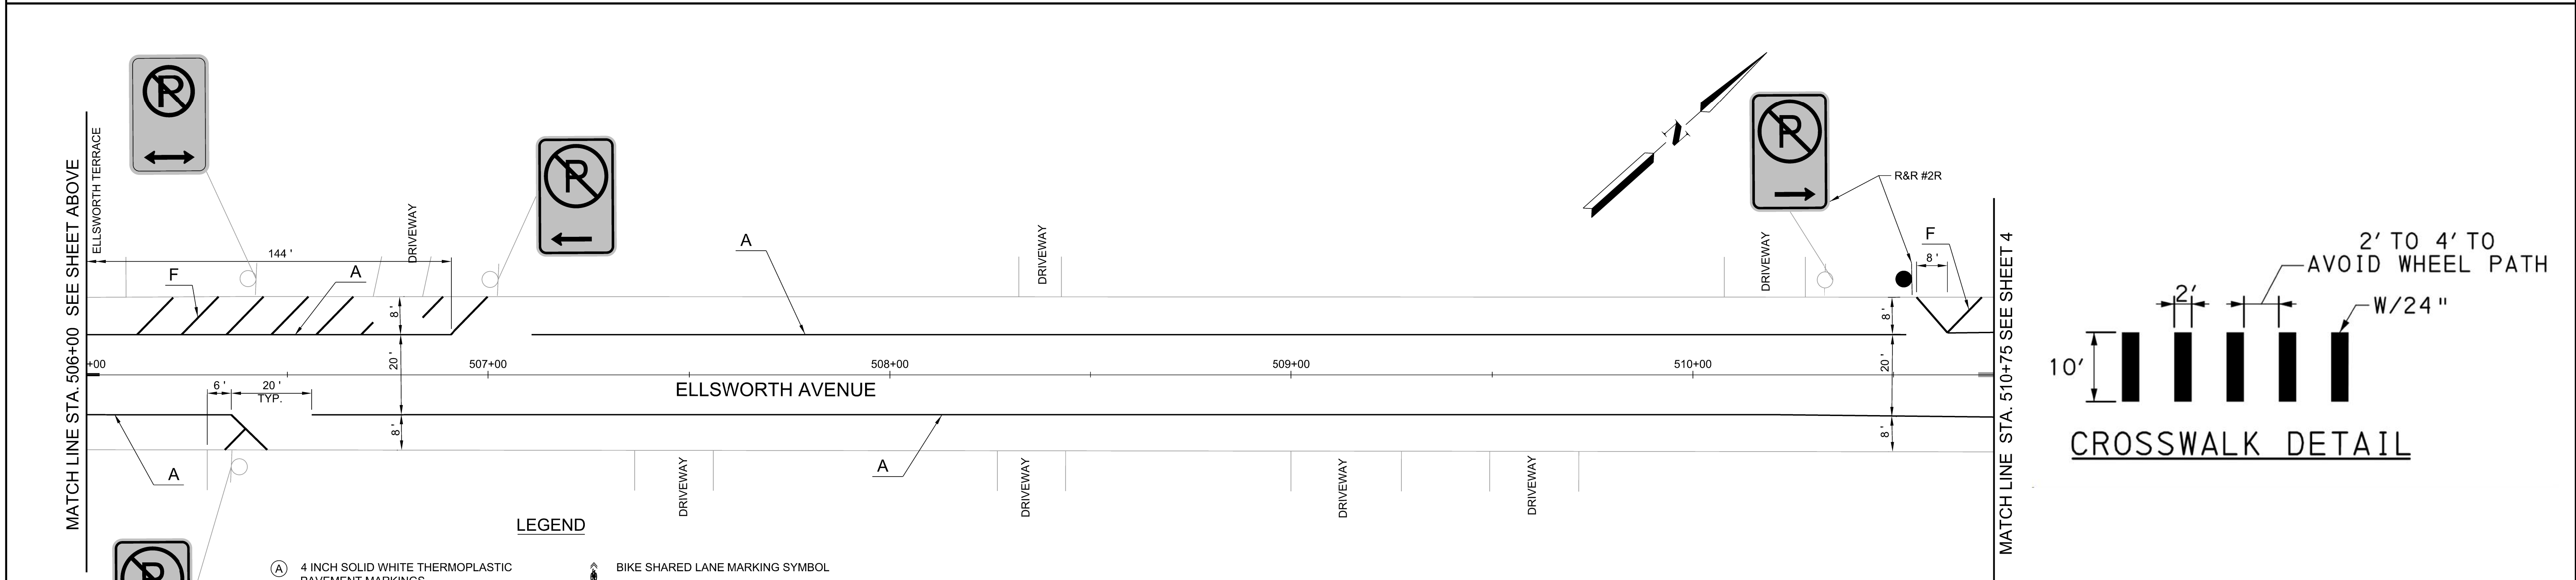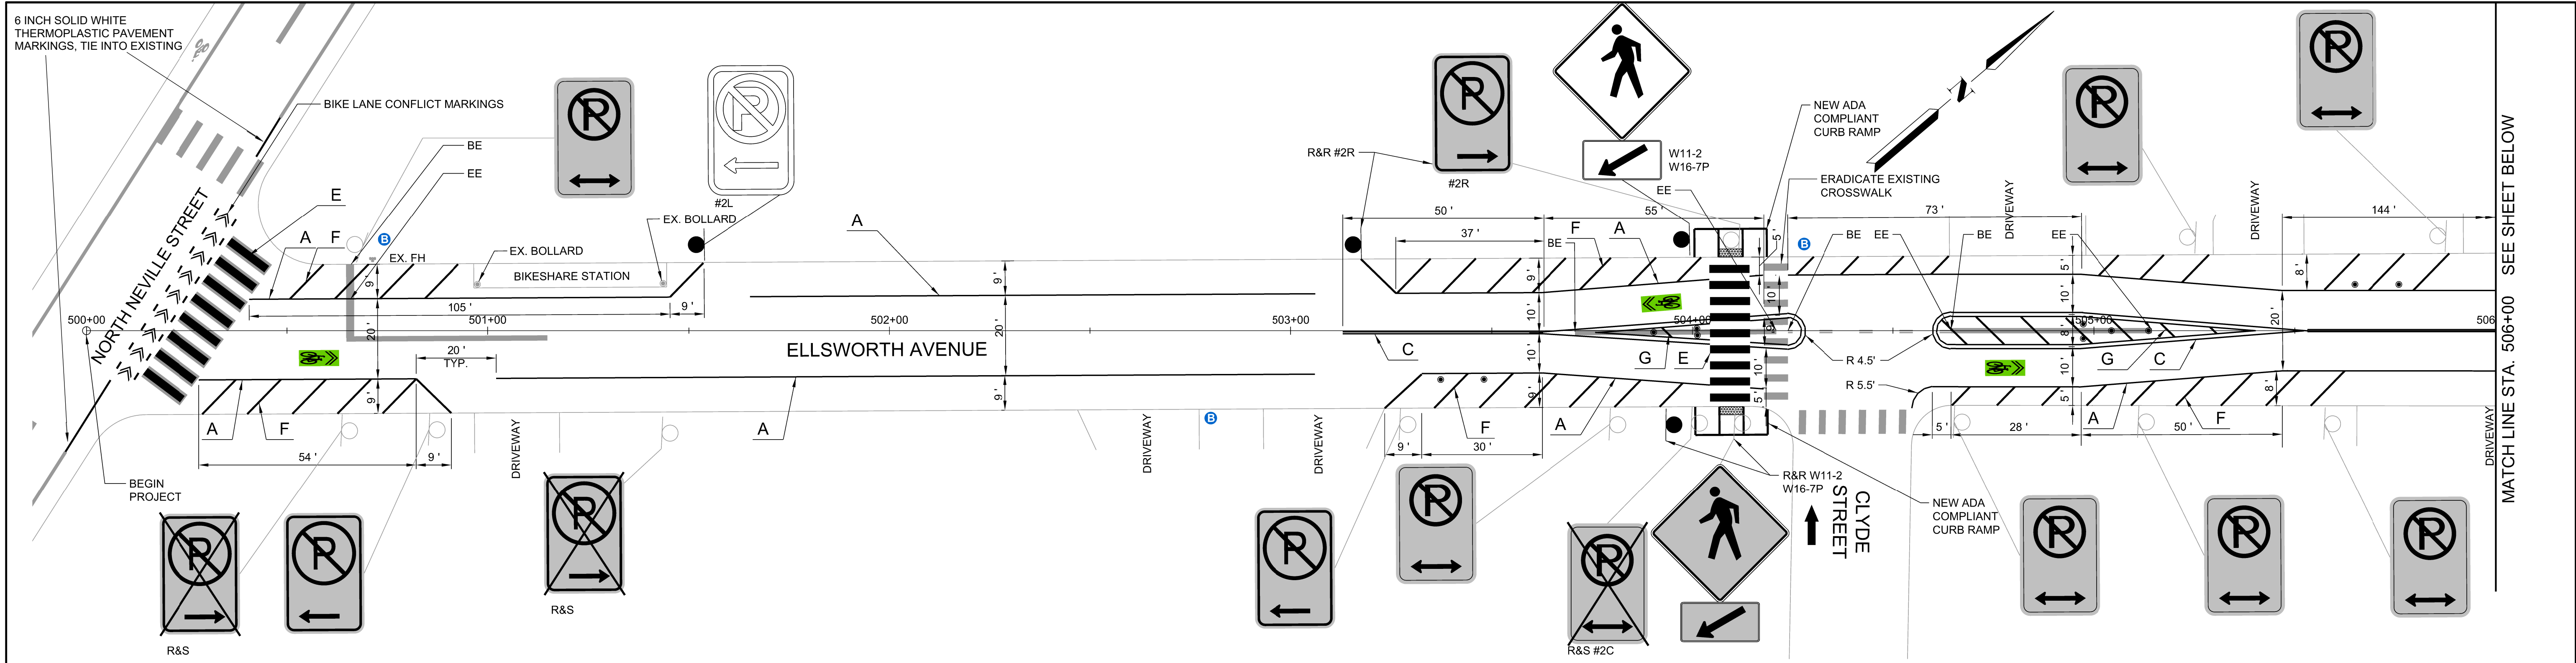

LEGEND

- | | |
|---|--|
| (A) 4 INCH SOLID WHITE THERMOPLASTIC PAVEMENT MARKINGS | BIKE SHARED LANE MARKING SYMBOL |
| (C) 4 INCH SOLID DOUBLE YELLOW THERMOPLASTIC PAVEMENT MARKINGS | BIKE SHARED LANE MARKING SYMBOL WITH GREEN BACKING THERMOPLASTIC PAVEMENT MARKINGS |
| (D) 4 INCH DASHED YELLOW THERMOPLASTIC PAVEMENT MARKINGS | 36" FLEXPOST, COLOR TO MATCH PAINT LINE, SPIN-IN BASE (TYP) |
| (E) 24 INCH SOLID WHITE THERMOPLASTIC PAVEMENT MARKINGS | SIGN INSTALLATION (NEW POST) |
| (F) 6 INCH SOLID WHITE THERMOPLASTIC PAVEMENT MARKINGS, ANGLED 45° TO EDGELINE, SPACED 8' O.C. | SIGN INSTALLATION (EXISTING POST OR POLE) |
| (G) 8 INCH SOLID YELLOW THERMOPLASTIC PAVEMENT MARKINGS, ANGLED 45° TO EDGELINE, SPACED 8' O.C. | PROPOSED SPEED TABLE |
| (H) 4 INCH SOLID YELLOW THERMOPLASTIC PAVEMENT MARKINGS | BUS STOP |
| (J) 6 INCH SOLID YELLOW THERMOPLASTIC PAVEMENT MARKINGS, ANGLED 45° TO EDGELINE, SPACED 8' O.C. | BE BEGIN ERADICATION |
| | EE END ERADICATION |
| | ES ERADICATE SYMBOL |



TOOLE
DESIGN

204 5th Avenue, Suite 403
PITTSBURGH, PA 15222
PHONE: 614.407.9122
www.tooledesign.com

NO.	DESCRIPTION	NAME	DATE
REVISIONS			

100% Design Submission



CITY OF PITTSBURGH
DEPARTMENT OF
MOBILITY & INFRASTRUCTURE

SHADYSIDE CONNECTOR

PAVEMENT MARKING & SIGNING PLAN
ELLSWORTH AVENUE
STA. 500+00 TO 512+00

PROJECT ENG.	KS
DESIGNED BY	KK
CHECKED BY	RP
DRAWN BY	KK
PROJECT MGR.	KS
DIVISION CHIEF	
DATE	10-04-2022
FILE	50782.02
SHEET NO.	3 OF 11

"H:\50000\00DCA-50782-02_P_2022 Bike (+) Plan Design Support\PRODUCTION\CAD\PLANS\H0036_CL_05.dgn"
Monday, October 03, 2022

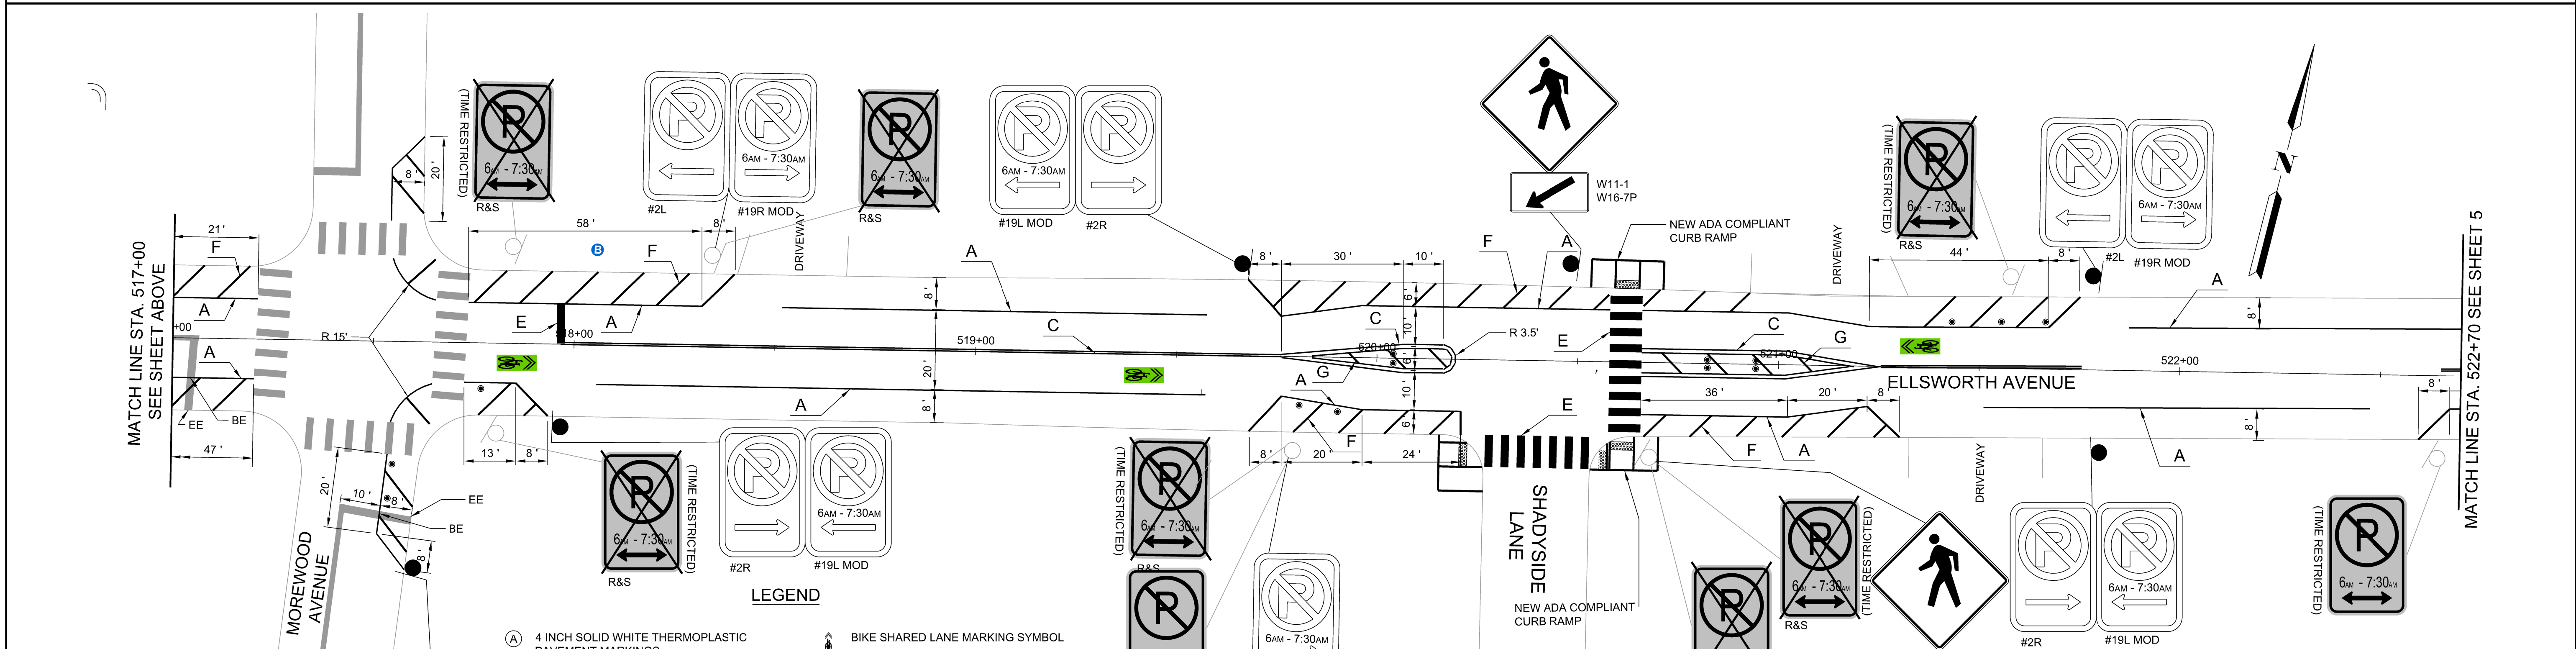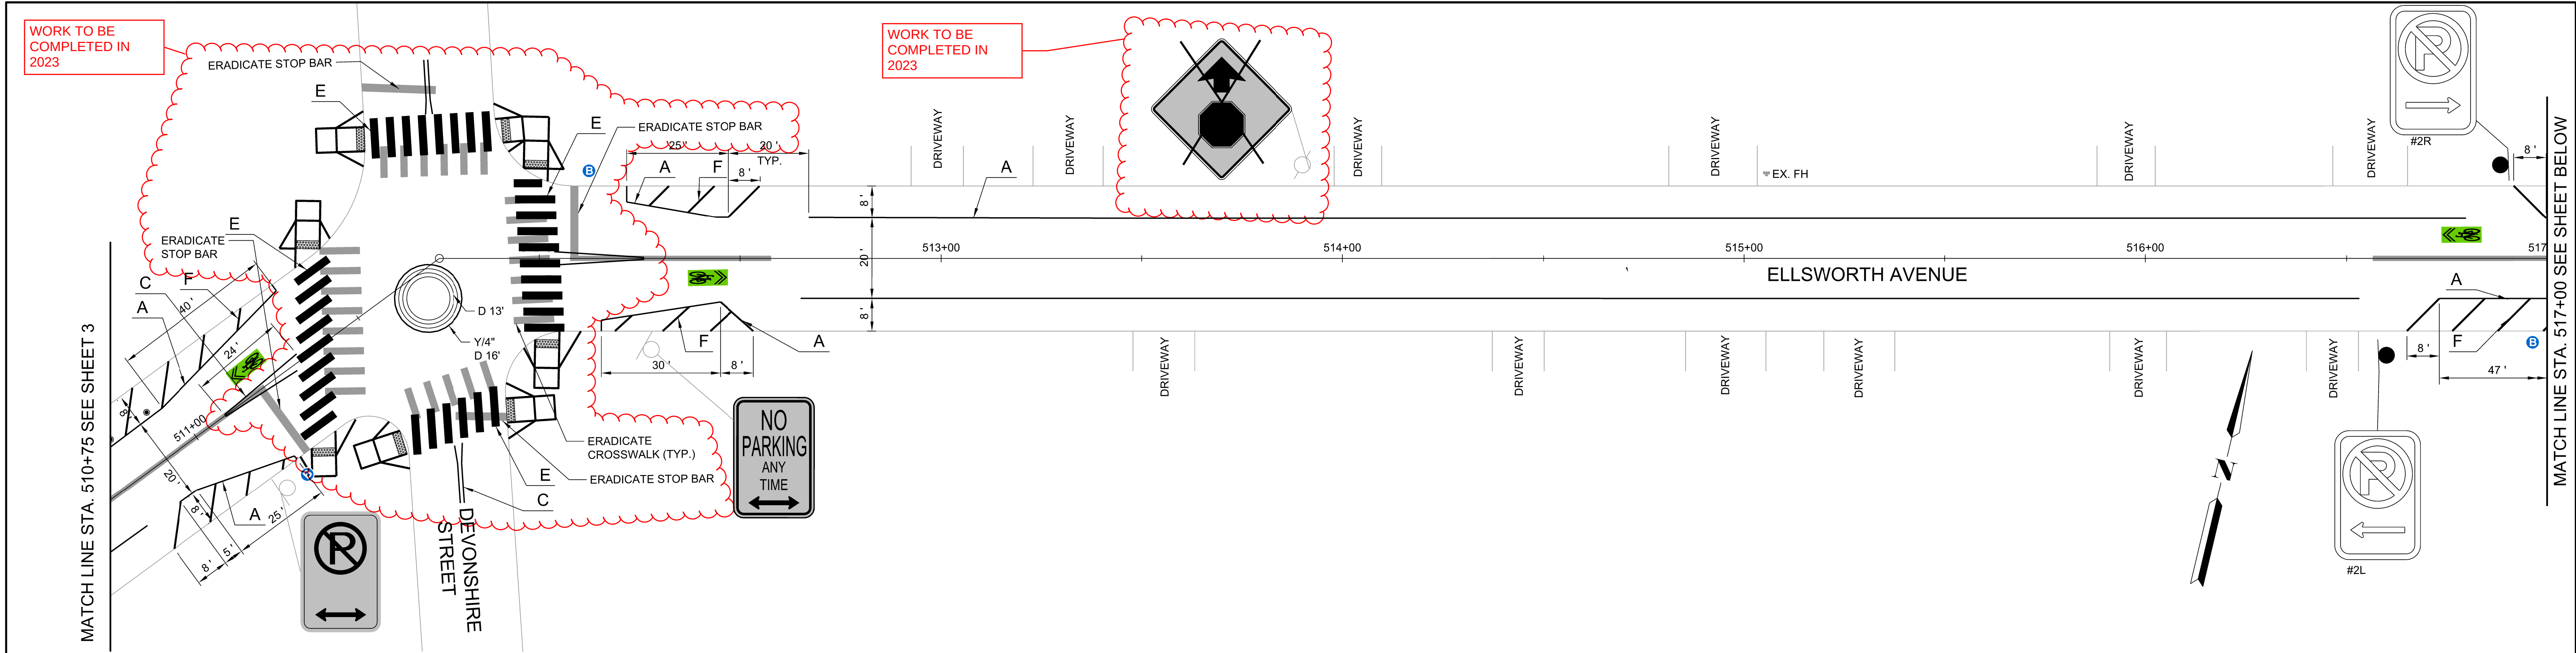

LEGEND

- | | |
|--|--|
| (A) 4 INCH SOLID WHITE THERMOPLASTIC PAVEMENT MARKINGS | BIKE SHARED LANE MARKING SYMBOL |
| (C) 4 INCH SOLID DOUBLE YELLOW THERMOPLASTIC PAVEMENT MARKINGS | BIKE SHARED LANE MARKING SYMBOL WITH GREEN BACKING THERMOPLASTIC PAVEMENT MARKINGS |
| (D) 4 INCH DASHED YELLOW THERMOPLASTIC PAVEMENT MARKINGS | 36" FLEXPOST, COLOR TO MATCH PAINT LINE, SPIN-IN BASE (TYP) |
| (E) 24 INCH SOLID WHITE THERMOPLASTIC PAVEMENT MARKINGS | SIGN INSTALLATION (NEW POST) |
| (F) 6 INCH SOLID WHITE THERMOPLASTIC PAVEMENT MARKINGS, ANGLED 45° TO EDGE LINE, SPACED 8' O.C. | SIGN INSTALLATION (EXISTING POST OR POLE) |
| (G) 8 INCH SOLID YELLOW THERMOPLASTIC PAVEMENT MARKINGS, ANGLED 45° TO EDGE LINE, SPACED 8' O.C. | PROPOSED SPEED TABLE |
| (H) 4 INCH SOLID YELLOW THERMOPLASTIC PAVEMENT MARKINGS | BUS STOP |
| (J) 6 INCH SOLID YELLOW THERMOPLASTIC PAVEMENT MARKINGS, ANGLED 45° TO EDGE LINE, SPACED 8' O.C. | BE BEGIN ERADICATION |
| | EE END ERADICATION |
| | ES ERADICATE SYMBOL |

TOOLE
DESIGN

204 5th Avenue, Suite 403
PITTSBURGH, PA 15222
PHONE: 614.407.9122
www.tooledesign.com

NO.	DESCRIPTION	NAME	DATE
REVISIONS			



100% Design Submission

CITY OF PITTSBURGH
DEPARTMENT OF
MOBILITY & INFRASTRUCTURE

SHADYSIDE CONNECTOR



PAVEMENT MARKING & SIGNING PLAN
ELLSWORTH AVENUE
STA. 512+00 TO 522+70

PROJECT ENG. _____ KS.
DESIGNED BY _____ KK.
CHECKED BY _____ RP.
DRAWN BY _____ KK.
PROJECT MGR. _____ KS.

DIVISION CHIEF

DATE 10-04-2022
FILE 50782.02
SHEET NO. 4 OF 11

"H:\500000\000DCA-50782.02_P_2022 Bike (+) Plan Design Support\PRODUCTION\CAD\PLANS\H0036_CL_05.dgn"
Monday, October 03, 2022

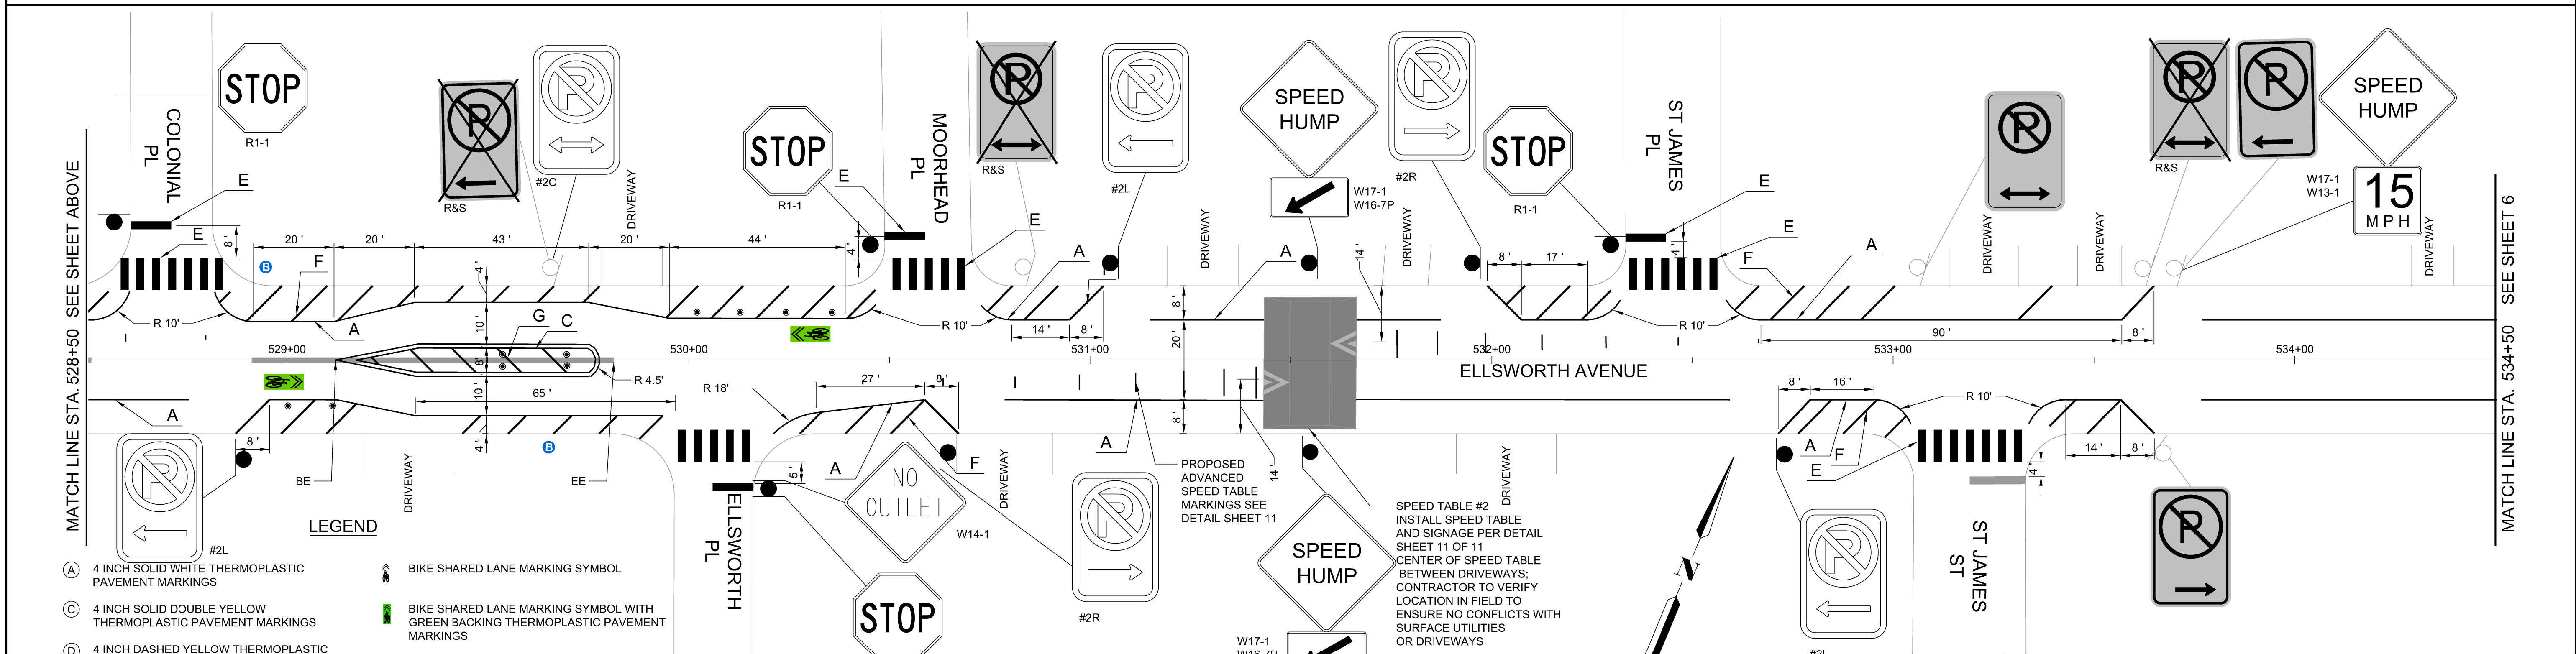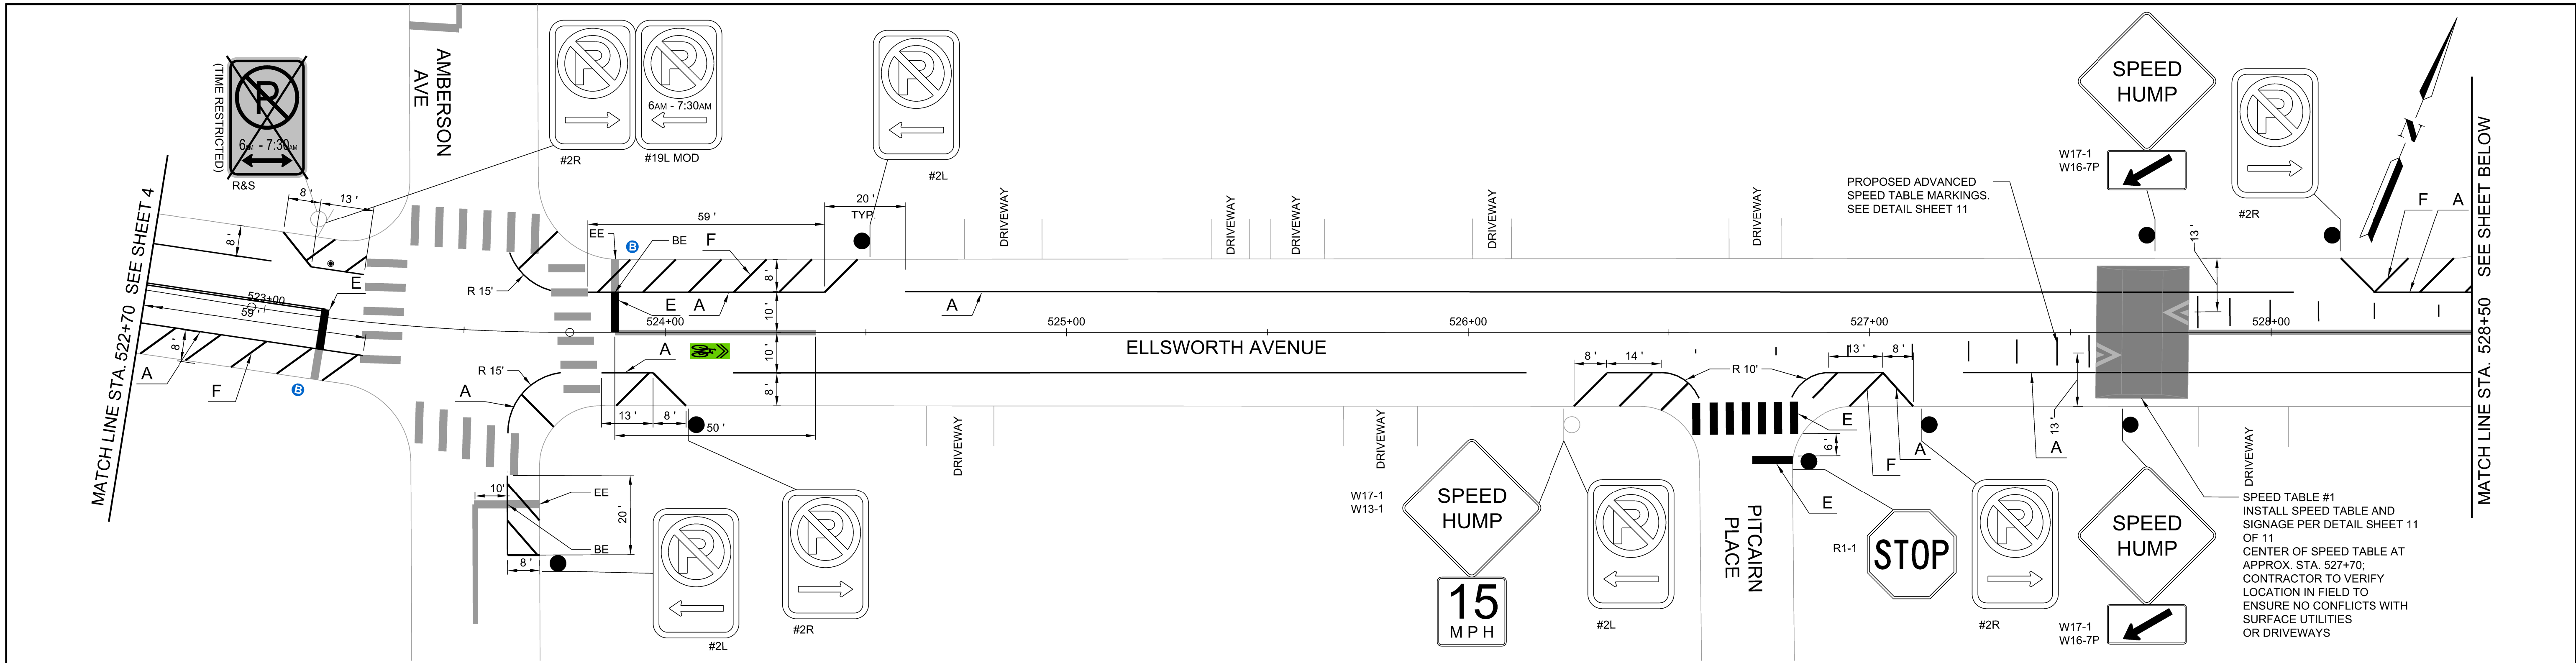

LEGEND

- | | |
|---|--|
| (A) 4 INCH SOLID WHITE THERMOPLASTIC PAVEMENT MARKINGS | BIKE SHARED LANE MARKING SYMBOL |
| (C) 4 INCH SOLID DOUBLE YELLOW THERMOPLASTIC PAVEMENT MARKINGS | BIKE SHARED LANE MARKING SYMBOL WITH GREEN BACKING THERMOPLASTIC PAVEMENT MARKINGS |
| (D) 4 INCH DASHED YELLOW THERMOPLASTIC PAVEMENT MARKINGS | 36\"/> |
| (E) 24 INCH SOLID WHITE THERMOPLASTIC PAVEMENT MARKINGS | SIGN INSTALLATION (NEW POST) |
| (F) 6 INCH SOLID WHITE THERMOPLASTIC PAVEMENT MARKINGS, ANGLED 45° TO EDGELINE, SPACED 8' O.C. | SIGN INSTALLATION (EXISTING POST OR POLE) |
| (G) 8 INCH SOLID YELLOW THERMOPLASTIC PAVEMENT MARKINGS, ANGLED 45° TO EDGELINE, SPACED 8' O.C. | PROPOSED SPEED TABLE |
| (H) 4 INCH SOLID YELLOW THERMOPLASTIC PAVEMENT MARKINGS | BUS STOP |
| (J) 6 INCH SOLID YELLOW THERMOPLASTIC PAVEMENT MARKINGS, ANGLED 45° TO EDGELINE, SPACED 8' O.C. | BE BEGIN ERADICATION |
| | EE END ERADICATION |
| | ES ERADICATE SYMBOL |

TOOLE
DESIGN

204 5th Avenue, Suite 403
PITTSBURGH, PA 15222
PHONE: 614.407.9122
www.tooledesign.com

NO.	DESCRIPTION	NAME	DATE
REVISIONS			



100% Design Submission



CITY OF PITTSBURGH
DEPARTMENT OF
MOBILITY & INFRASTRUCTURE

SHADYSIDE CONNECTOR

PAVEMENT MARKING & SIGNING PLAN
ELLSWORTH AVENUE
STA. 522+70 TO 534+50

PROJECT ENG.	KS.
DESIGNED BY	KK.
CHECKED BY	RP.
DRAWN BY	KK.
PROJECT MGR.	KS.
DIVISION CHIEF	<i>[Signature]</i>
DATE	10-04-2022
FILE	50782.02
SHEET NO.	5 OF 11


"H:\50000\00DCA.50782.02_P_2022 Bike (+) Plan Design Support\PRODUCTION\CAD\PLANS\H0036_CL_05.dgn"
Monday, October 03, 2022

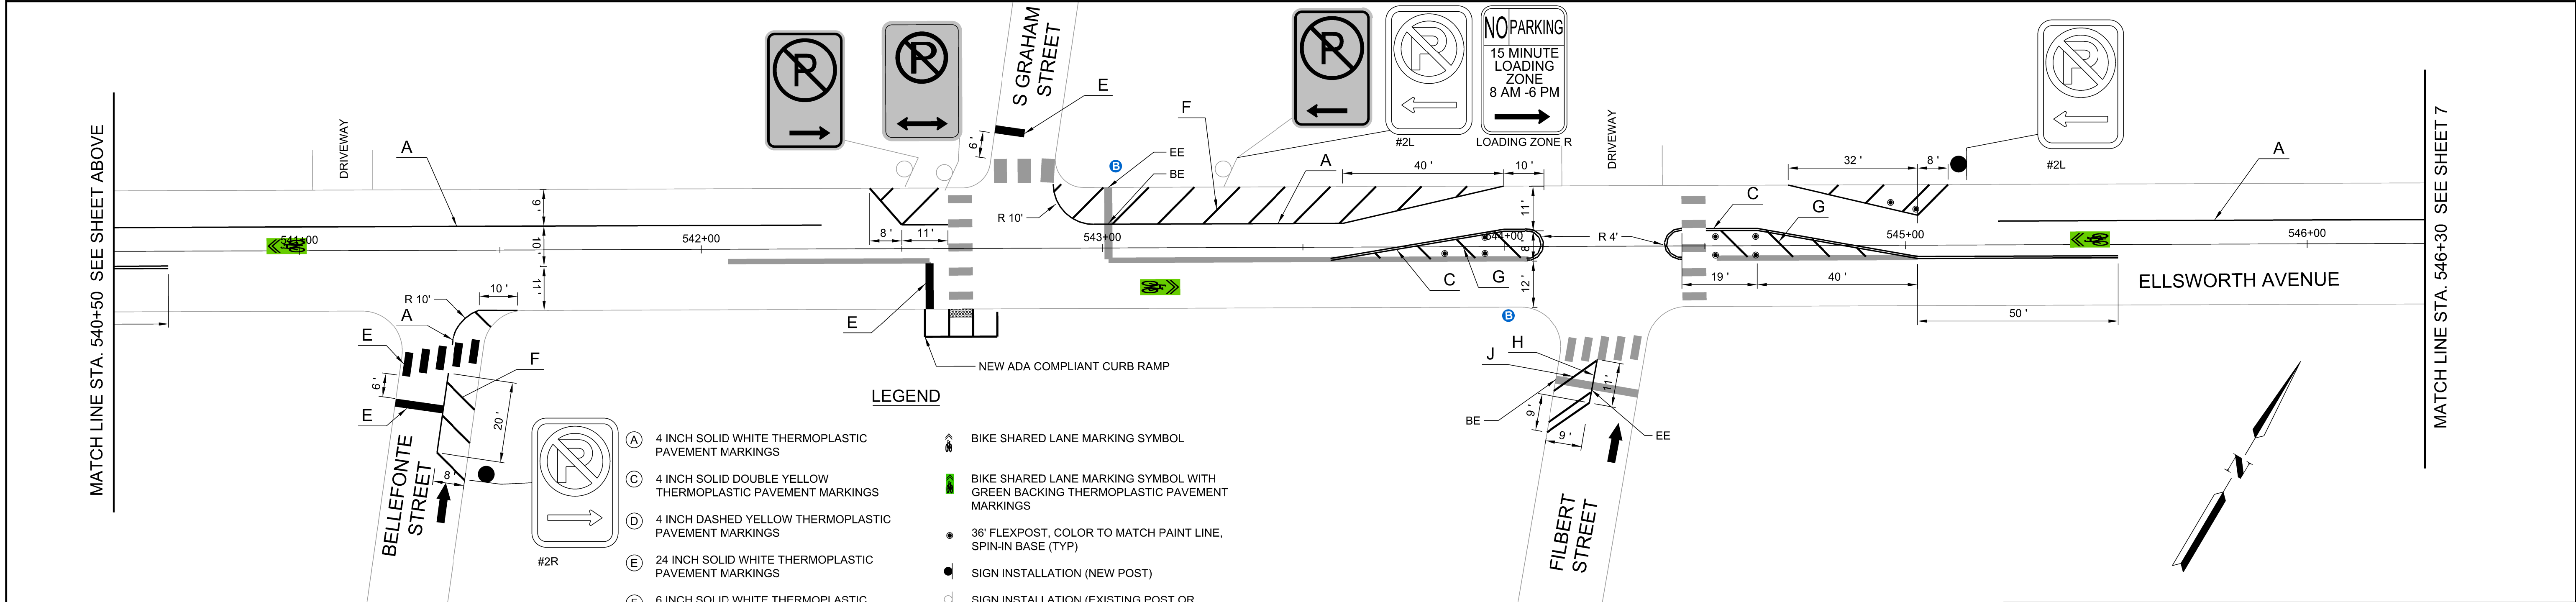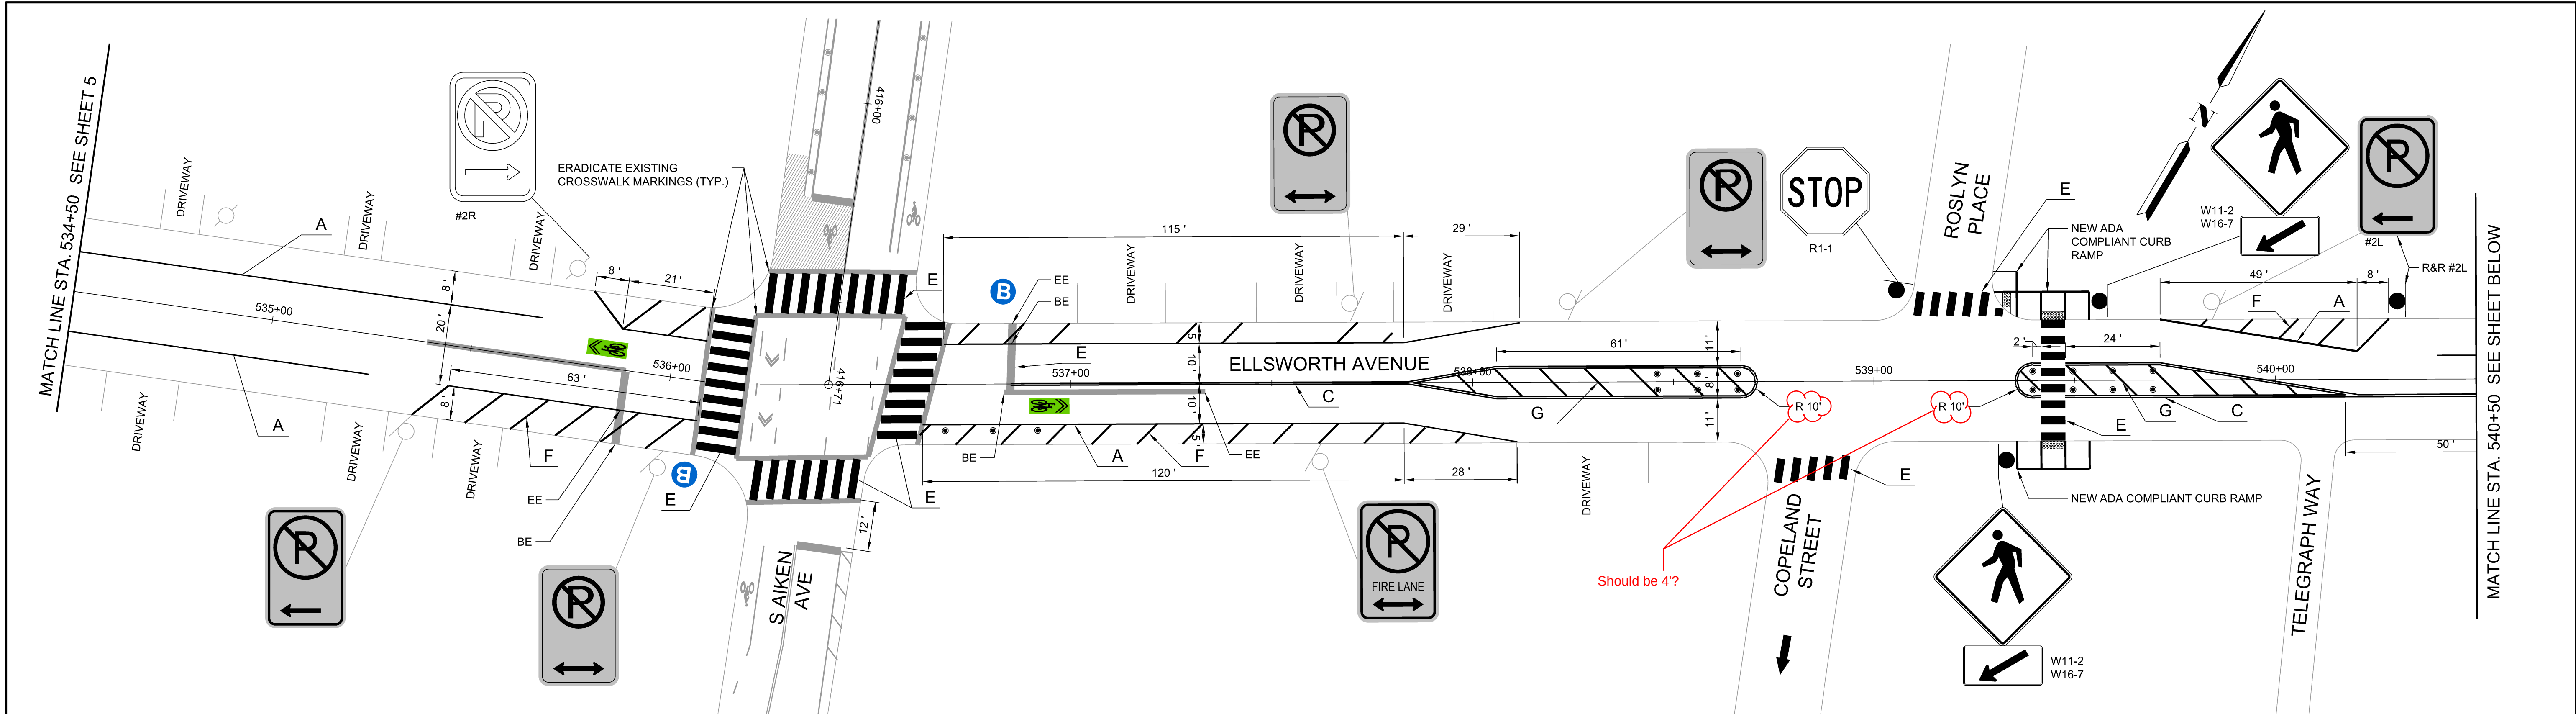

LEGEND

- (A) 4 INCH SOLID WHITE THERMOPLASTIC PAVEMENT MARKINGS
(C) 4 INCH SOLID DOUBLE YELLOW THERMOPLASTIC PAVEMENT MARKINGS
(D) 4 INCH DASHED YELLOW THERMOPLASTIC PAVEMENT MARKINGS
(E) 24 INCH SOLID WHITE THERMOPLASTIC PAVEMENT MARKINGS
(F) 6 INCH SOLID WHITE THERMOPLASTIC PAVEMENT MARKINGS, ANGLED 45° TO EDGELINE, SPACED 8' O.C.
(G) 8 INCH SOLID YELLOW THERMOPLASTIC PAVEMENT MARKINGS, ANGLED 45° TO EDGELINE, SPACED 8' O.C.
(H) 4 INCH SOLID YELLOW THERMOPLASTIC PAVEMENT MARKINGS
(J) 6 INCH SOLID YELLOW THERMOPLASTIC PAVEMENT MARKINGS, ANGLED 45° TO EDGELINE, SPACED 8' O.C.

- BIKE SHARED LANE MARKING SYMBOL
BIKE SHARED LANE MARKING SYMBOL WITH GREEN BACKING THERMOPLASTIC PAVEMENT MARKINGS
36" FLEXPOST, COLOR TO MATCH PAINT LINE, SPIN-IN BASE (TYP)
SIGN INSTALLATION (NEW POST)
SIGN INSTALLATION (EXISTING POST OR POLE)
PROPOSED SPEED TABLE
BUS STOP
BE BEGIN ERADICATION
EE END ERADICATION
ES ERADICATE SYMBOL

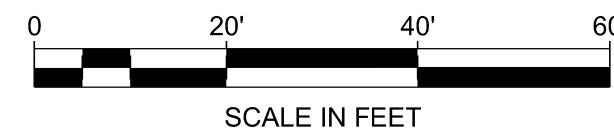

TOOLE
DESIGN

204 5th Avenue, Suite 403
PITTSBURGH, PA 15222
PHONE: 614.407.9122
www.tooledesign.com

NO.	DESCRIPTION	NAME	DATE
REVISIONS			

100% Design Submission

CITY OF PITTSBURGH
DEPARTMENT OF
MOBILITY & INFRASTRUCTURE



SHADYSIDE CONNECTOR

PAVEMENT MARKING & SIGNING PLAN
ELLSWORTH AVENUE STA.
534+50 TO 546+30

PROJECT ENG. _____ KS.
DESIGNED BY _____ KK.
CHECKED BY _____ RP.
DRAWN BY _____ KK.
PROJECT MGR. _____ KS.

DIVISION CHIEF
[Signature]
DATE 10-04-2022
FILE 50782.02
SHEET NO. 6 OF 11

"H:\50000\000DCA-50782.02_P_2022 Bike (+) Plan Design Support\PRODUCTION\CAD\PLANS\H0036_CL_05.dgn"
Monday, October 03, 2022

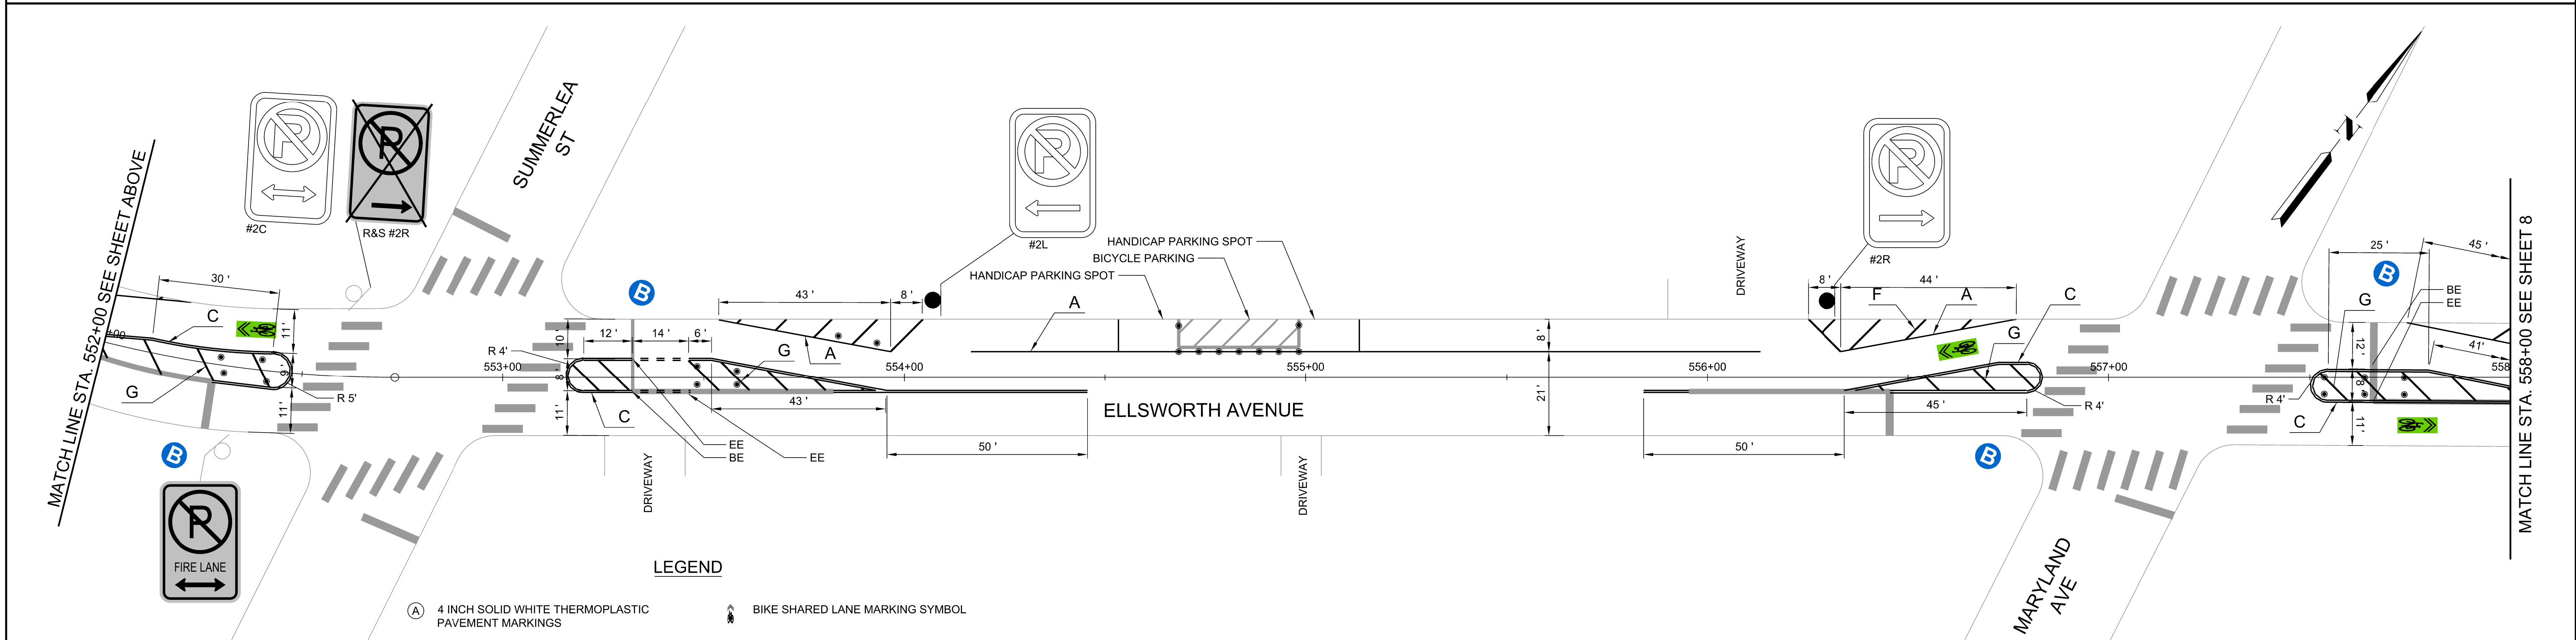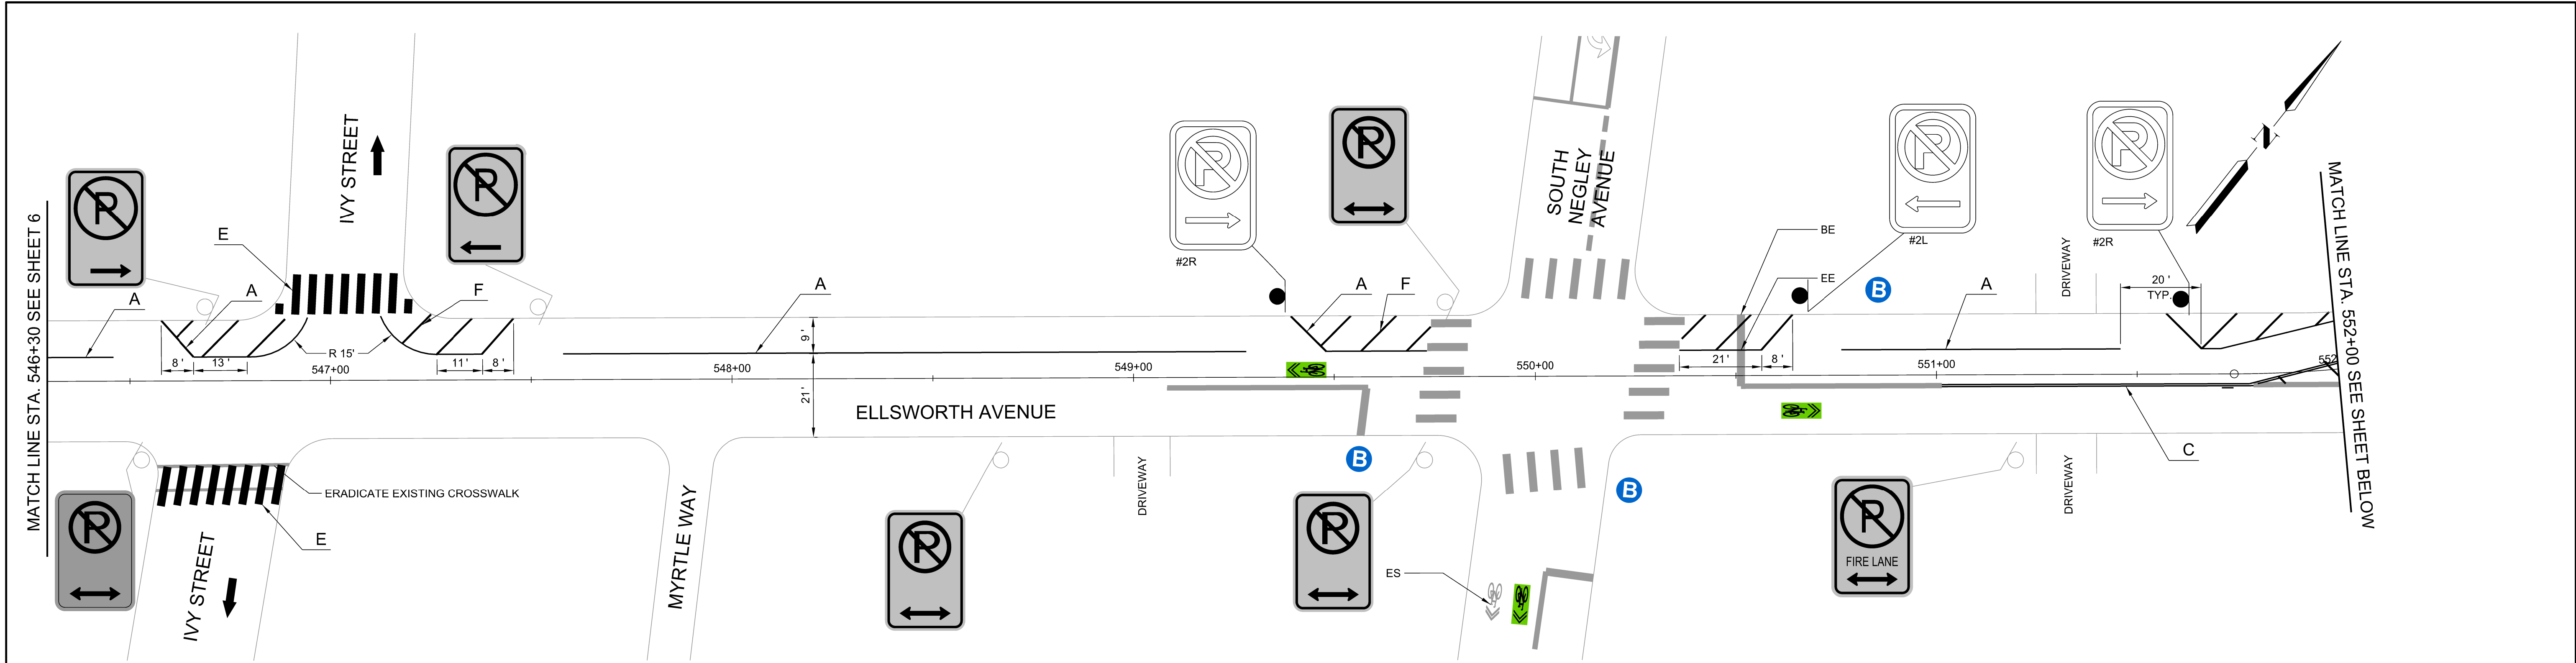

LEGEND

- | | |
|---|--|
| (A) 4 INCH SOLID WHITE THERMOPLASTIC PAVEMENT MARKINGS | BIKE SHARED LANE MARKING SYMBOL |
| (C) 4 INCH SOLID DOUBLE YELLOW THERMOPLASTIC PAVEMENT MARKINGS | BIKE SHARED LANE MARKING SYMBOL WITH GREEN BACKING THERMOPLASTIC PAVEMENT MARKINGS |
| (D) 4 INCH DASHED YELLOW THERMOPLASTIC PAVEMENT MARKINGS | 36" FLEXPOST, COLOR TO MATCH PAINT LINE, SPIN-IN BASE (TYP) |
| (E) 24 INCH SOLID WHITE THERMOPLASTIC PAVEMENT MARKINGS | SIGN INSTALLATION (NEW POST) |
| (F) 6 INCH SOLID WHITE THERMOPLASTIC PAVEMENT MARKINGS, ANGLED 45° TO EDGELINE, SPACED 8' O.C. | SIGN INSTALLATION (EXISTING POST OR POLE) |
| (G) 8 INCH SOLID YELLOW THERMOPLASTIC PAVEMENT MARKINGS, ANGLED 45° TO EDGELINE, SPACED 8' O.C. | PROPOSED SPEED TABLE |
| (H) 4 INCH SOLID YELLOW THERMOPLASTIC PAVEMENT MARKINGS | BUS STOP |
| (J) 6 INCH SOLID YELLOW THERMOPLASTIC PAVEMENT MARKINGS, ANGLED 45° TO EDGELINE, SPACED 8' O.C. | BE BEGIN ERADICATION |
| | EE END ERADICATION |
| | ES ERADICATE SYMBOL |



TOOLE
DESIGN

204 5th Avenue, Suite 403
PITTSBURGH, PA 15222
PHONE: 614.407.9122
www.tooledesign.com

NO.	DESCRIPTION	NAME	DATE
REVISIONS			

100% Design Submission


CITY OF PITTSBURGH
DEPARTMENT OF
MOBILITY & INFRASTRUCTURE


SHADYSIDE CONNECTOR

PAVEMENT MARKING & SIGNING PLAN
ELLSWORTH AVENUE STA.
546+30 TO 558+00

PROJECT ENG.	KS.
DESIGNED BY	KK.
CHECKED BY	RP.
DRAWN BY	KK.
PROJECT MGR.	KS.
DIVISION CHIEF	
DATE	10-04-2022
FILE	50782.02
SHEET NO.	7 OF 11

"H:\500000\000DCA_50782.02_P_2022 Bike (+) Plan Design Support\PRODUCTION\CAD\PLANS\H0036_CL_05.dgn"
Monday, October 03, 2022

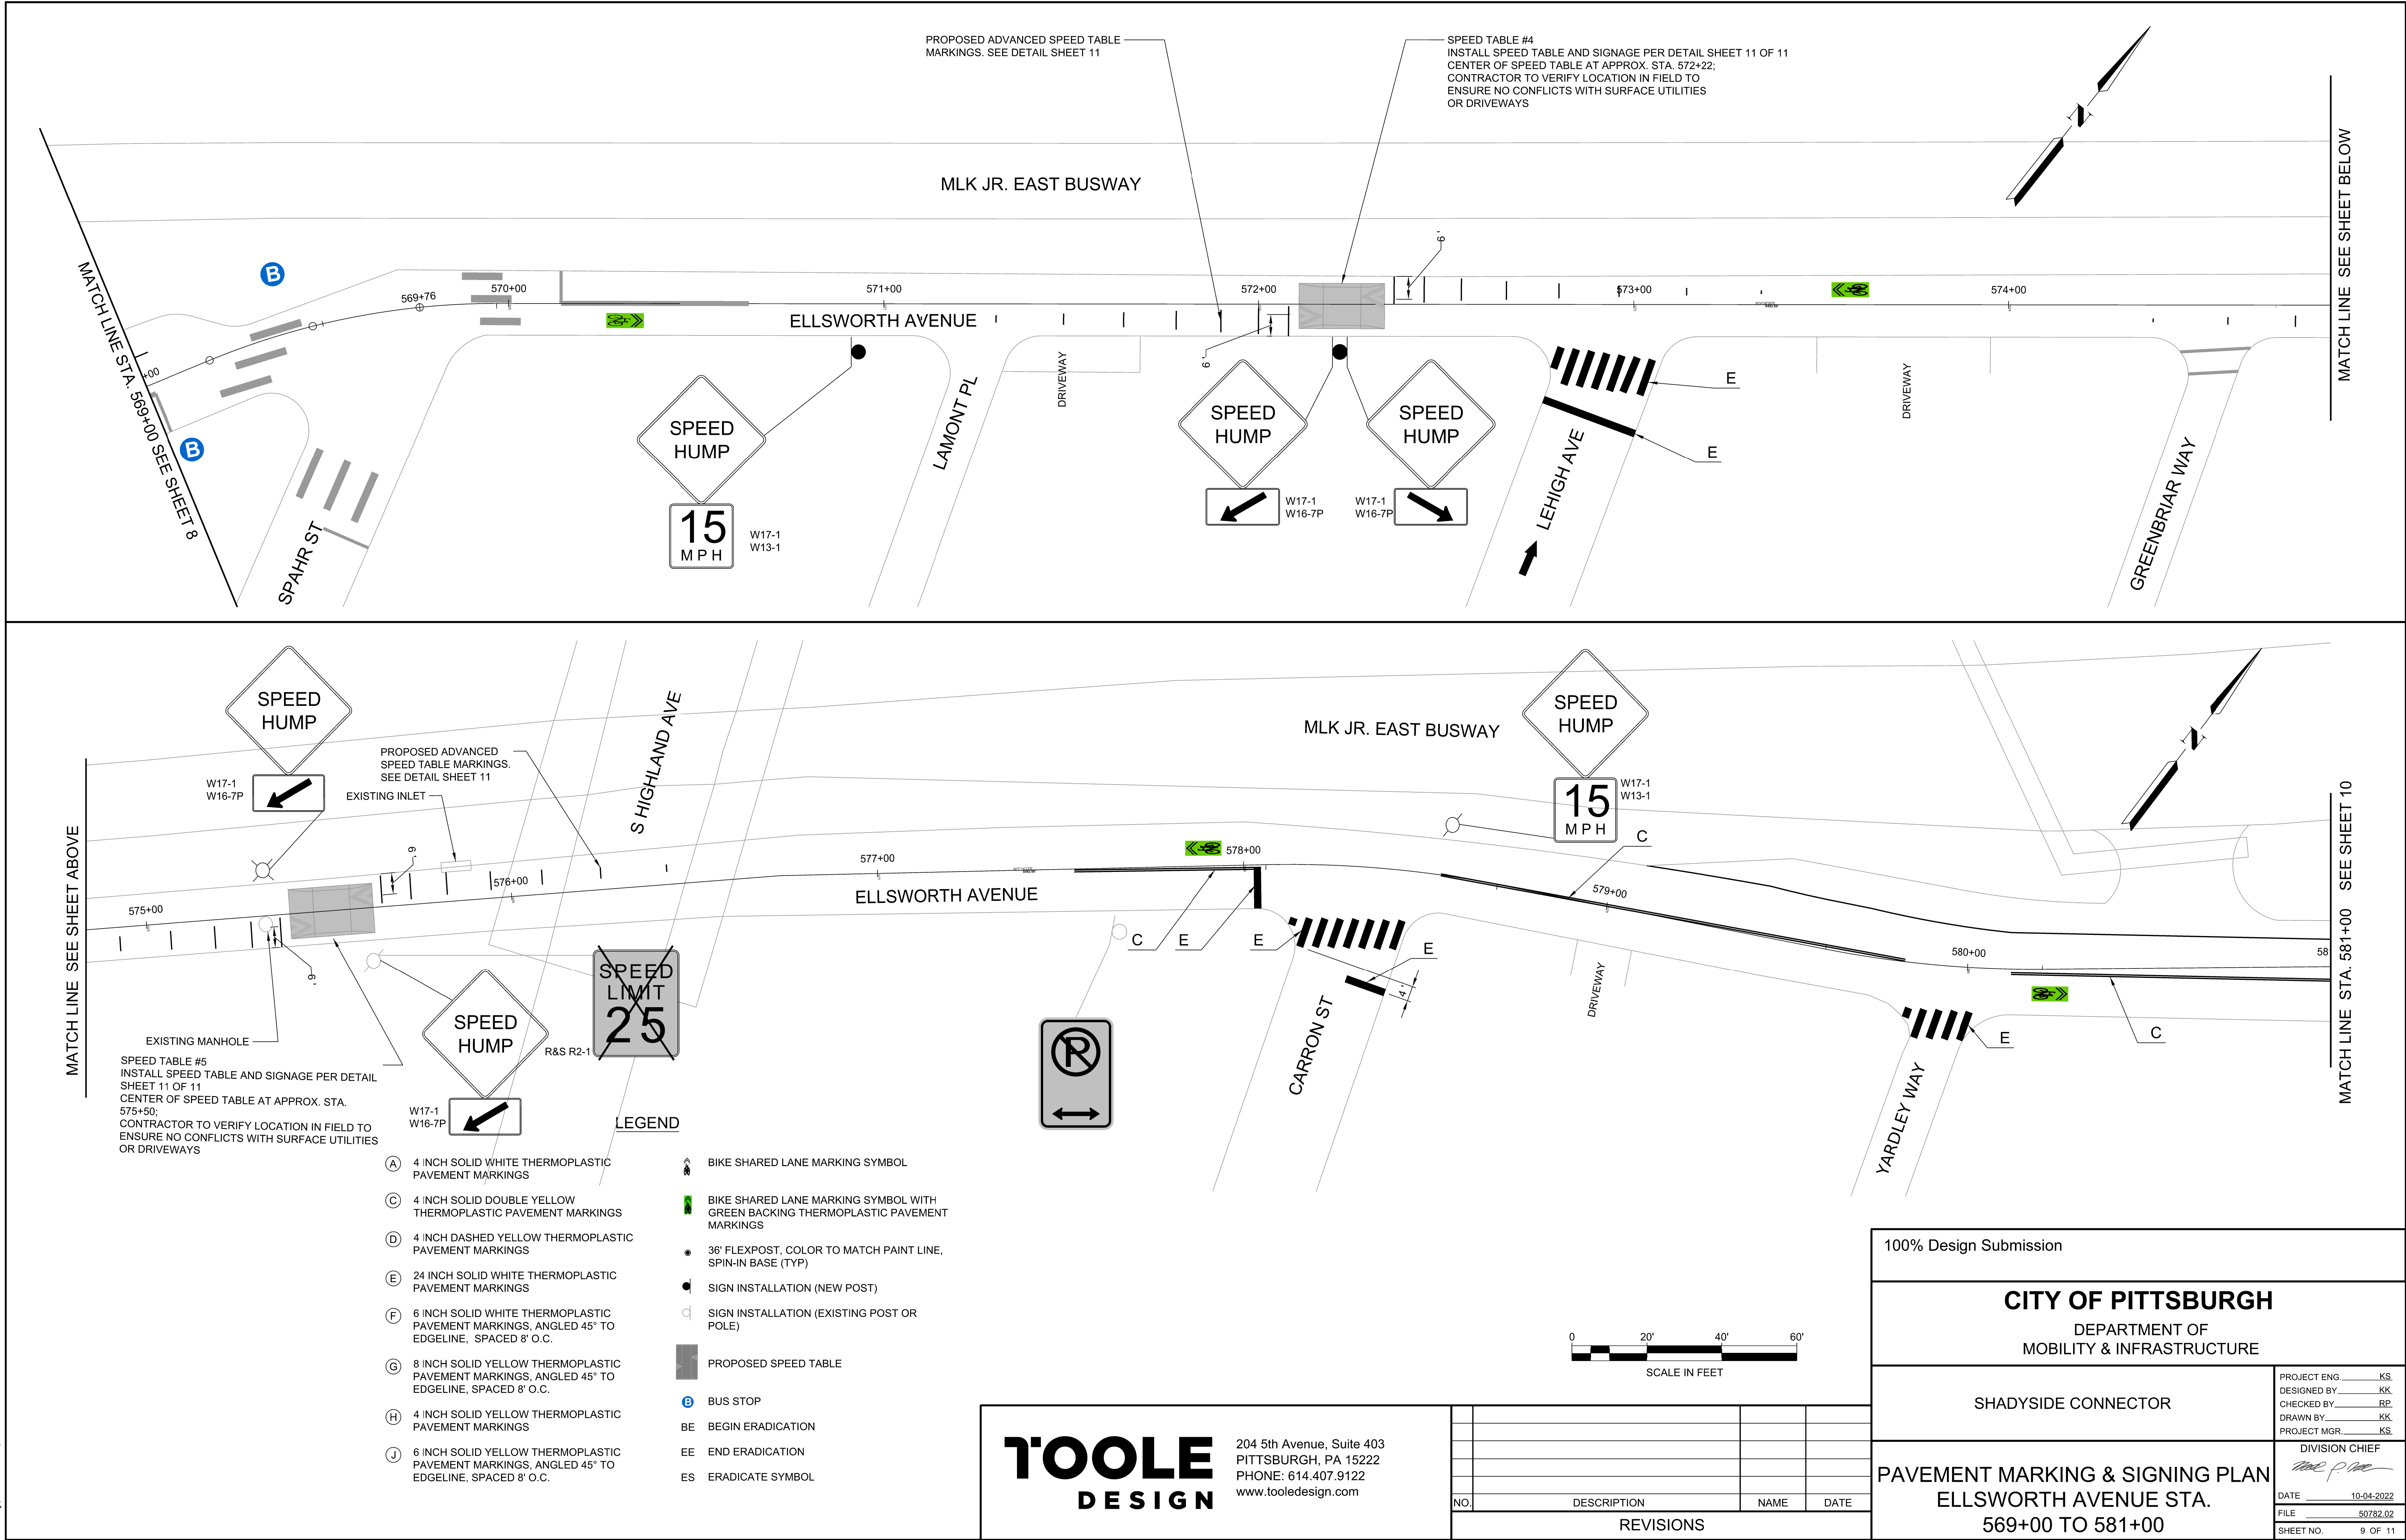

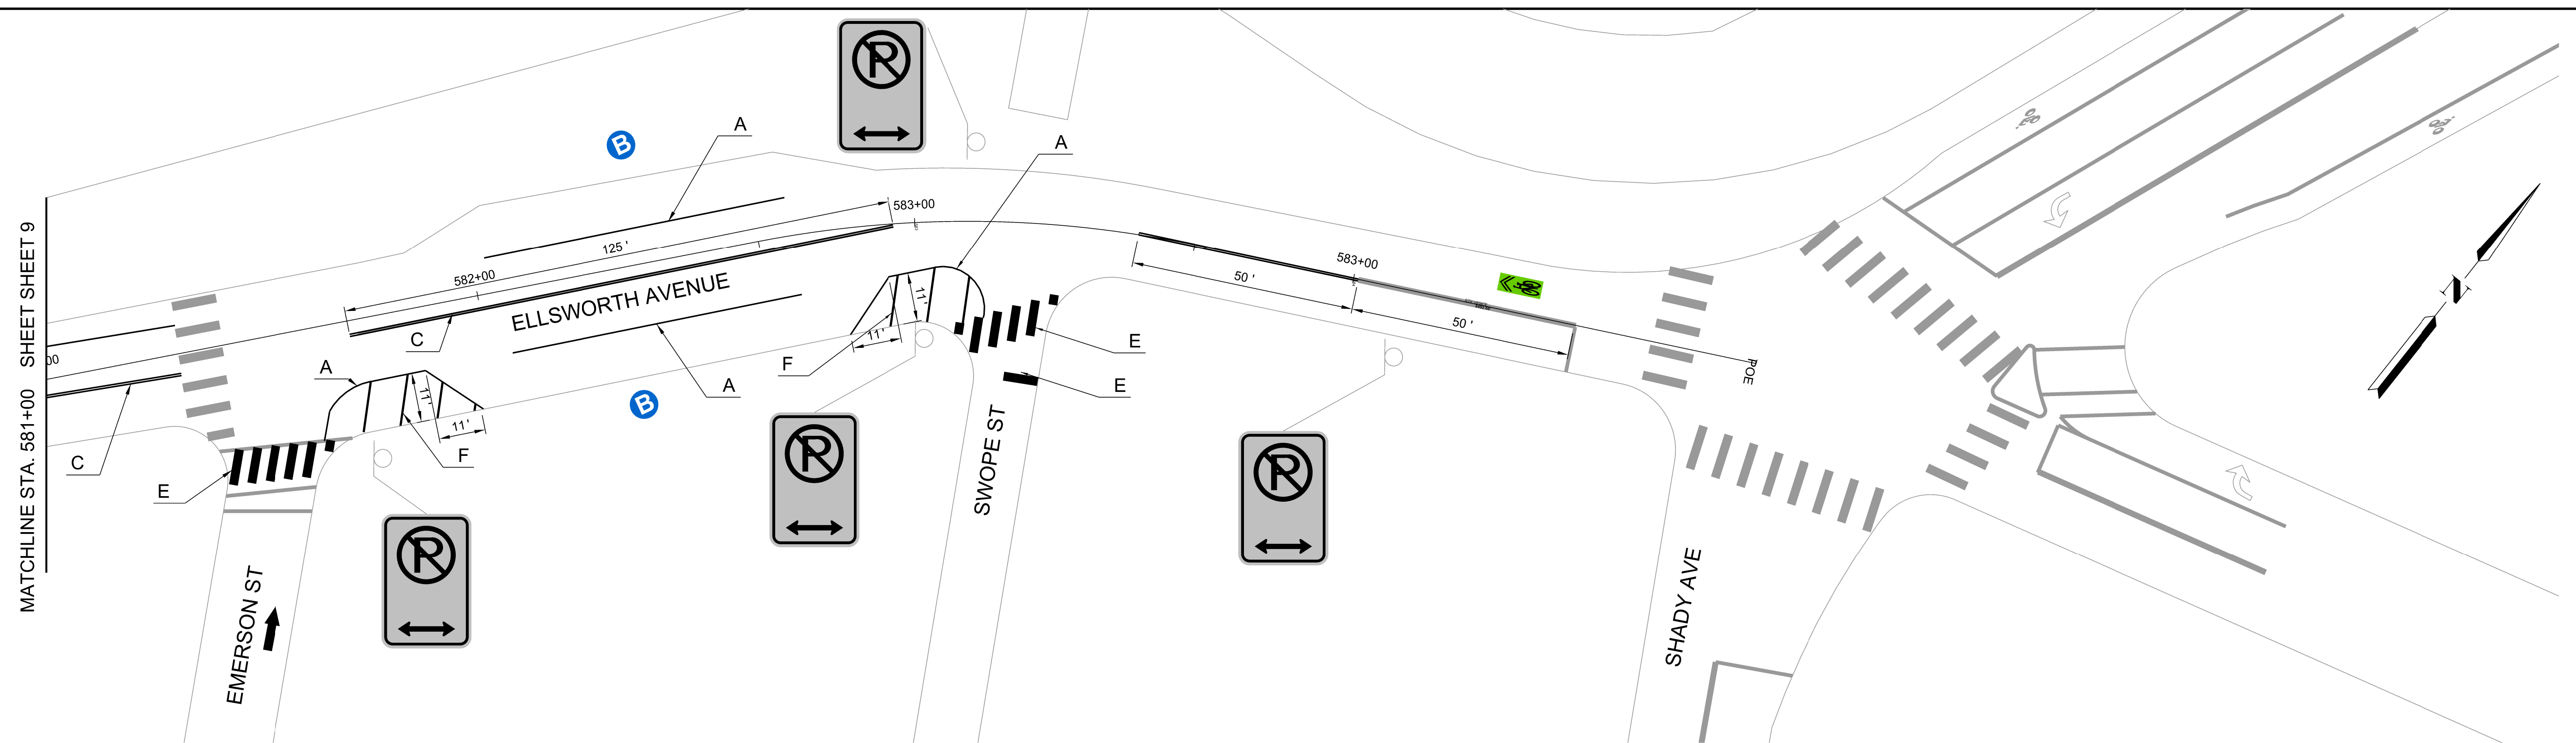

LEGEND

- | | | | |
|-----|---|---|--|
| (A) | 4 INCH SOLID WHITE THERMOPLASTIC PAVEMENT MARKINGS |  | BIKE SHARED LANE MARKING SYMBOL |
| (C) | 4 INCH SOLID DOUBLE YELLOW THERMOPLASTIC PAVEMENT MARKINGS |  | BIKE SHARED LANE MARKING SYMBOL WITH GREEN BACKING THERMOPLASTIC PAVEMENT MARKINGS |
| (D) | 4 INCH DASHED YELLOW THERMOPLASTIC PAVEMENT MARKINGS |  | 36" FLEXPOST, COLOR TO MATCH PAINT LINE, SPIN-IN BASE (TYP) |
| (E) | 24 INCH SOLID WHITE THERMOPLASTIC PAVEMENT MARKINGS |  | SIGN INSTALLATION (NEW POST) |
| (F) | 6 INCH SOLID WHITE THERMOPLASTIC PAVEMENT MARKINGS, ANGLED 45° TO EDGELINE, SPACED 8' O.C. |  | SIGN INSTALLATION (EXISTING POST OR POLE) |
| (G) | 8 INCH SOLID YELLOW THERMOPLASTIC PAVEMENT MARKINGS, ANGLED 45° TO EDGELINE, SPACED 8' O.C. |  | PROPOSED SPEED TABLE |
| (H) | 4 INCH SOLID YELLOW THERMOPLASTIC PAVEMENT MARKINGS |  | BUS STOP |
| (J) | 6 INCH SOLID YELLOW THERMOPLASTIC PAVEMENT MARKINGS, ANGLED 45° TO EDGELINE, SPACED 8' O.C. | BE | BEGIN ERADICATION |
| | | EE | END ERADICATION |
| | | ES | ERADICATE SYMBOL |



100% Design Submission

CITY OF PITTSBURGH
DEPARTMENT OF
MOBILITY & INFRASTRUCTURE

SHADYSIDE CONNECTOR

PAVEMENT MARKING & SIGNING PLAN

ELLSWORTH AVENUE STA.

581+00 TO END







PROJECT ENG. _____ KS
DESIGNED BY _____ KK
CHECKED BY _____ RP
DRAWN BY _____ KK
PROJECT MGR. _____ KS

DIVISION CHIEF
Mark P. Mc
DATE 10-04-2022
FILE 50782.02
SHEET NO. 10 OF 11

T'OOLE
DESIGN

204 5th Avenue, Suite 403
PITTSBURGH, PA 15222
PHONE: 614.407.9122
www.tooledesign.com

NO.	DESCRIPTION	NAME	DATE
REVISIONS			

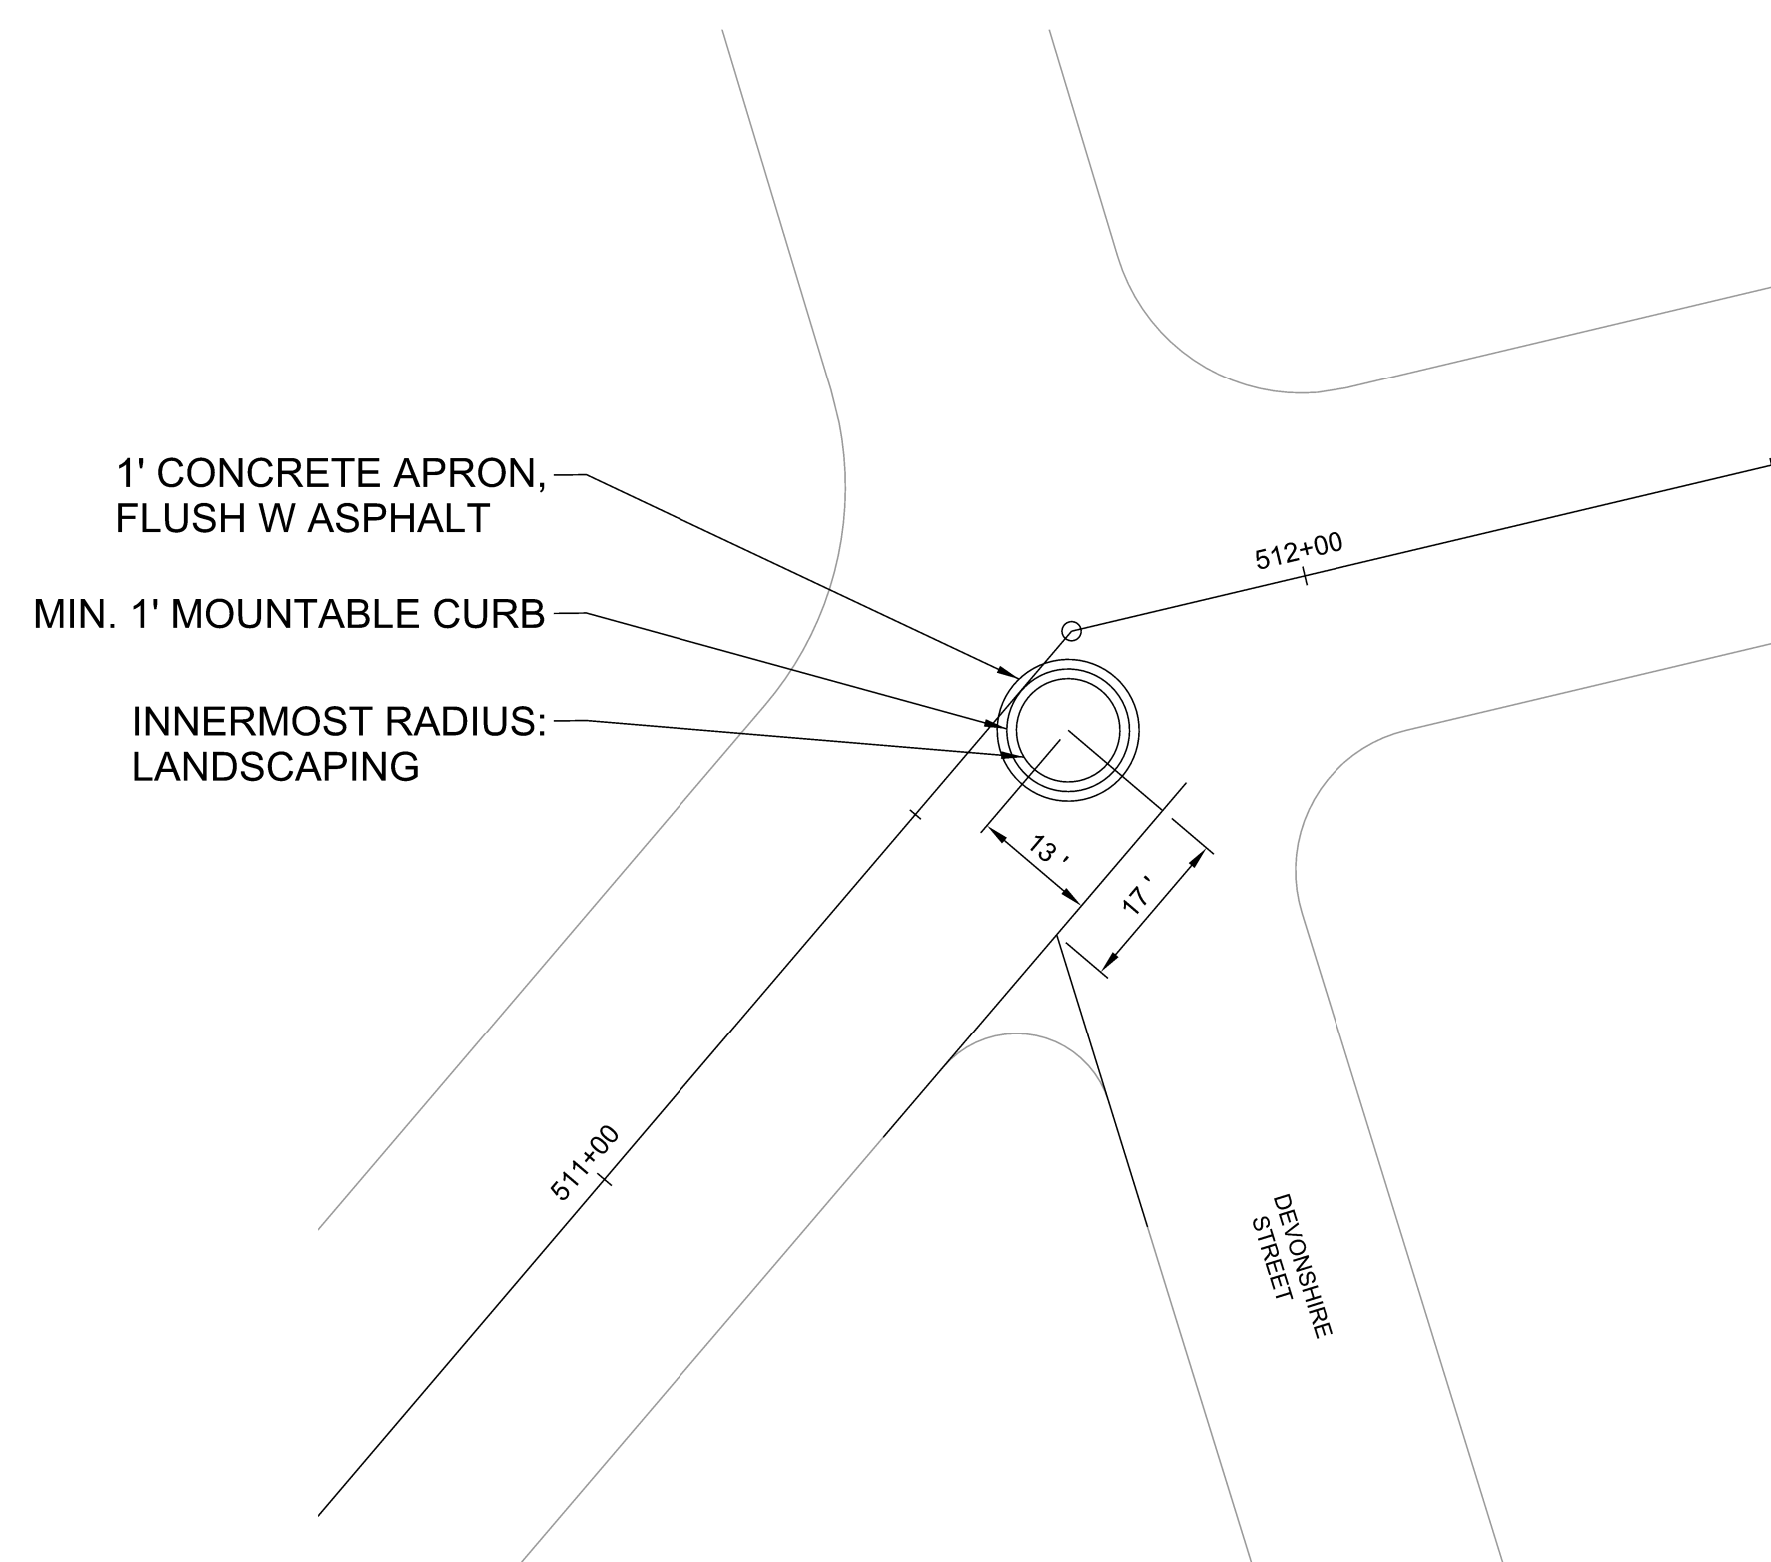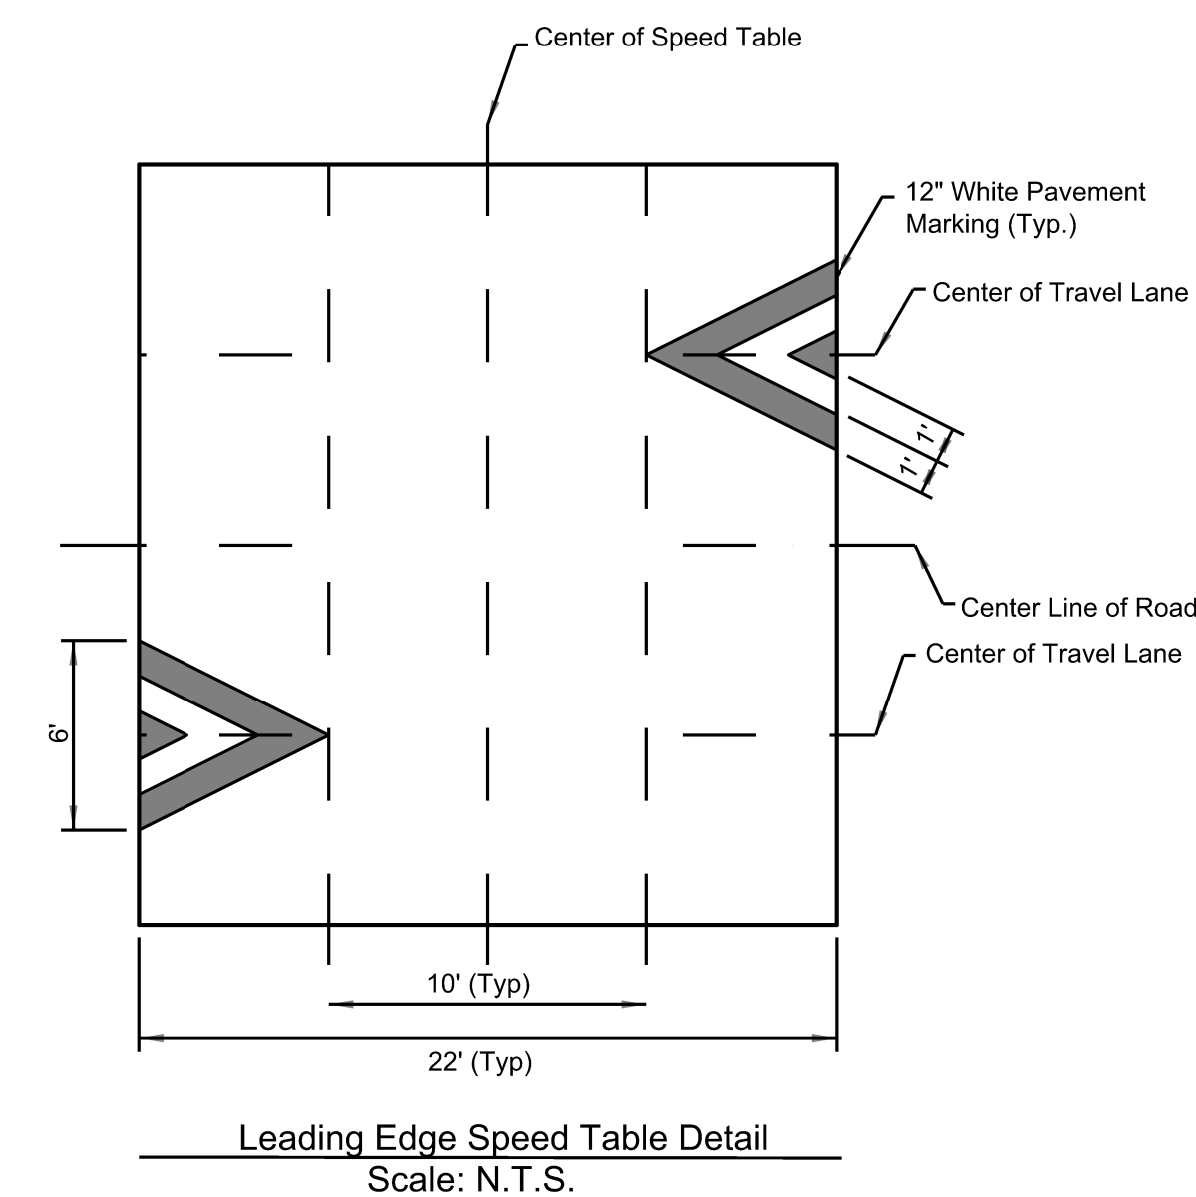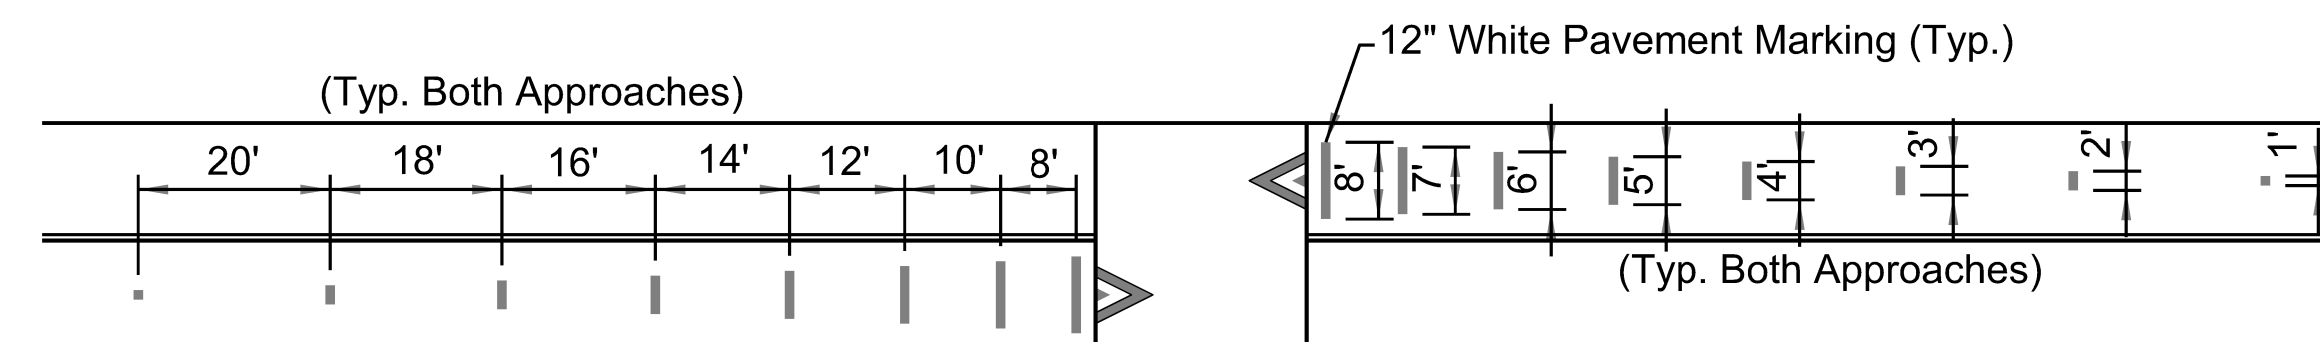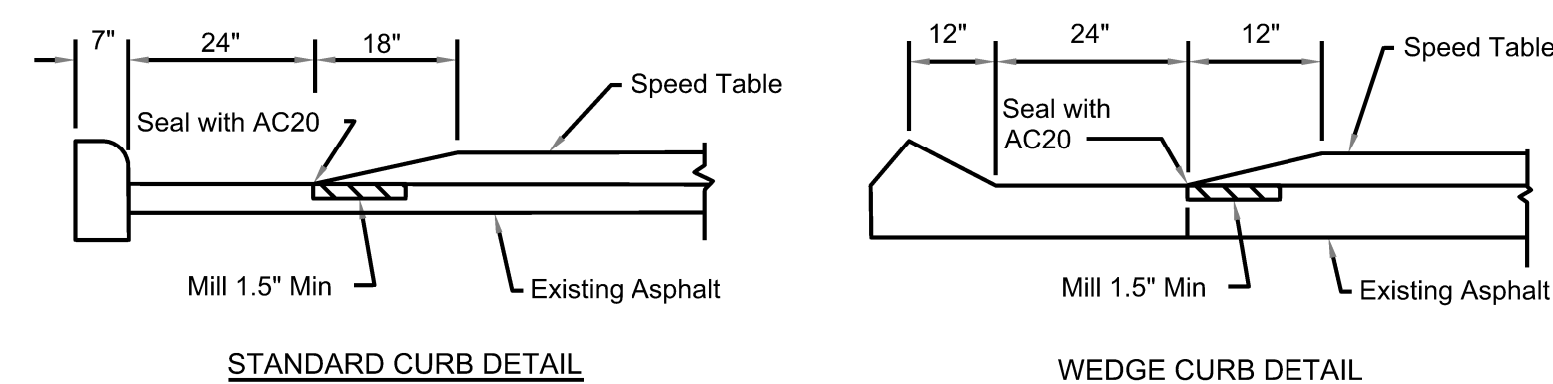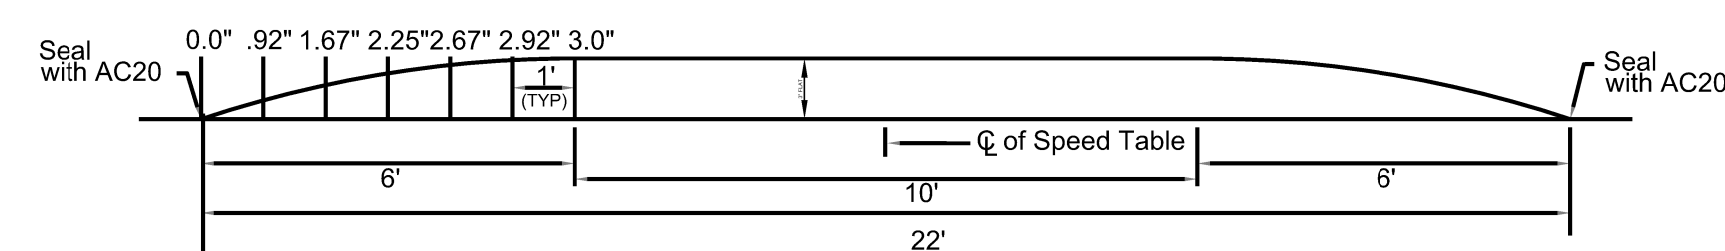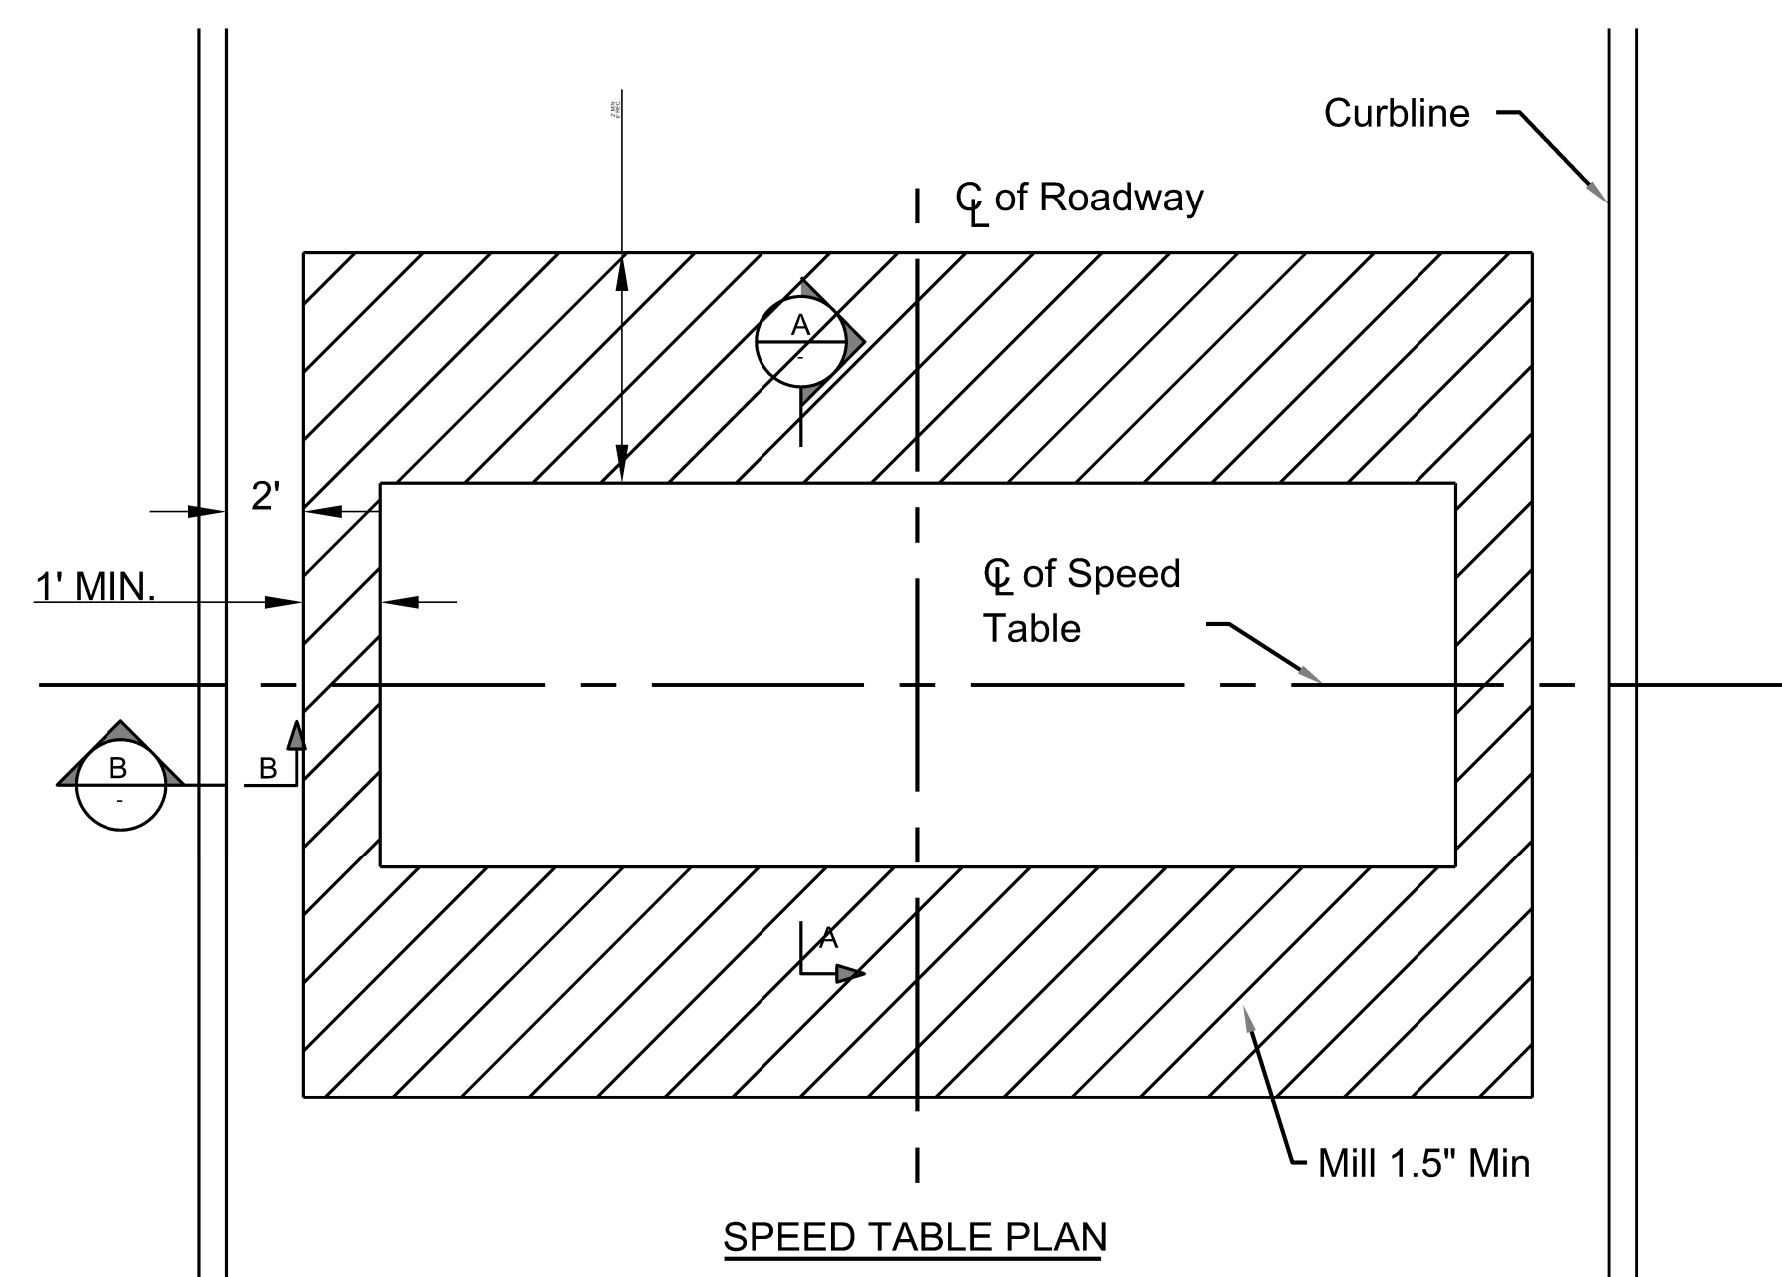

NOT TO SCALE(N.T.S)

100% Design Submission

CITY OF PITTSBURGH
DEPARTMENT OF
MOBILITY & INFRASTRUCTURE

SHADYSIDE CONNECTOR

ELLSWORTH AVENUE SPEED TABLE DETAILS

PROJECT ENG.	KS
DESIGNED BY	KK
CHECKED BY	RP
DRAWN BY	KK
PROJECT MGR.	KS

DIVISION CHIEF
W. P. Mc
DATE 07-25-2022
FILE 50782.02
SHEET NO. 11 OF 1

H:\50000\00DCA-50782.02_P_2022 Bike (+) Plan Design Support\PRODUCTION\CAD\PLANS\H0036_CL_05.dgn"
Monday, October 03, 2022

H:\50000\00DCA.50782.02
Monday, October 03, 2022