



PLOTTED: \$\$\$DATE\$\$\$

LEGEND

- SPAN WIRE SIGNAL POLES
- PED POLES
- EXPANDED BIKE LANE

DISTRICT	COUNTY	ROUTE	SECTION	SHEET	
11-0	ALLEGHENY	*	- - -	OF	
CITY OF PITTSBURGH					
REVISION NUMBER	REVISIONS			DATE	BY


* WILKINS AVE

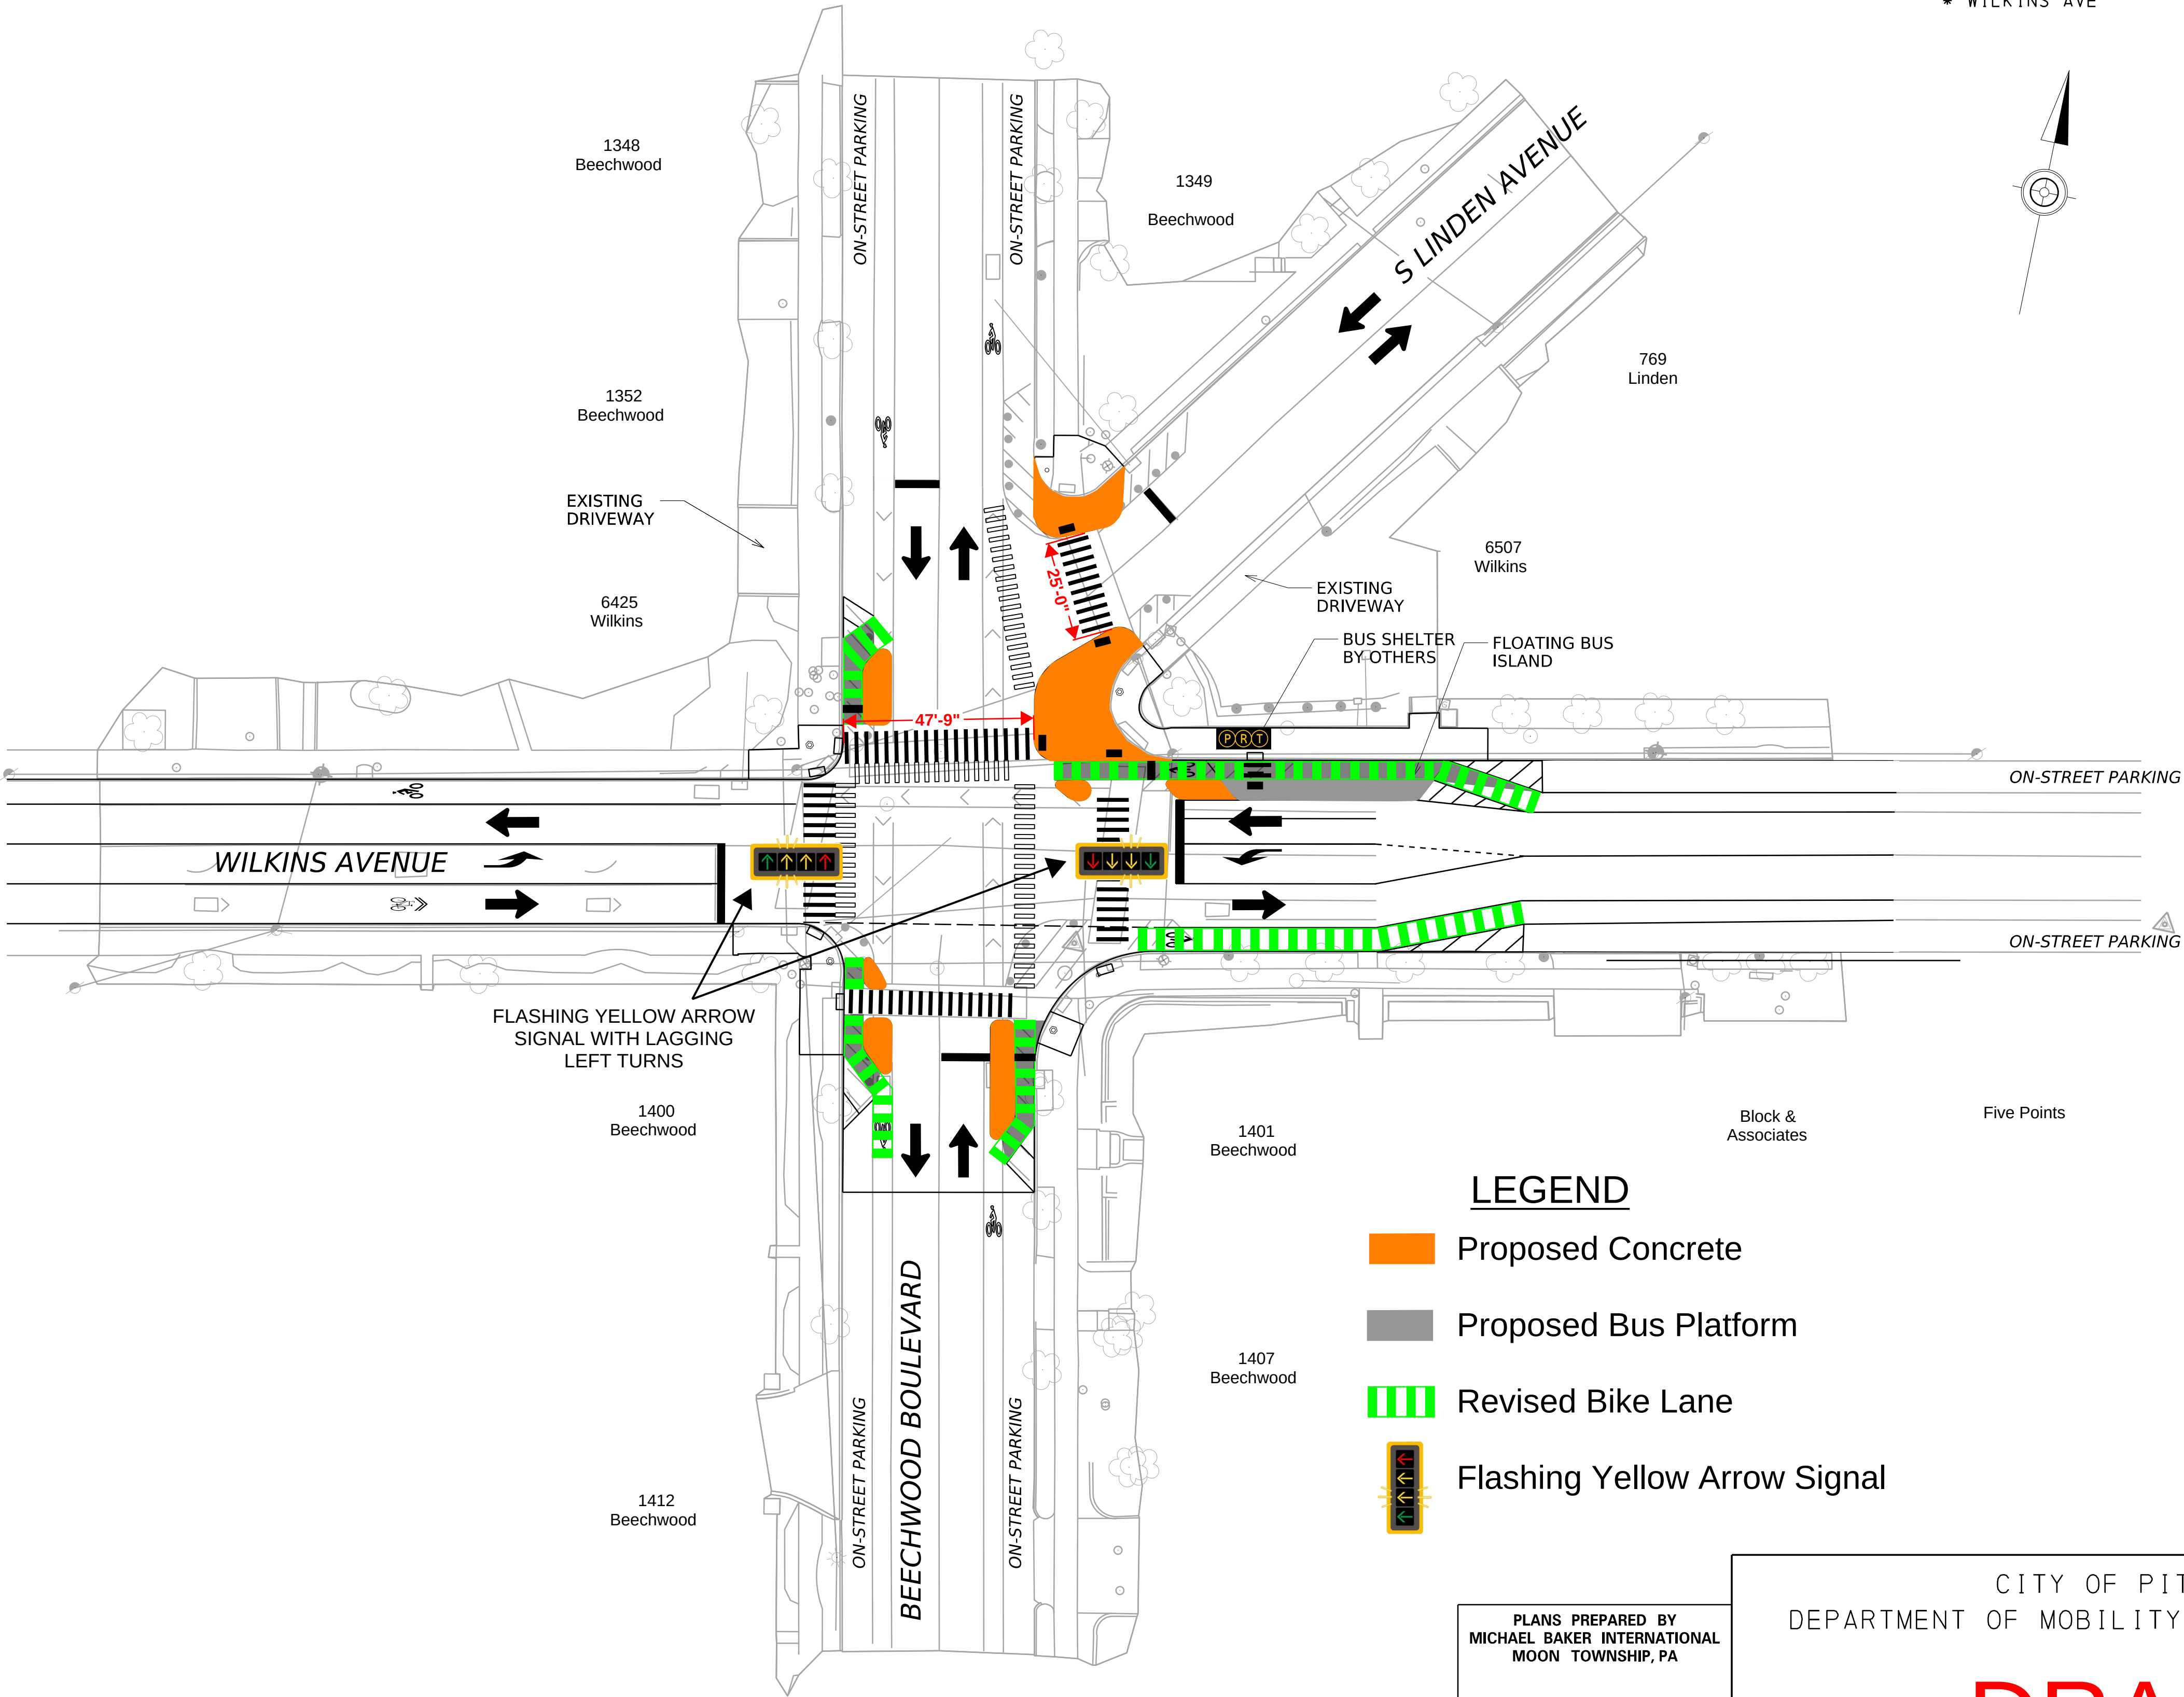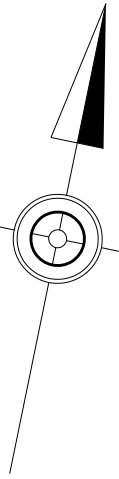

LEGEND

- Proposed Concrete
- Proposed Bus Platform
- Revised Bike Lane
- Flashing Yellow Arrow Signal

SCALE

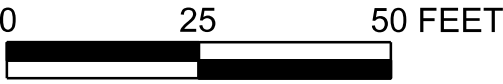

PLANS PREPARED BY
MICHAEL BAKER INTERNATIONAL
MOON TOWNSHIP, PA

CITY OF PITTSBURGH
DEPARTMENT OF MOBILITY AND INFRASTRUCTURE

DRAFT