



DISTRICT	COUNTY	ROUTE	SECTION	SHEET		
11-0	ALLEGHENY	-	-	34	OF 49	
CITY OF PITTSBURGH						
REV NO	REVISIONS			DATE	BY	APPD

LEGEND

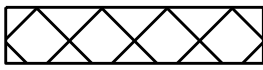

LONG TERM WORK ZONE

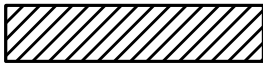

SHORT TERM WORK ZONE



TRAVEL DIRECTION



CHANNELIZING DEVICE




EXISTING TRAFFIC SIGNAL




EXISTING STRUCTURE MOUNTED SIGN




PROPOSED SIGN

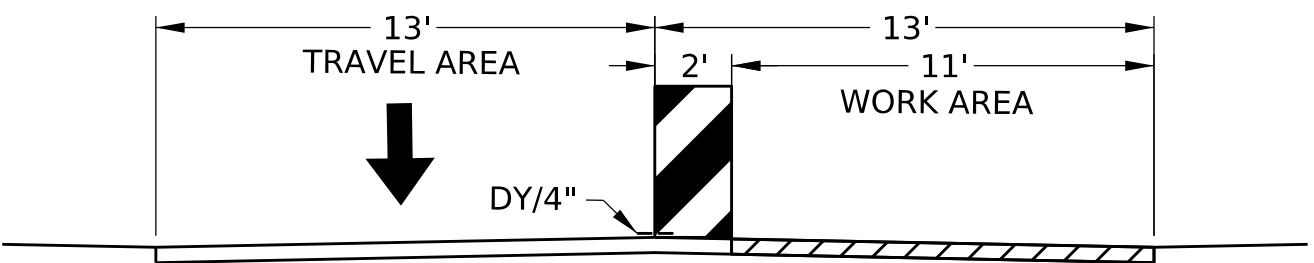

TYPICAL SECTION
NOT TO SCALE

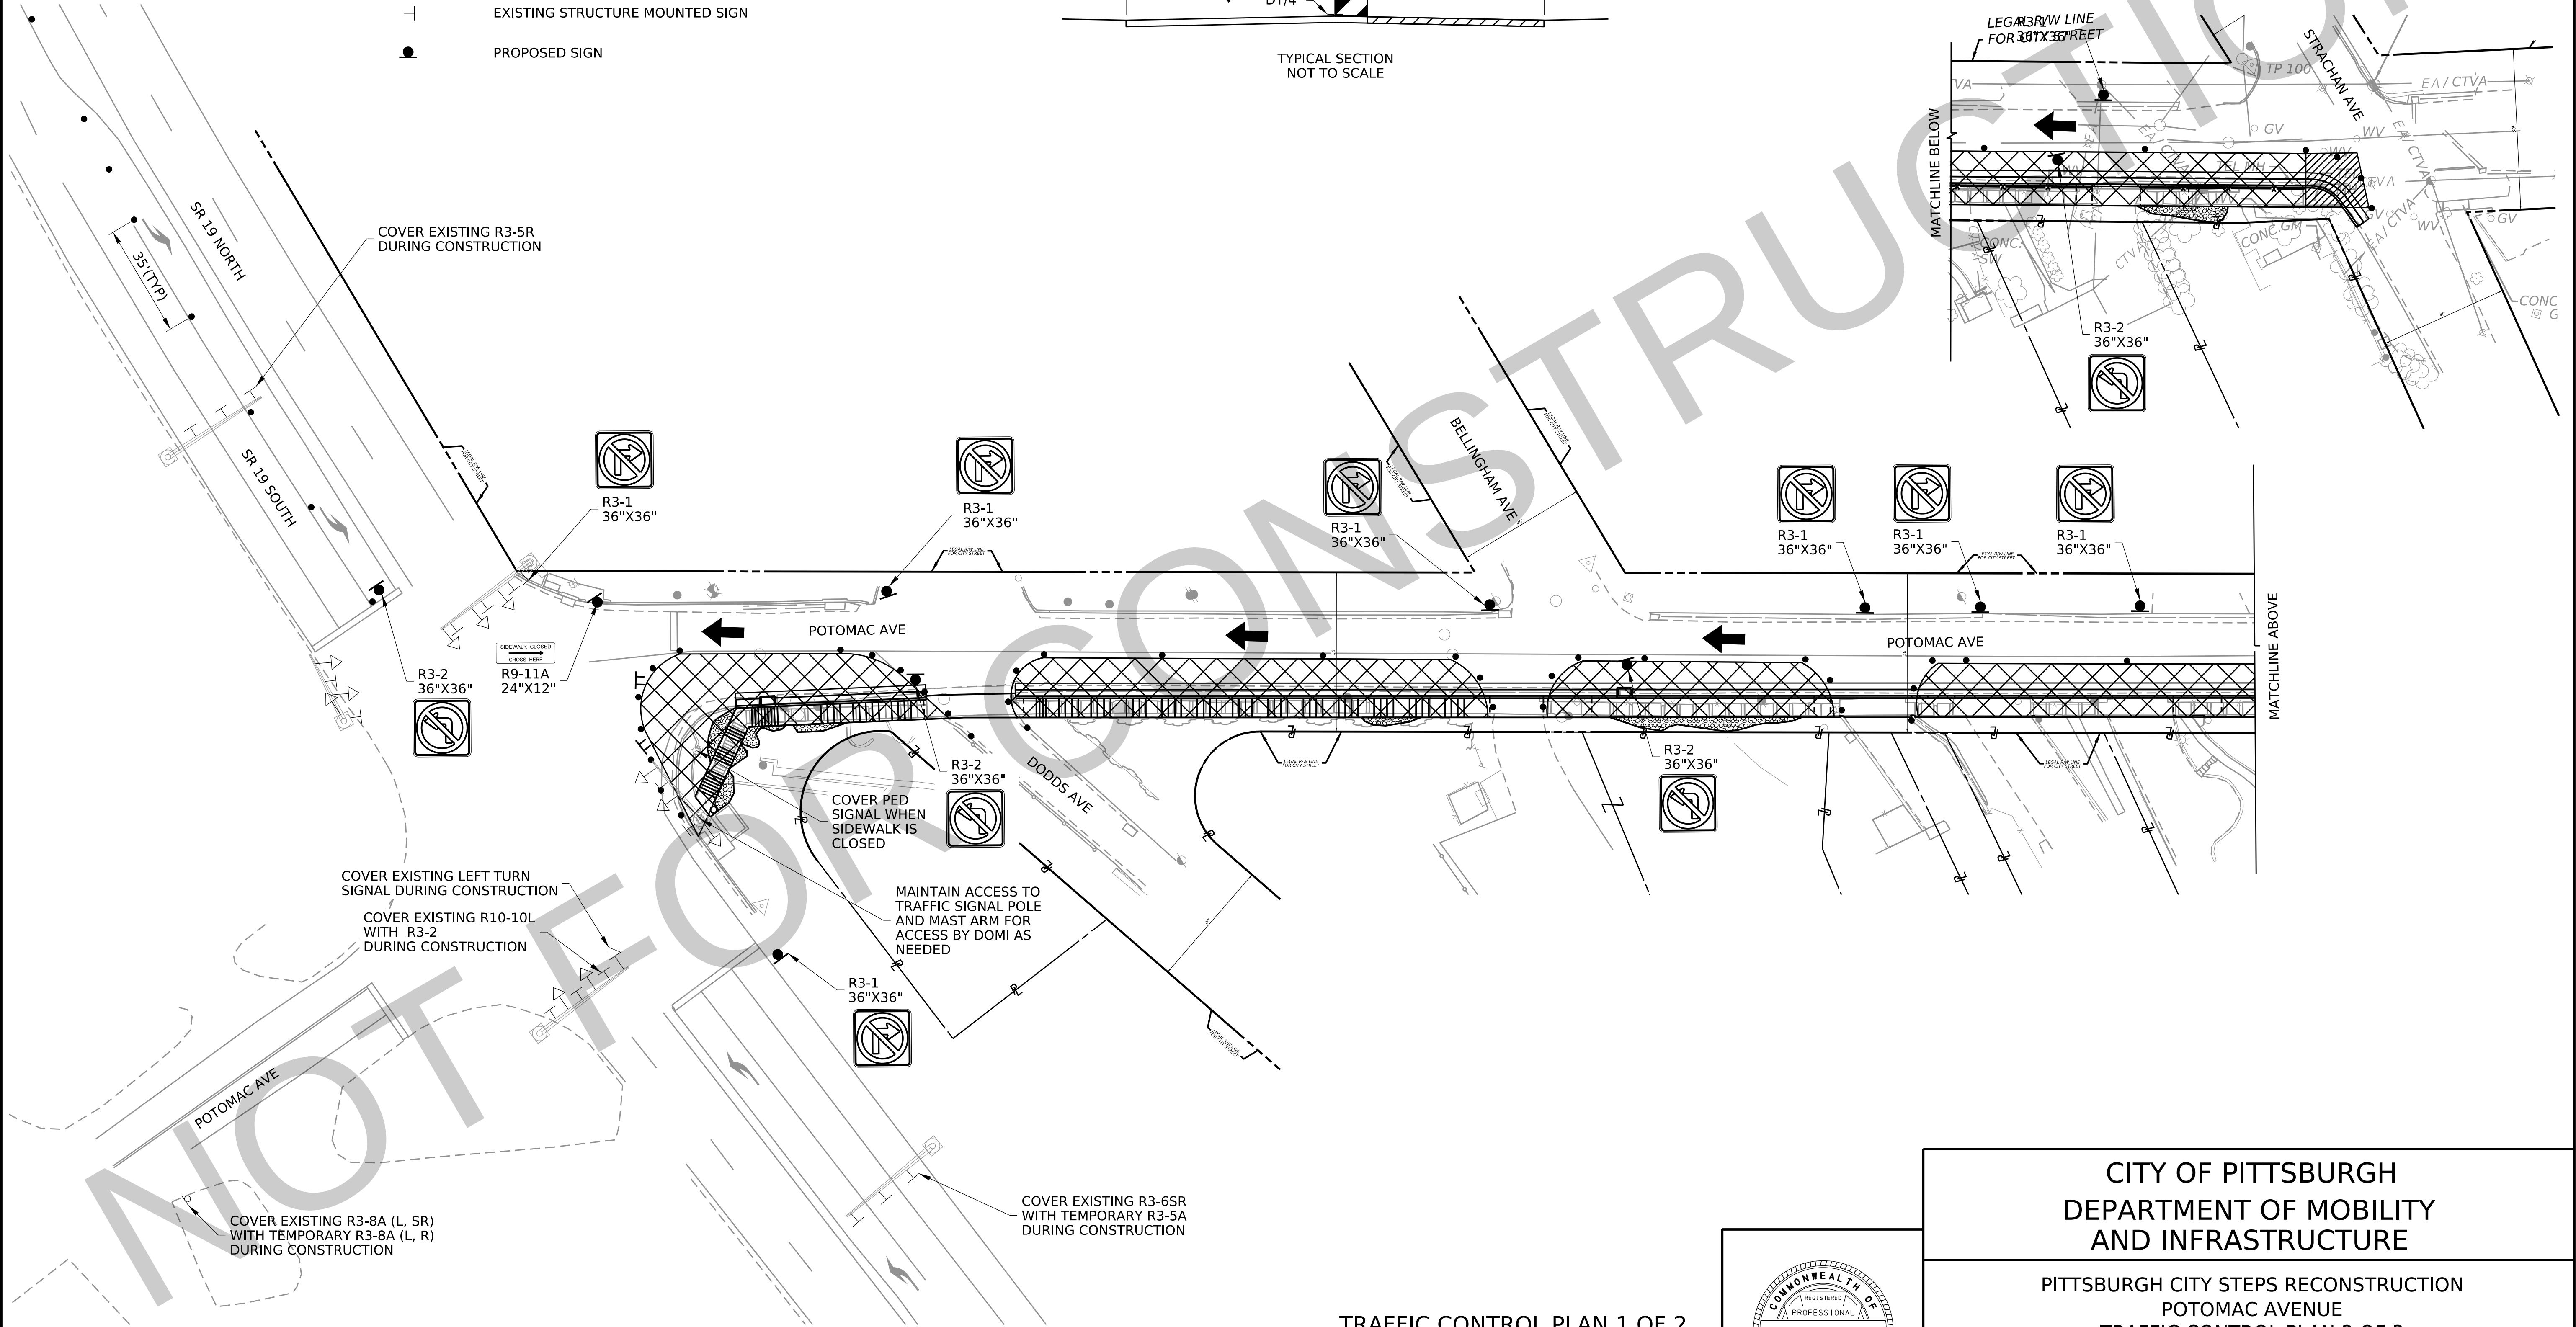

TRAFFIC CONTROL PLAN 1 OF 2

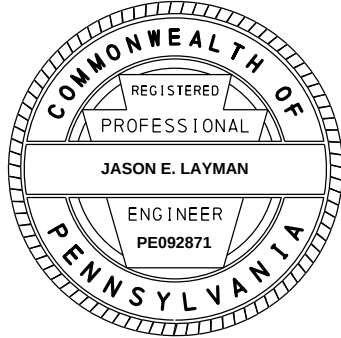

CITY OF PITTSBURGH
DEPARTMENT OF MOBILITY
AND INFRASTRUCTURE

PITTSBURGH CITY STEPS RECONSTRUCTION
POTOMAC AVENUE
TRAFFIC CONTROL PLAN 2 OF 3

SCALE: AS NOTED
DATE: 08/24/2026

ACCESSION NO. _____
CASE NO. _____


DRAWN BY	JDN
CHECKED BY	KMR

NOTE:
DETOUR ROUTE AND ASSOCIATED SIGNING SHOWN ON NEXT SHEET.

LEGEND

- PROPOSED VEHICULAR DETOUR
- PROPOSED PEDESTRIAN DETOUR
- WORK AREA
- TYPE III BARRICADE
- SIGN POST
- DIRECTION OF VEHICULAR TRAVEL
- DIRECTION OF PEDESTRIAN TRAVEL

DISTRICT	COUNTY	ROUTE	SECTION	SHEET
11-0	ALLEGHENY	-	-	35 OF 49
CITY OF PITTSBURGH				
REV NO	REVISIONS		DATE	BY APPD

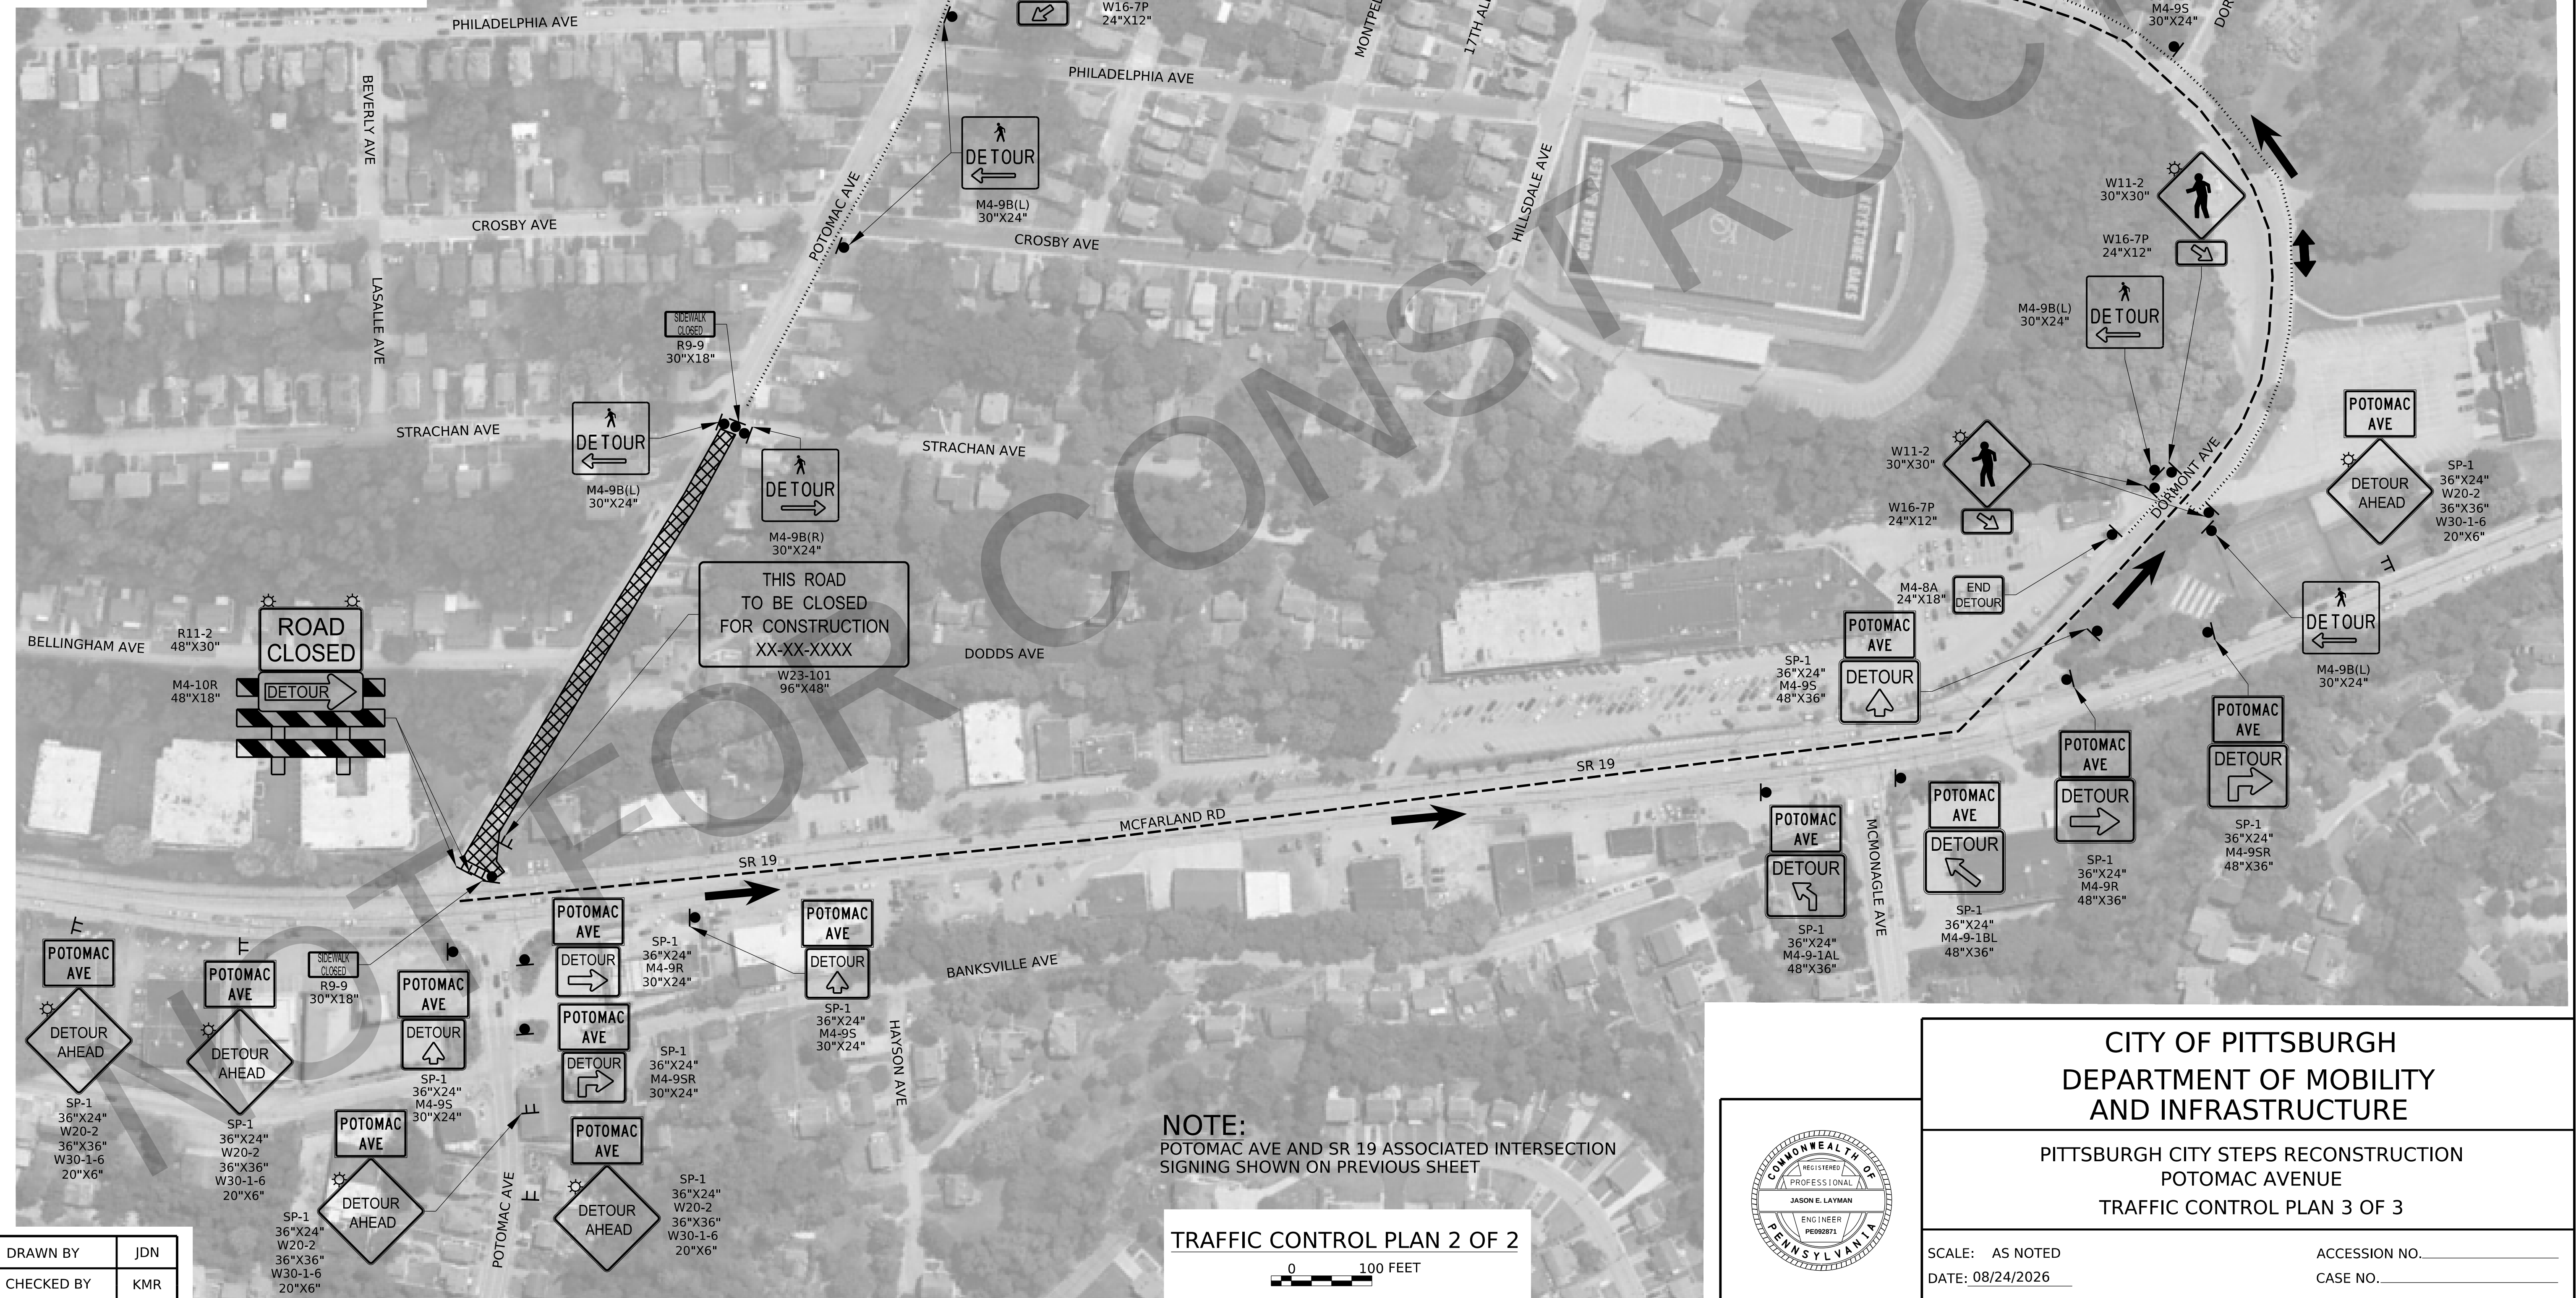


DRAWN BY	JDN
CHECKED BY	KMR

NOTE:
POTOMAC AVE AND SR 19 ASSOCIATED INTERSECTION
SIGNING SHOWN ON PREVIOUS SHEET

TRAFFIC CONTROL PLAN 2 OF 2

0 100 FEET

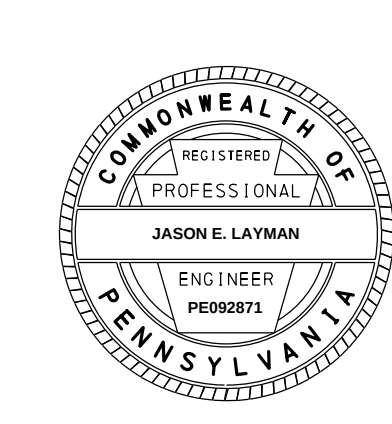

CITY OF PITTSBURGH DEPARTMENT OF MOBILITY AND INFRASTRUCTURE	
PITTSBURGH CITY STEPS RECONSTRUCTION POTOMAC AVENUE TRAFFIC CONTROL PLAN 3 OF 3	
SCALE: AS NOTED DATE: 08/24/2026	ACCESSION NO. _____ CASE NO. _____