


ELEVATION SOUTH

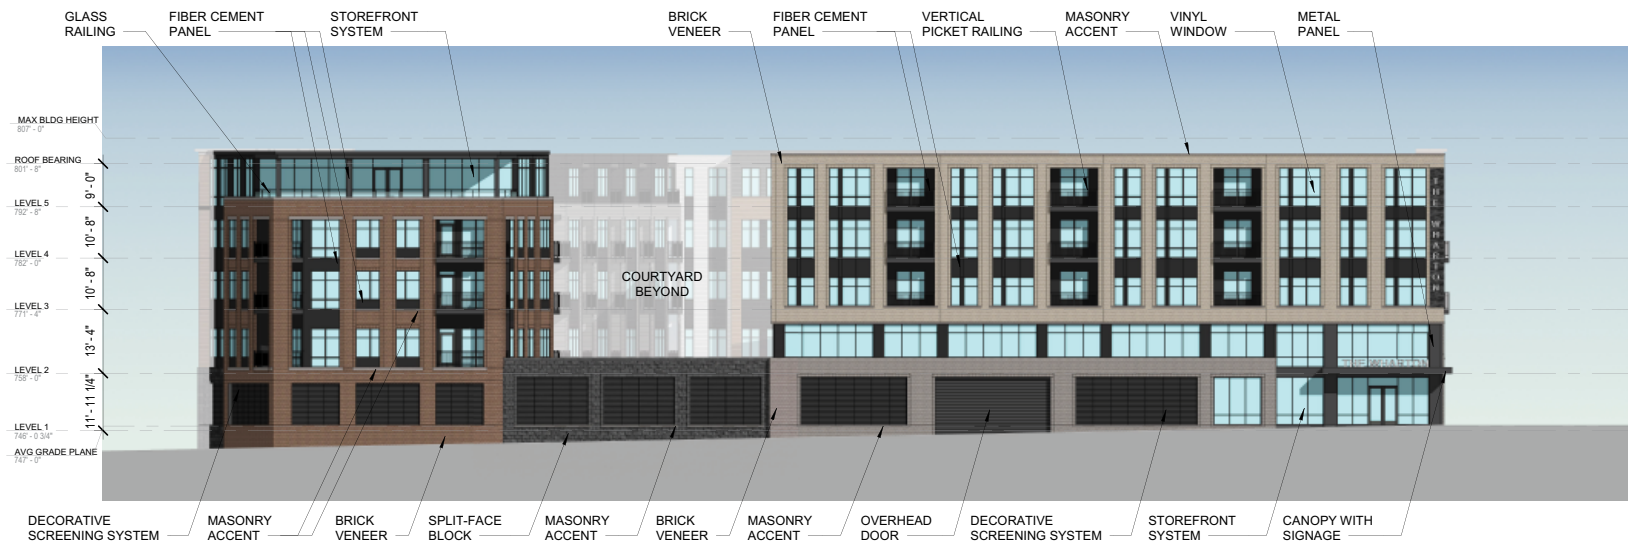


ELEVATION WEST

BUILDING ELEVATIONS

GREYSTAR WHARTON STREET | PROPOSED CONCEPT - JULY 2026

* ALL DRAWINGS ARE CONCEPTUAL IN NATURE AND SUBJECT TO CHANGE

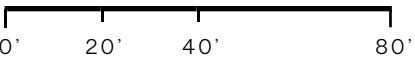



ELEVATION NORTH



ELEVATION EAST

BUILDING ELEVATIONS

GREYSTAR WHARTON STREET | PROPOSED CONCEPT - JULY 2026

* ALL DRAWINGS ARE CONCEPTUAL IN NATURE AND SUBJECT TO CHANGE