


DISTRICT	COUNTY	ROUTE	SECTION	SHEET		
11-0	ALLEGHENY	-	-	46 OF 73		
CITY OF PITTSBURGH						
REV NO	REVISIONS			DATE	BY	APPD

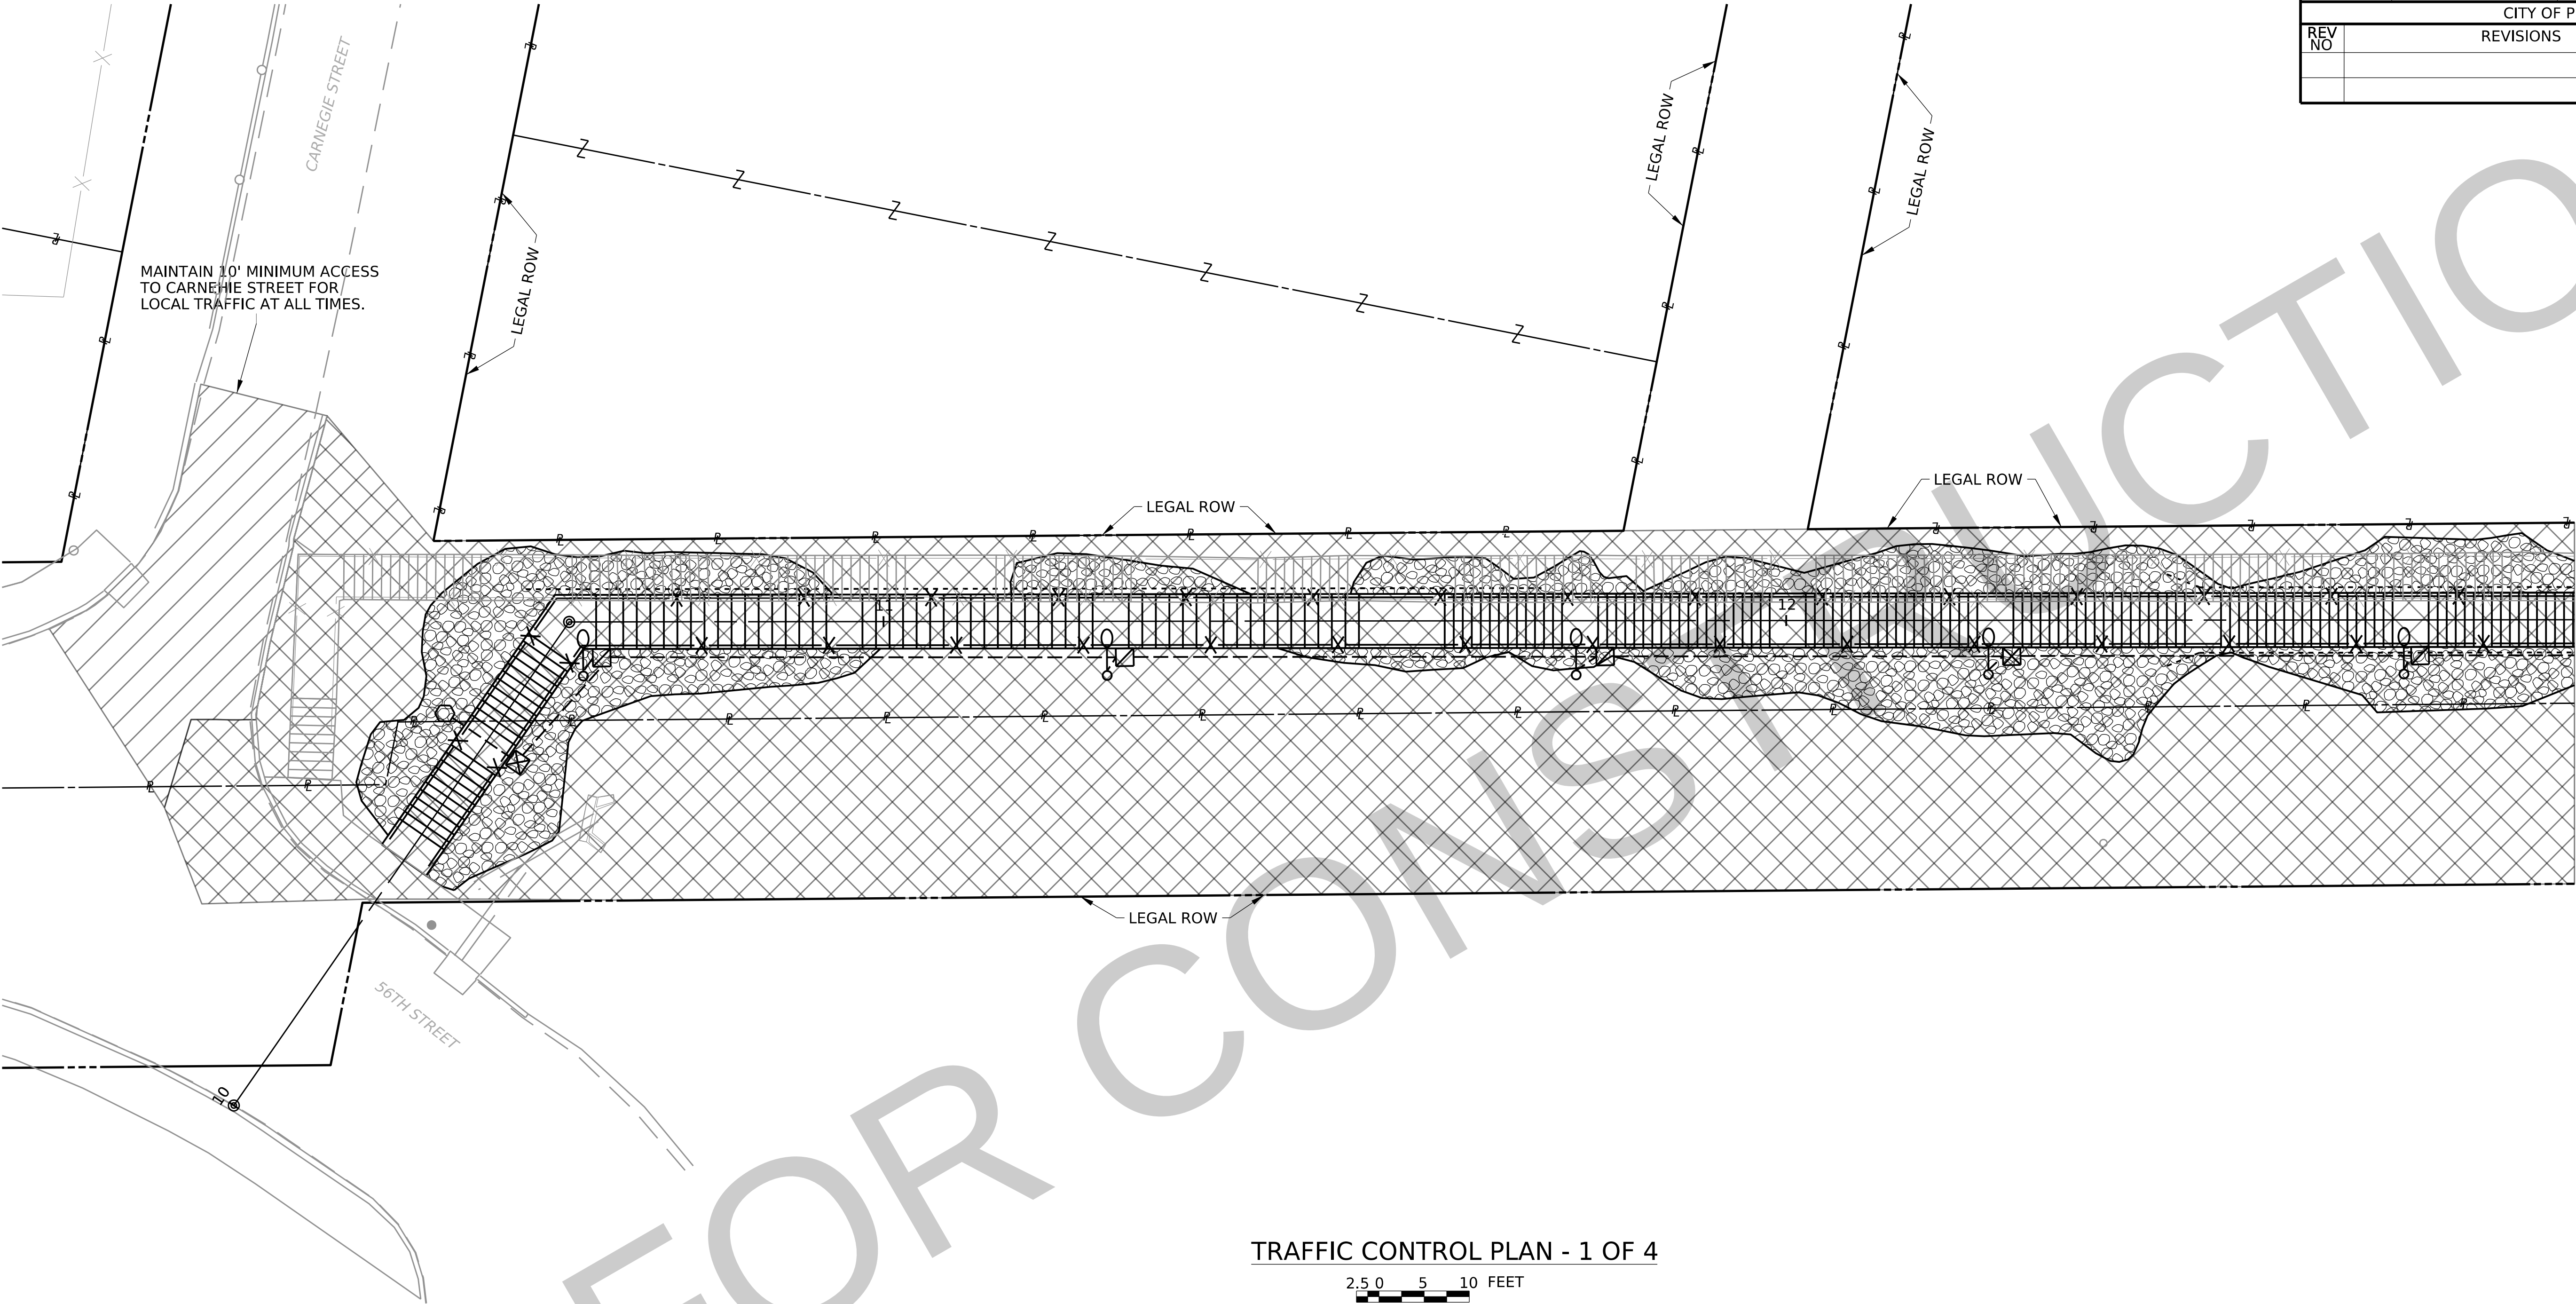


TRAFFIC CONTROL PLAN - 1 OF 4

2, 5, 10 FEET

LEGEND

- WORK ZONE
- SHORT TERM/ FLAGGING OPERATIONS WORK ZONE
- TRAVEL DIRECTION
- TYPE III BARRICADE
- PROPOSED LIGHTING
- AASHTO NO. 1 COARSE AGGREGATE
- EXISTING GUIDERAIL
- EXISTING FENCE / HAND RAILING
- PROPERTY LINE
- JOINT PROPERTY LINE
- RIGHT-OF-WAY
- PROPOSED HAND RAILING

DRAWN BY	JDK
CHECKED BY	JMM

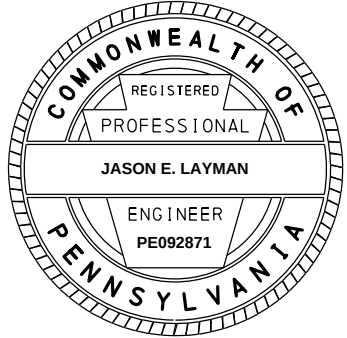


CITY OF PITTSBURGH
DEPARTMENT OF MOBILITY
AND INFRASTRUCTURE

PITTSBURGH CITY STEPS RECONSTRUCTION
56TH STREET
TRAFFIC CONTROL PLAN 2 OF 5

SCALE: AS NOTED	ACCESSION NO. _____
DATE: 08/24/2026	CASE NO. _____

DISTRICT	COUNTY	ROUTE	SECTION	SHEET		
11-0	ALLEGHENY	-	-	47 OF 73		
CITY OF PITTSBURGH						
REV NO	REVISIONS			DATE	BY	APPD

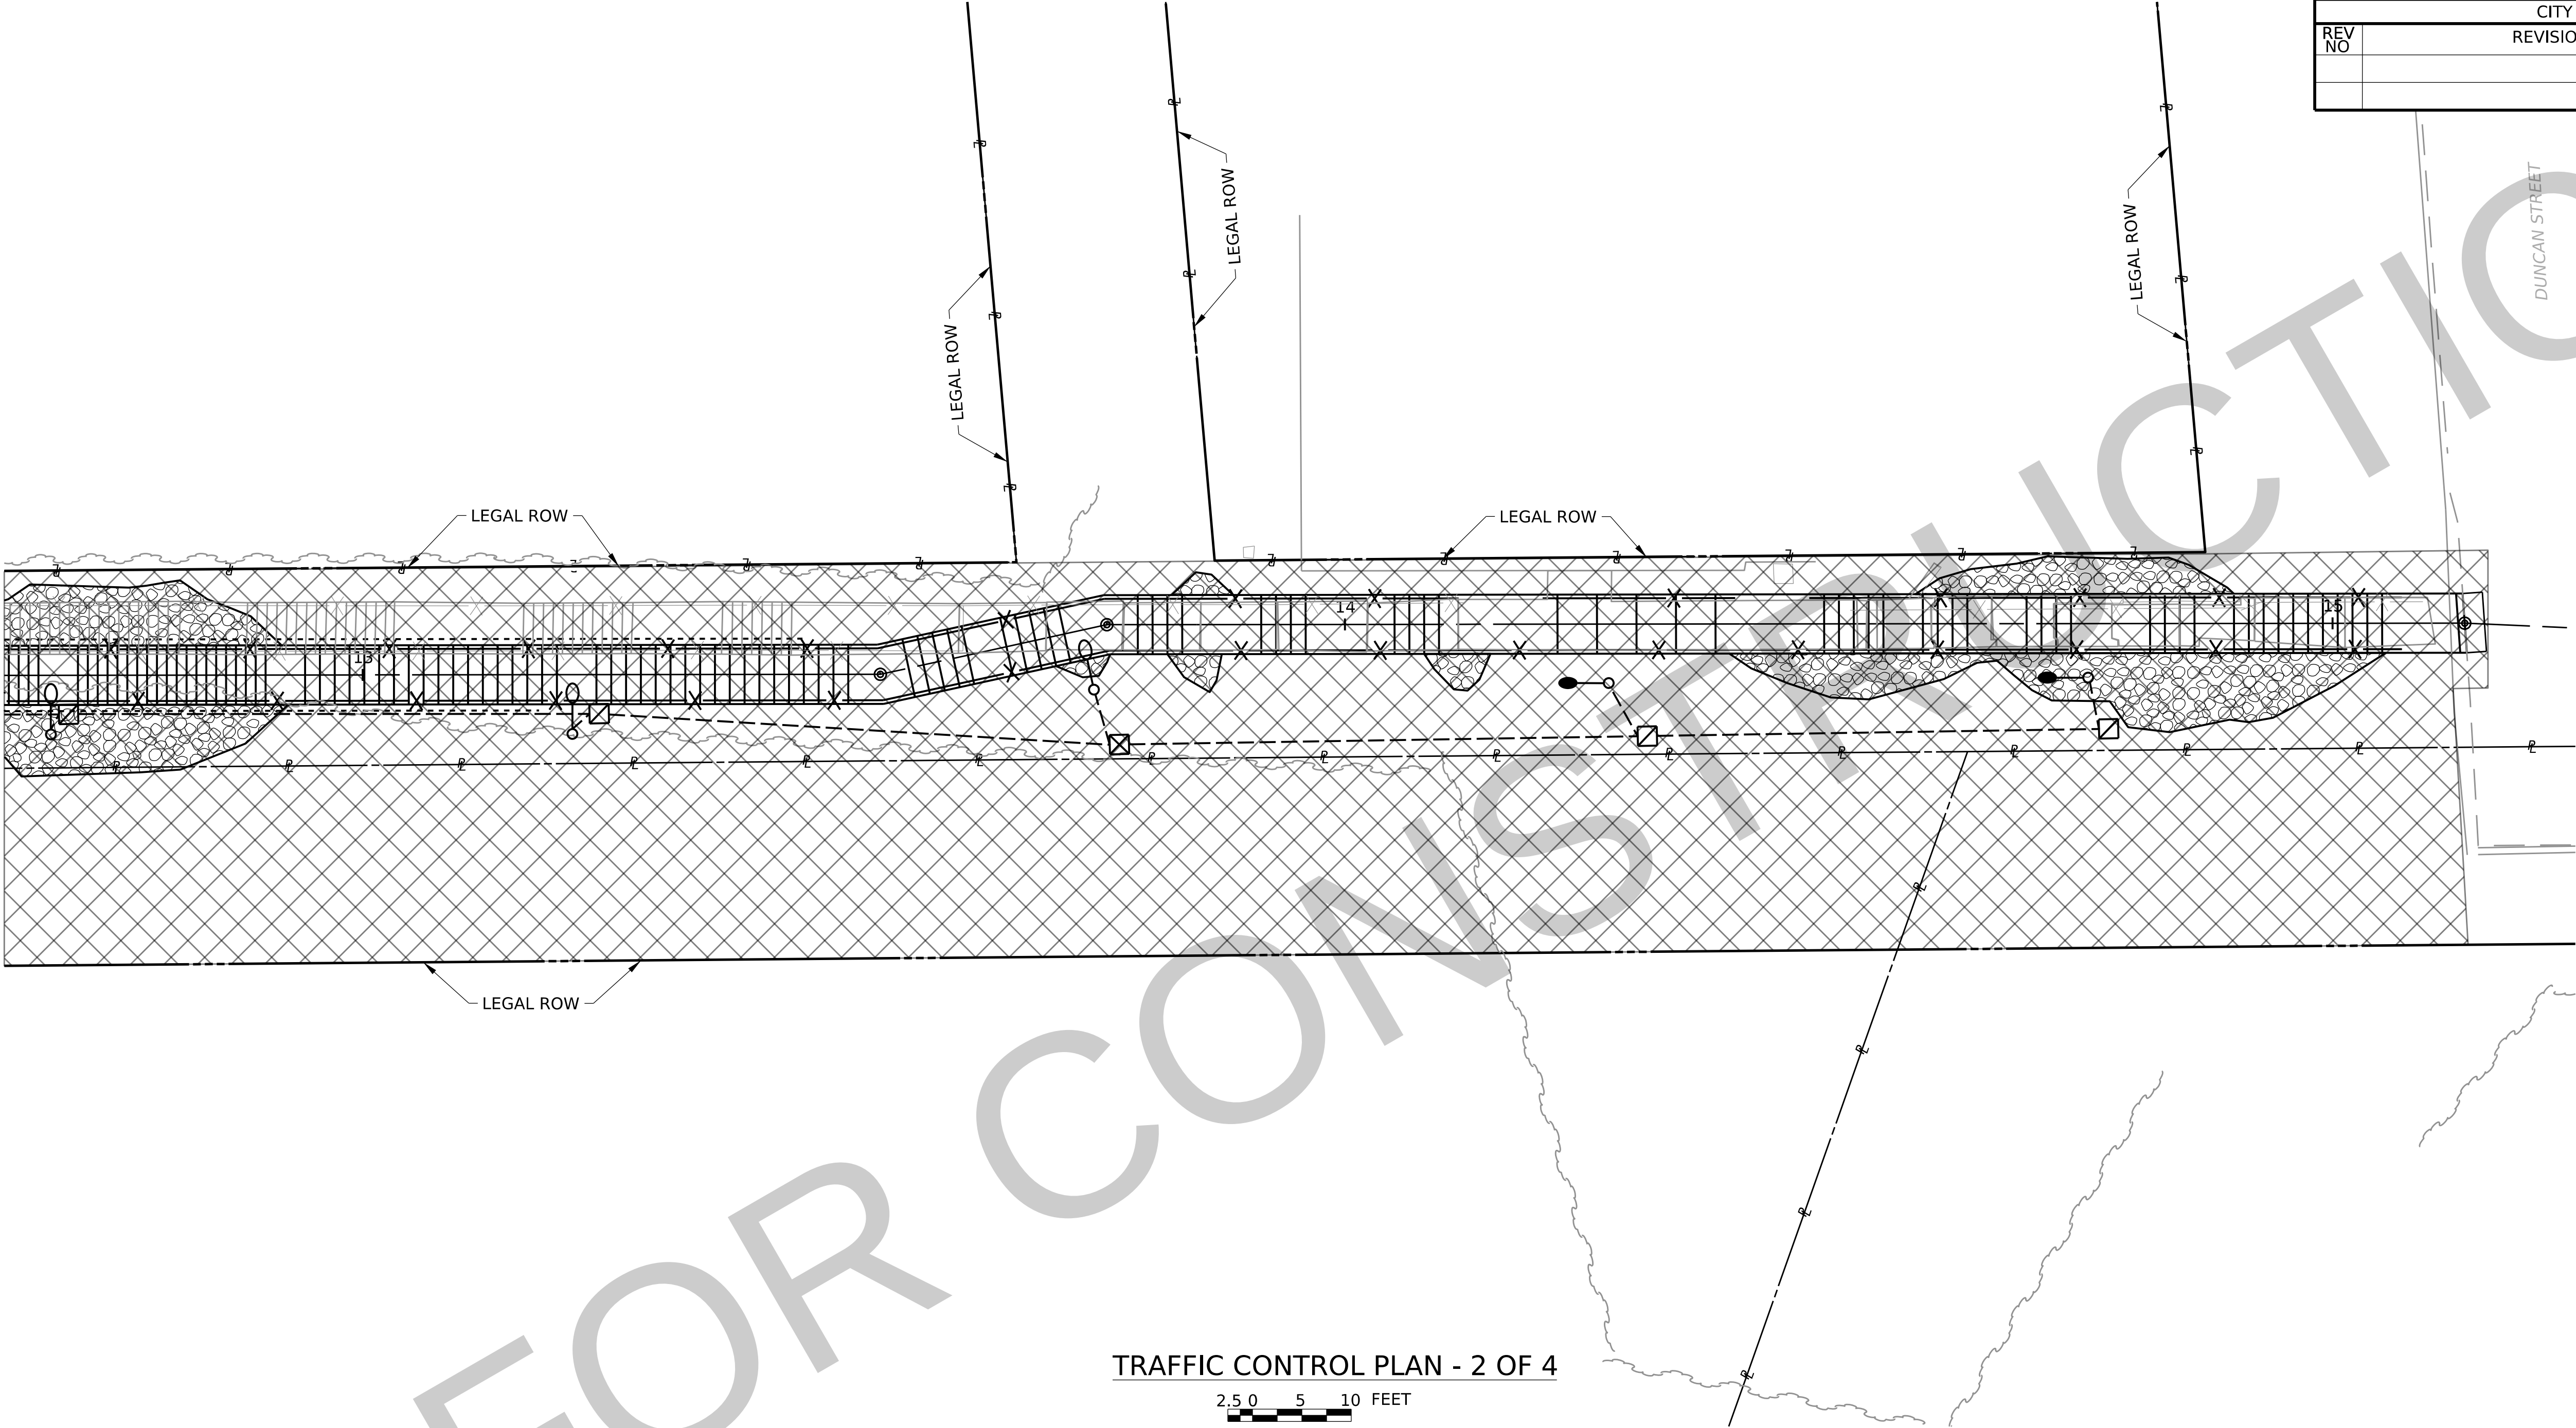


LEGEND

- WORK ZONE
- TRAVEL DIRECTION
- TYPE III BARRICADE
- PROPOSED LIGHTING
- AASHTO NO. 1 COARSE AGGREGATE
- EXISTING GUIDERAIL
- EXISTING FENCE / HAND RAILING
- PROPERTY LINE
- JOINT PROPERTY LINE
- RIGHT-OF-WAY
- PROPOSED HAND RAILING

TRAFFIC CONTROL PLAN - 2 OF 4

2 5 10 FEET

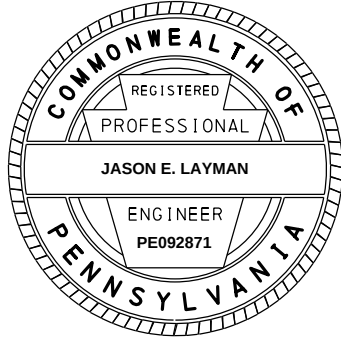



CITY OF PITTSBURGH
DEPARTMENT OF MOBILITY
AND INFRASTRUCTURE

PITTSBURGH CITY STEPS RECONSTRUCTION
56TH STREET
TRAFFIC CONTROL PLAN 3 OF 5

DRAWN BY	JDK
CHECKED BY	JMM

SCALE: AS NOTED
DATE: 08/24/2026
ACCESSION NO. _____
CASE NO. _____

DISTRICT	COUNTY	ROUTE	SECTION	SHEET
11-0	ALLEGHENY	-	-	48 OF 73
CITY OF PITTSBURGH				
REV NO	REVISIONS		DATE	BY

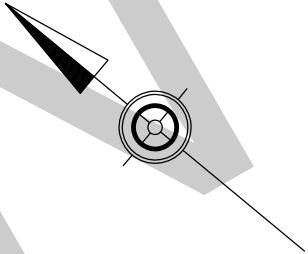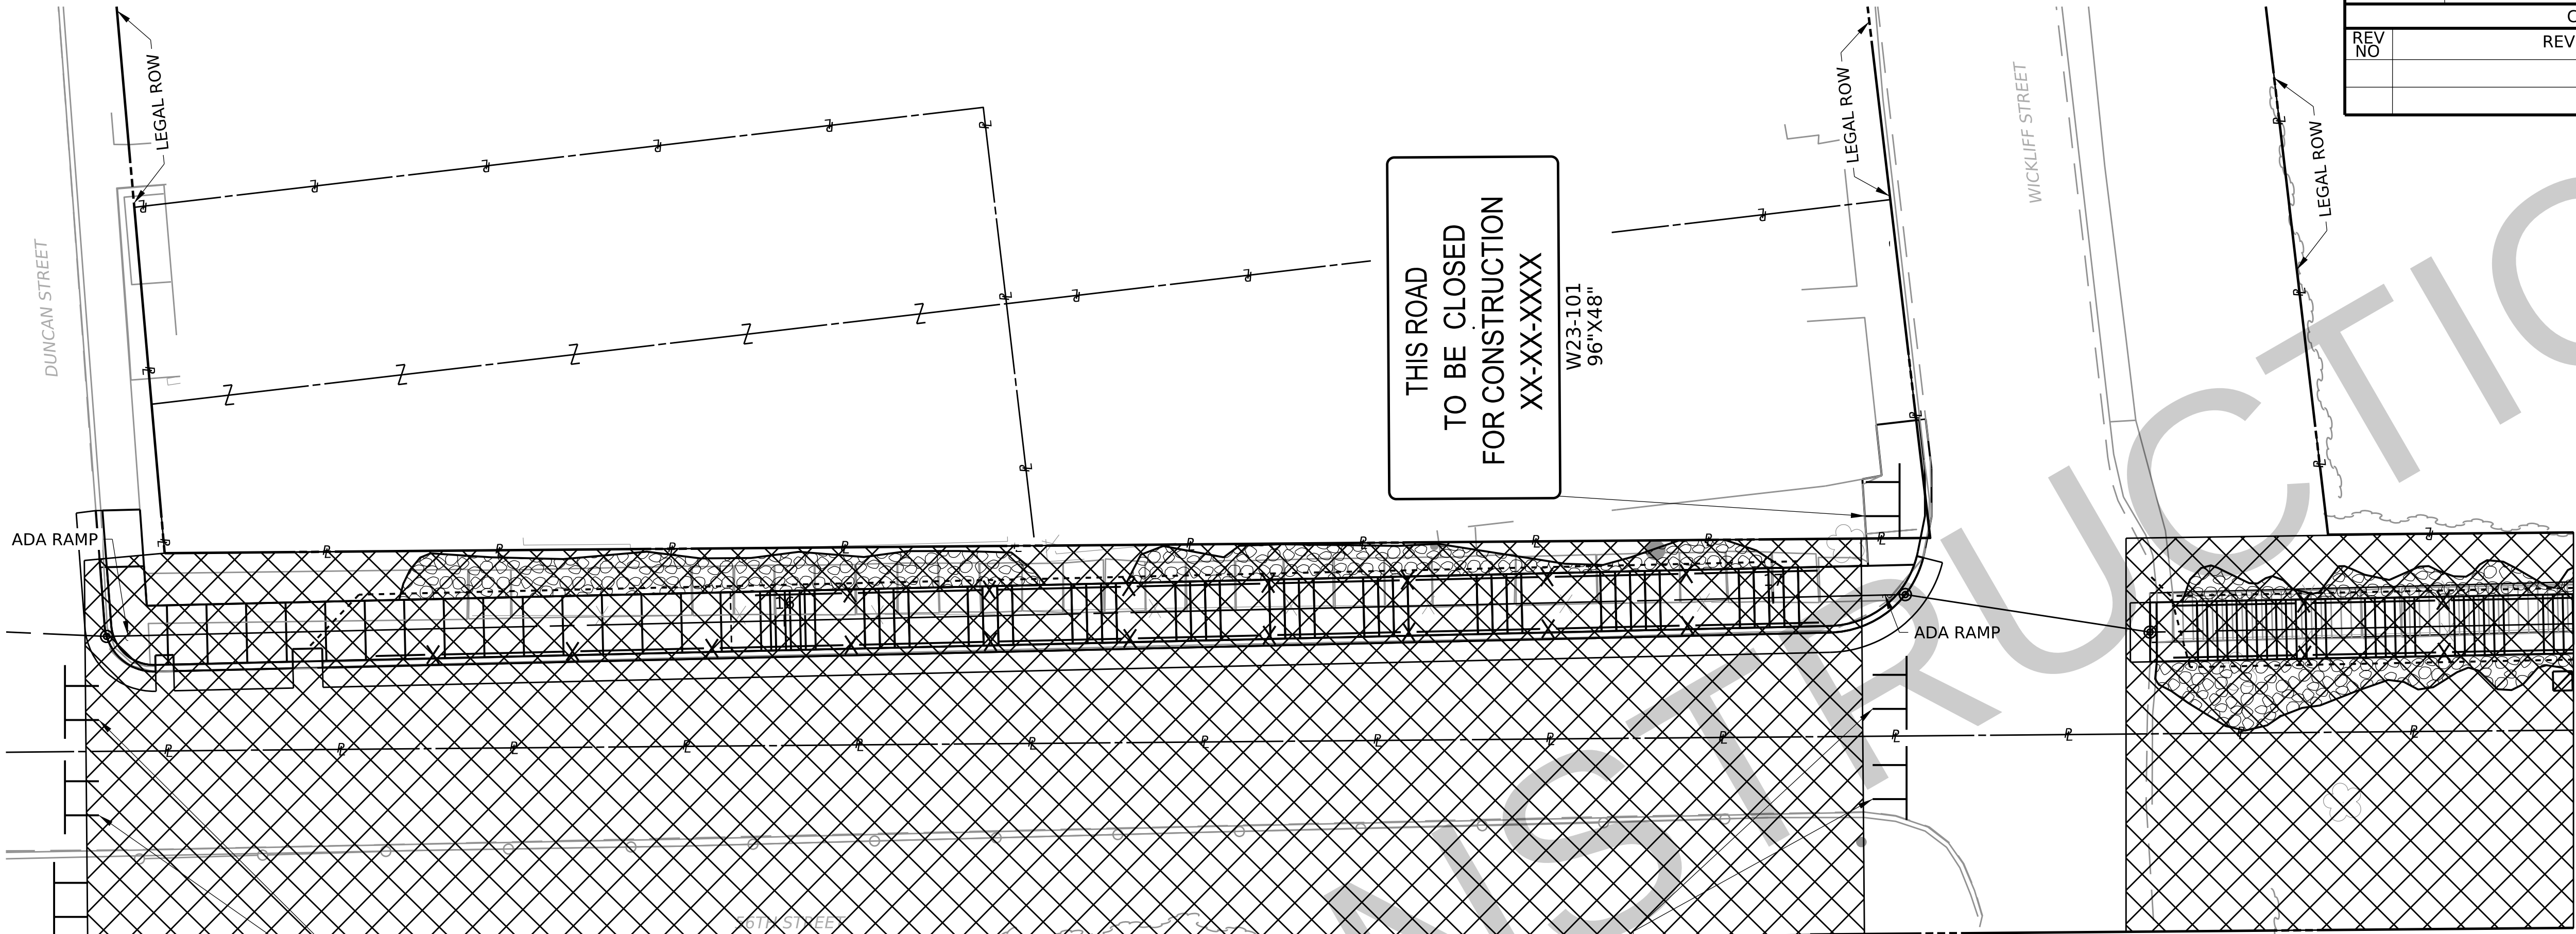

THIS ROAD
TO BE CLOSED
FOR CONSTRUCTION
XX-XX-XXXX
W23-101
96\"X48\"

ROAD
CLOSED
R11-2
48\"X30\"

ROAD
CLOSED
R11-2
48\"X30\"


TRAFFIC CONTROL PLAN - 3 OF 4



LEGEND

- WORK ZONE
- TRAVEL DIRECTION
- TYPE III BARRICADE
- PROPOSED LIGHTING
- AASHTO NO. 1 COARSE AGGREGATE
- EXISTING GUIDERAIL
- EXISTING FENCE / HAND RAILING
- PROPERTY LINE
- JOINT PROPERTY LINE
- RIGHT-OF-WAY
- PROPOSED HAND RAILING

DRAWN BY	JDK
CHECKED BY	JMM

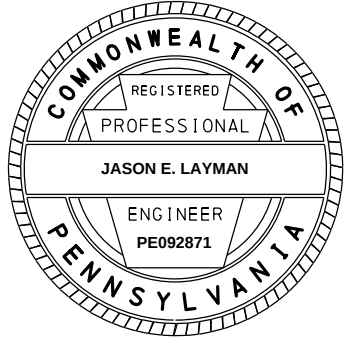

CITY OF PITTSBURGH
DEPARTMENT OF MOBILITY
AND INFRASTRUCTURE

PITTSBURGH CITY STEPS RECONSTRUCTION
56TH STREET
TRAFFIC CONTROL PLAN 4 OF 5

SCALE: AS NOTED	ACCESSION NO. _____
DATE: 08/24/2026	CASE NO. _____


DISTRICT	COUNTY	ROUTE	SECTION	SHEET
11-0	ALLEGHENY	-	-	49 OF 73
CITY OF PITTSBURGH				
REV NO	REVISIONS		DATE	BY
				APPD



LEGEND

- WORK ZONE
- TRAVEL DIRECTION
- TYPE III BARRICADE
- PROPOSED LIGHTING
- AASHTO NO. 1 COARSE AGGREGATE
- EXISTING GUIDERAIL
- EXISTING FENCE / HAND RAILING
- PROPERTY LINE
- JOINT PROPERTY LINE
- RIGHT-OF-WAY
- PROPOSED HAND RAILING

DRAWN BY	JDK
CHECKED BY	JMM

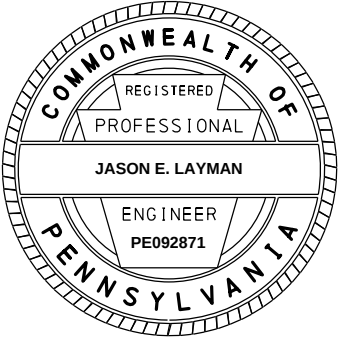

CITY OF PITTSBURGH
DEPARTMENT OF MOBILITY
AND INFRASTRUCTURE

PITTSBURGH CITY STEPS RECONSTRUCTION
56TH STREET
TRAFFIC CONTROL PLAN 5 OF 5

SCALE: AS NOTED
DATE: 08/24/2026

ACCESSION NO. _____
CASE NO. _____