


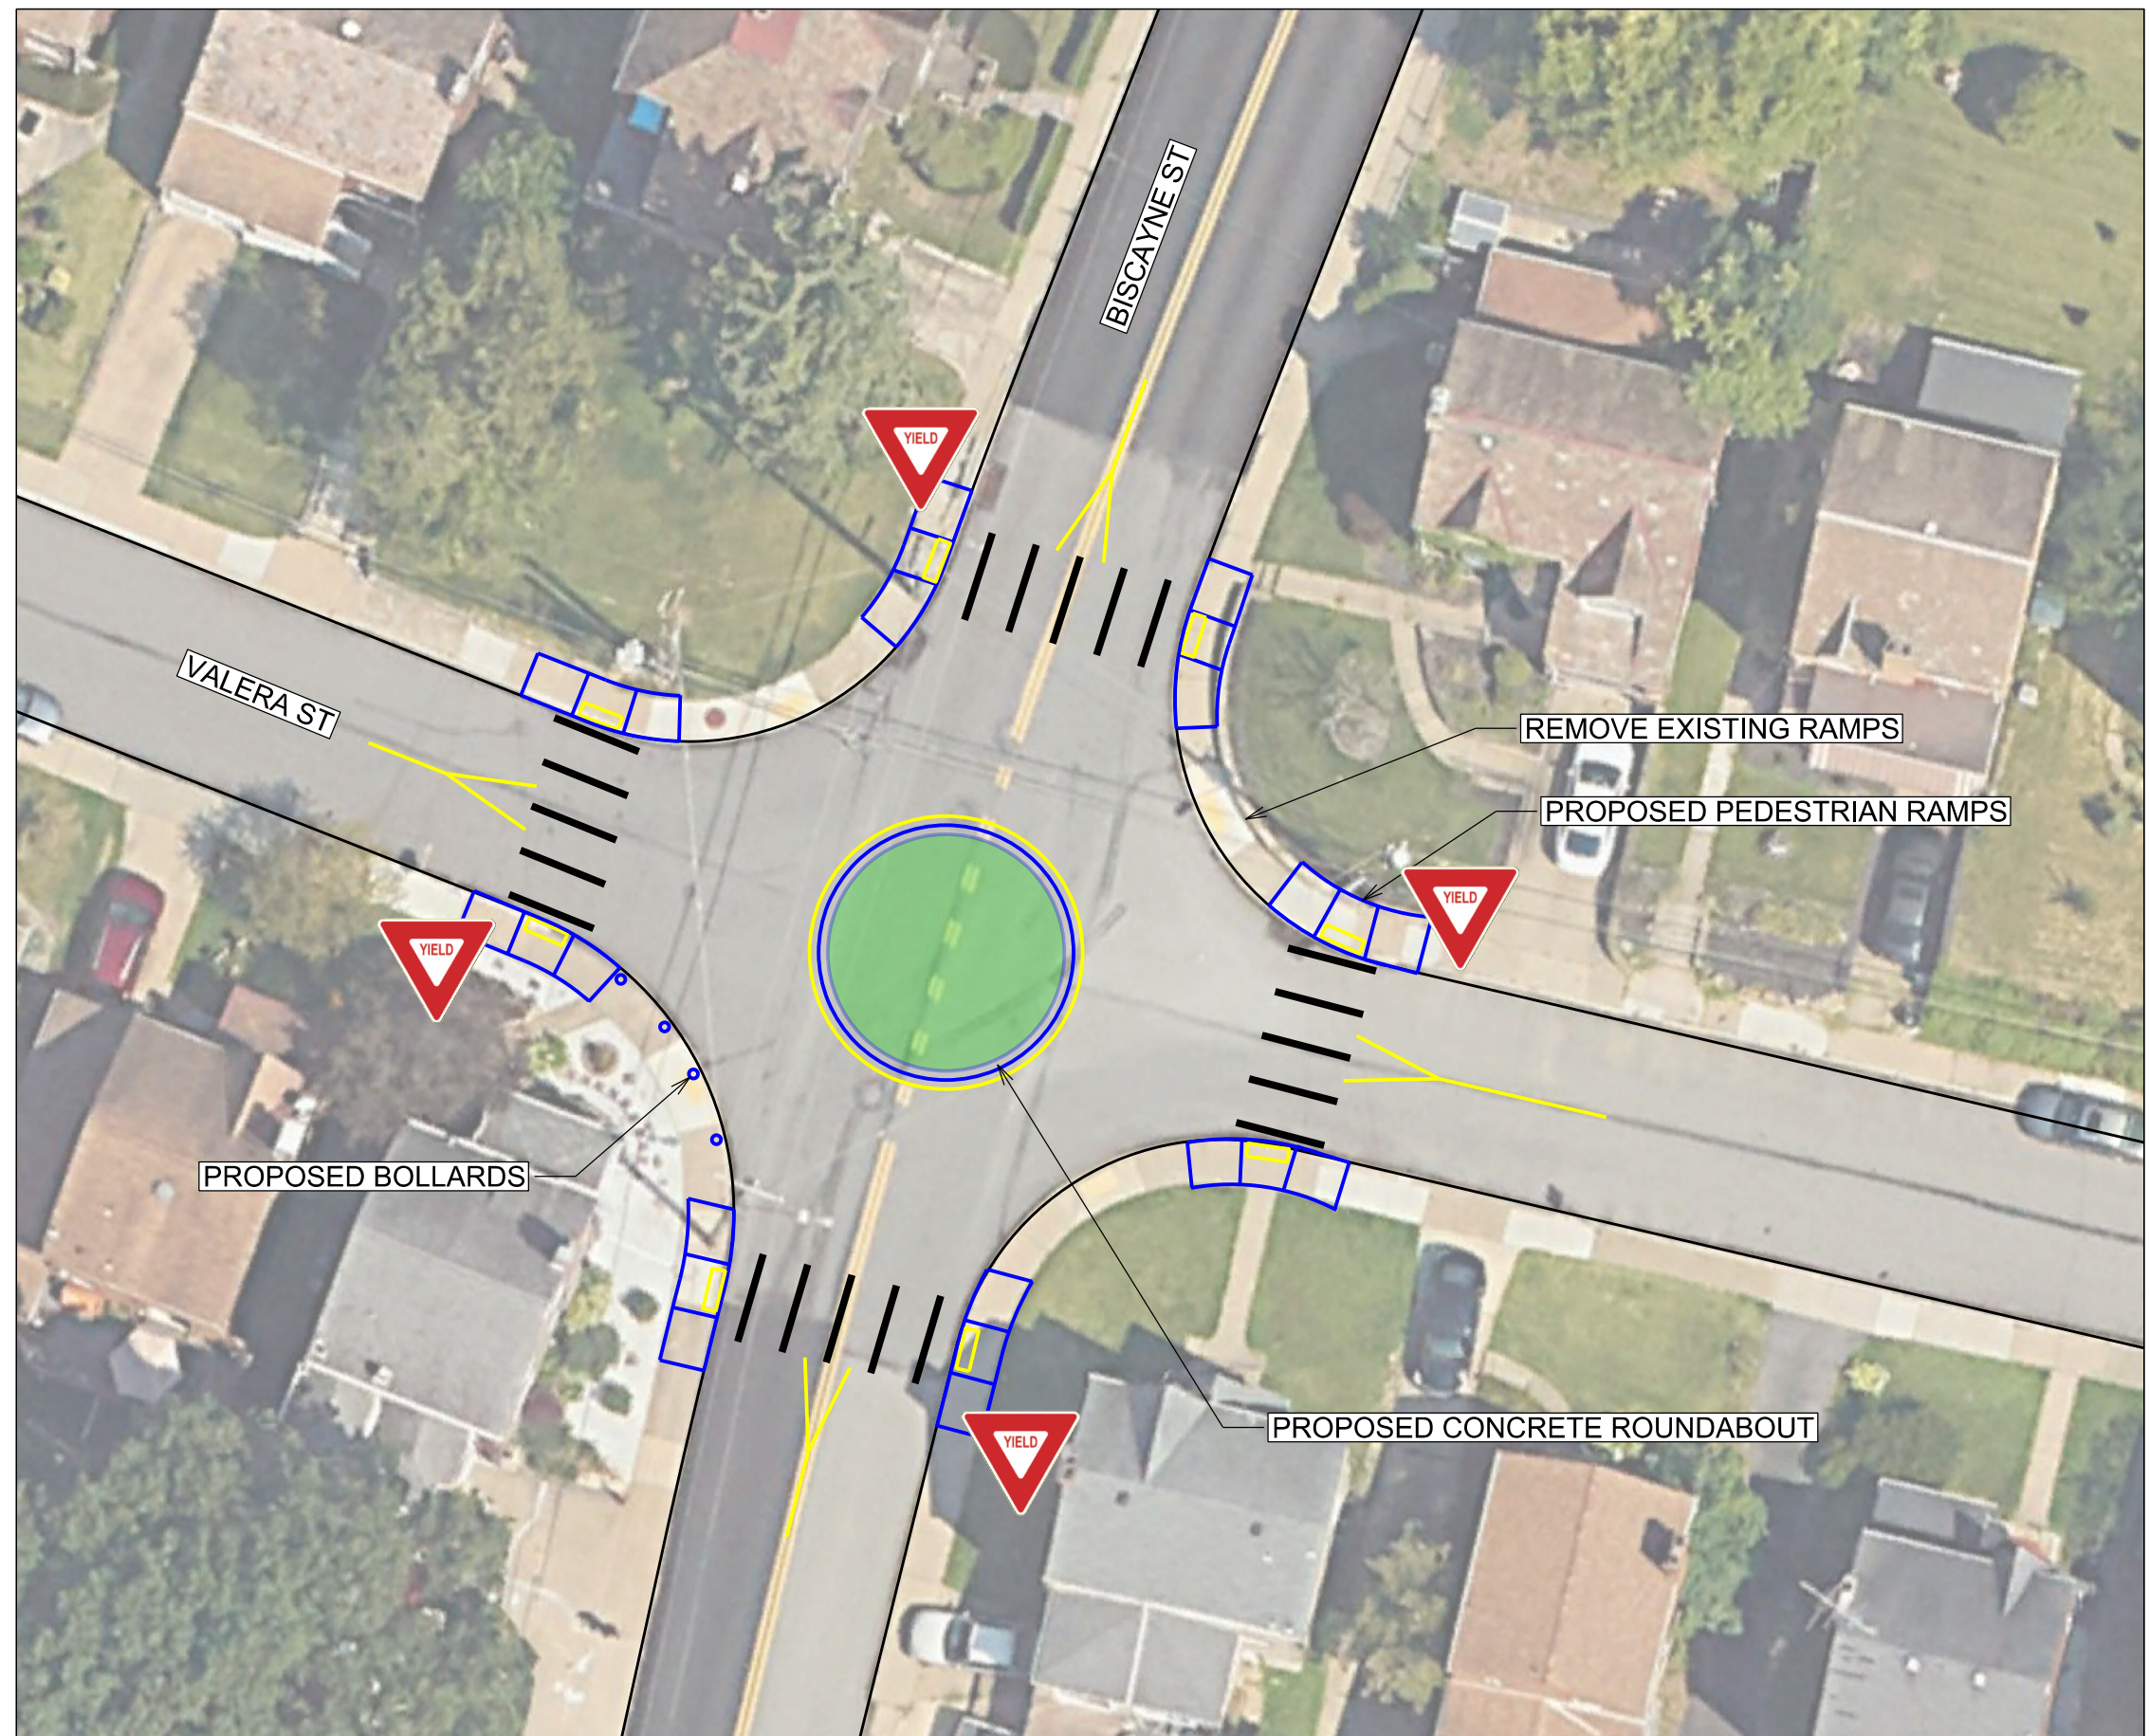

10 0 10 20 FEET

PLANNING PURPOSES, NOT
FOR CONSTRUCTION