


DISTRICT	COUNTY	ROUTE	SECTION	SHEET
11-0	ALLEGHENY	-	-	9 OF 37
CITY OF PITTSBURGH				
REV NO	REVISIONS		DATE	BY APPD

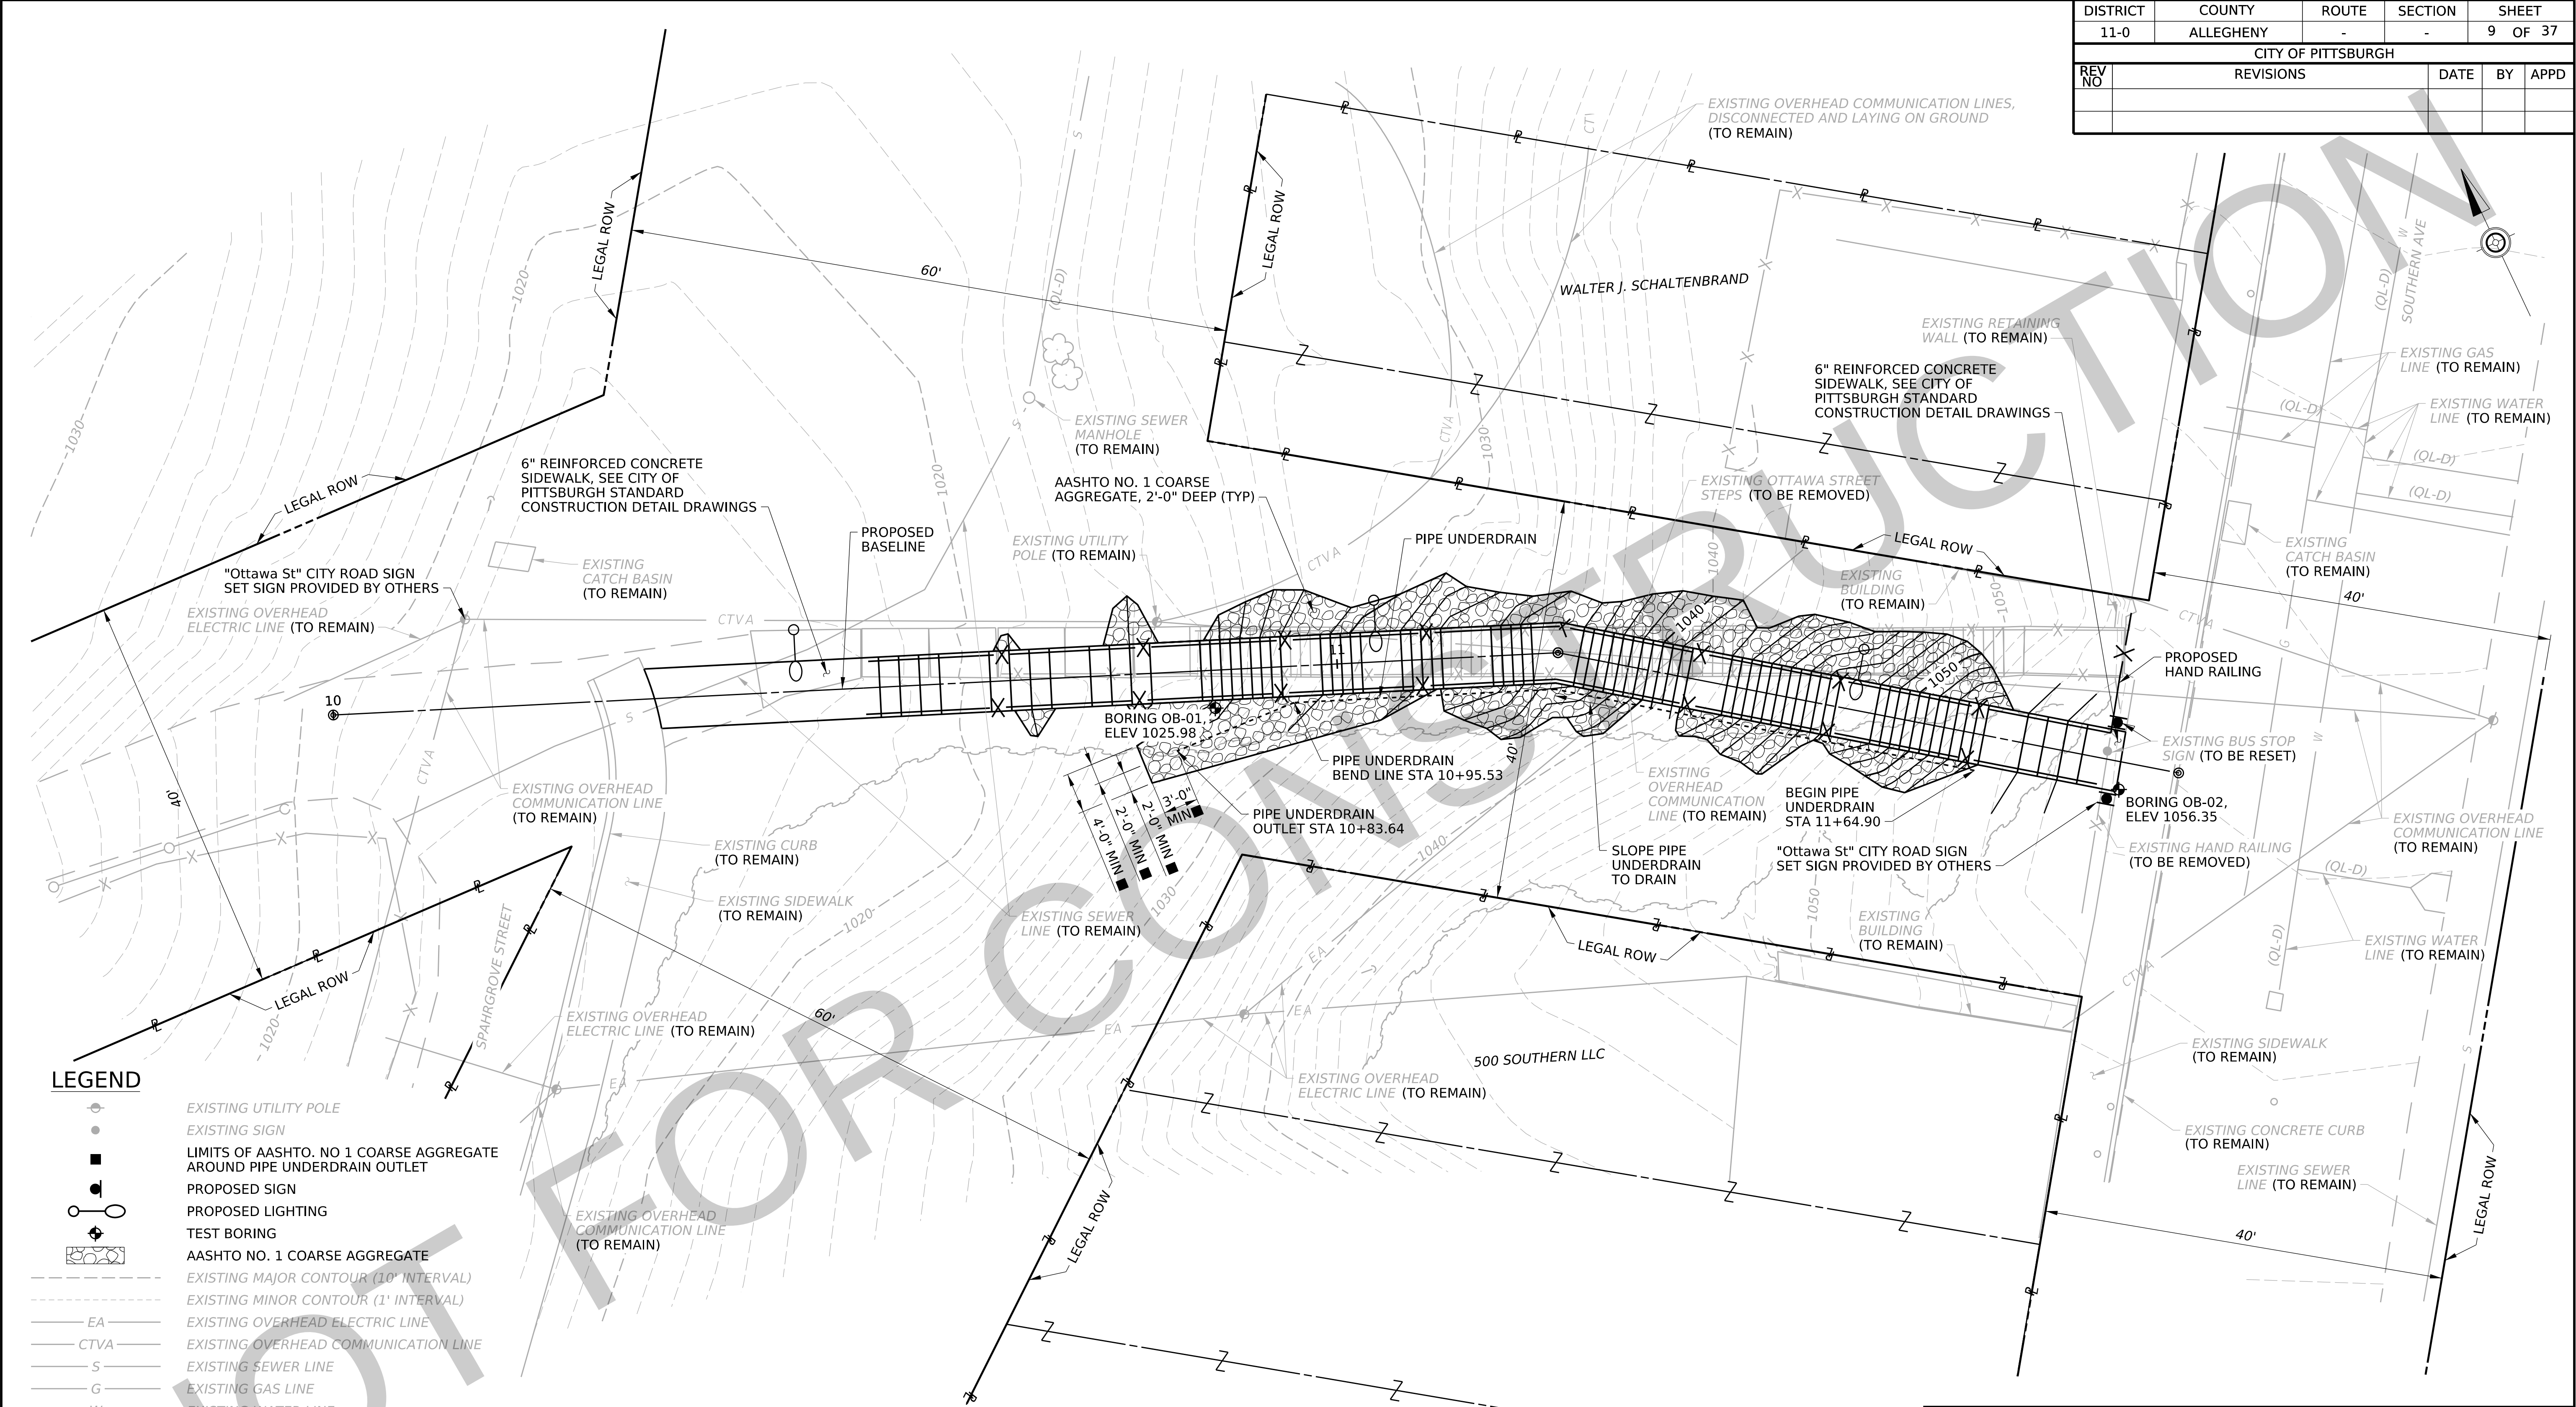

LEGEND

	EXISTING UTILITY POLE
	EXISTING SIGN
	LIMITS OF AASHTO NO. 1 COARSE AGGREGATE AROUND PIPE UNDERDRAIN OUTLET
	PROPOSED SIGN
	PROPOSED LIGHTING
	TEST BORING
	AASHTO NO. 1 COARSE AGGREGATE
	EXISTING MAJOR CONTOUR (10' INTERVAL)
	EXISTING MINOR CONTOUR (1' INTERVAL)
	EXISTING OVERHEAD ELECTRIC LINE
	EXISTING OVERHEAD COMMUNICATION LINE
	EXISTING SEWER LINE
	EXISTING GAS LINE
	EXISTING WATER LINE
	EXISTING GUIDERAIL
	EXISTING FENCE / HAND RAILING
	PROPOSED MAJOR CONTOUR (10' INTERVAL)
	PROPOSED MINOR CONTOUR (1' INTERVAL)
	PROPERTY LINE
	JOINT PROPERTY LINE
	RIGHT-OF-WAY
	PROPOSED HAND RAILING

SUMMARY OF PROPOSED
BASELINE COORDINATES

BASED ON PENNSYLVANIA STATE PLANE COORDINATE SYSTEM
SPC PA S NAD 83, COMBINED FACTOR: NONE

STATION	POINT	COORDINATES		BEARING
		NORTHING	EASTING	
10+00.00	POT	405374.5436	1338879.4215	S67°38'36"E
11+22.00	PI	405328.1382	1338992.2512	
11+84.90	POT	405290.9632	1339042.9864	S53°46'08"E


FOUR (4) PLACE COORDINATES ARE USED FOR COMPUTATIONAL PURPOSES ONLY AND DO NOT IMPLY A PRECISION BEYOND TWO (2) PLACES.

PROPOSED PLAN



NOTES:

- FOR STATIONS AND ELEVATIONS ALONG PROPOSED STRUCTURE, SEE "PROPOSED PROFILE" SHEETS.
- CONTRACTOR TO MINIMIZE REMOVAL OF TREES LARGER THAN 6" IN DIAMETER. CONTRACTOR TO COORDINATE WITH CITY FORESTRY DIVISION TO IDENTIFY AND REMOVE DEAD TREES WITHIN PROJECT LIMITS WHERE FALLING BRANCHES COULD IMPACT ANY INFRASTRUCTURE.

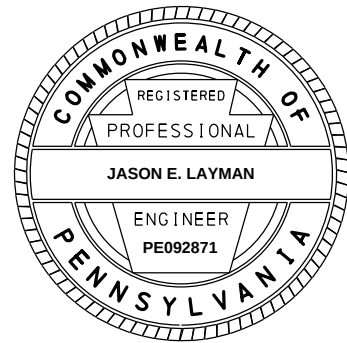

CITY OF PITTSBURGH
DEPARTMENT OF MOBILITY
AND INFRASTRUCTURE


PITTSBURGH CITY STEPS RECONSTRUCTION
OTTAWA STREET
PROPOSED PLAN

SCALE: AS NOTED
DATE: 08/24/2026


ACCESSION NO. _____
CASE NO. _____

DRAWN BY	JCM
CHECKED BY	JEL

DISTRICT	COUNTY	ROUTE	SECTION	SHEET		
11-0	ALLEGHENY	-	-	10 OF 37		
CITY OF PITTSBURGH						
REV NO	REVISIONS			DATE	BY	APPD

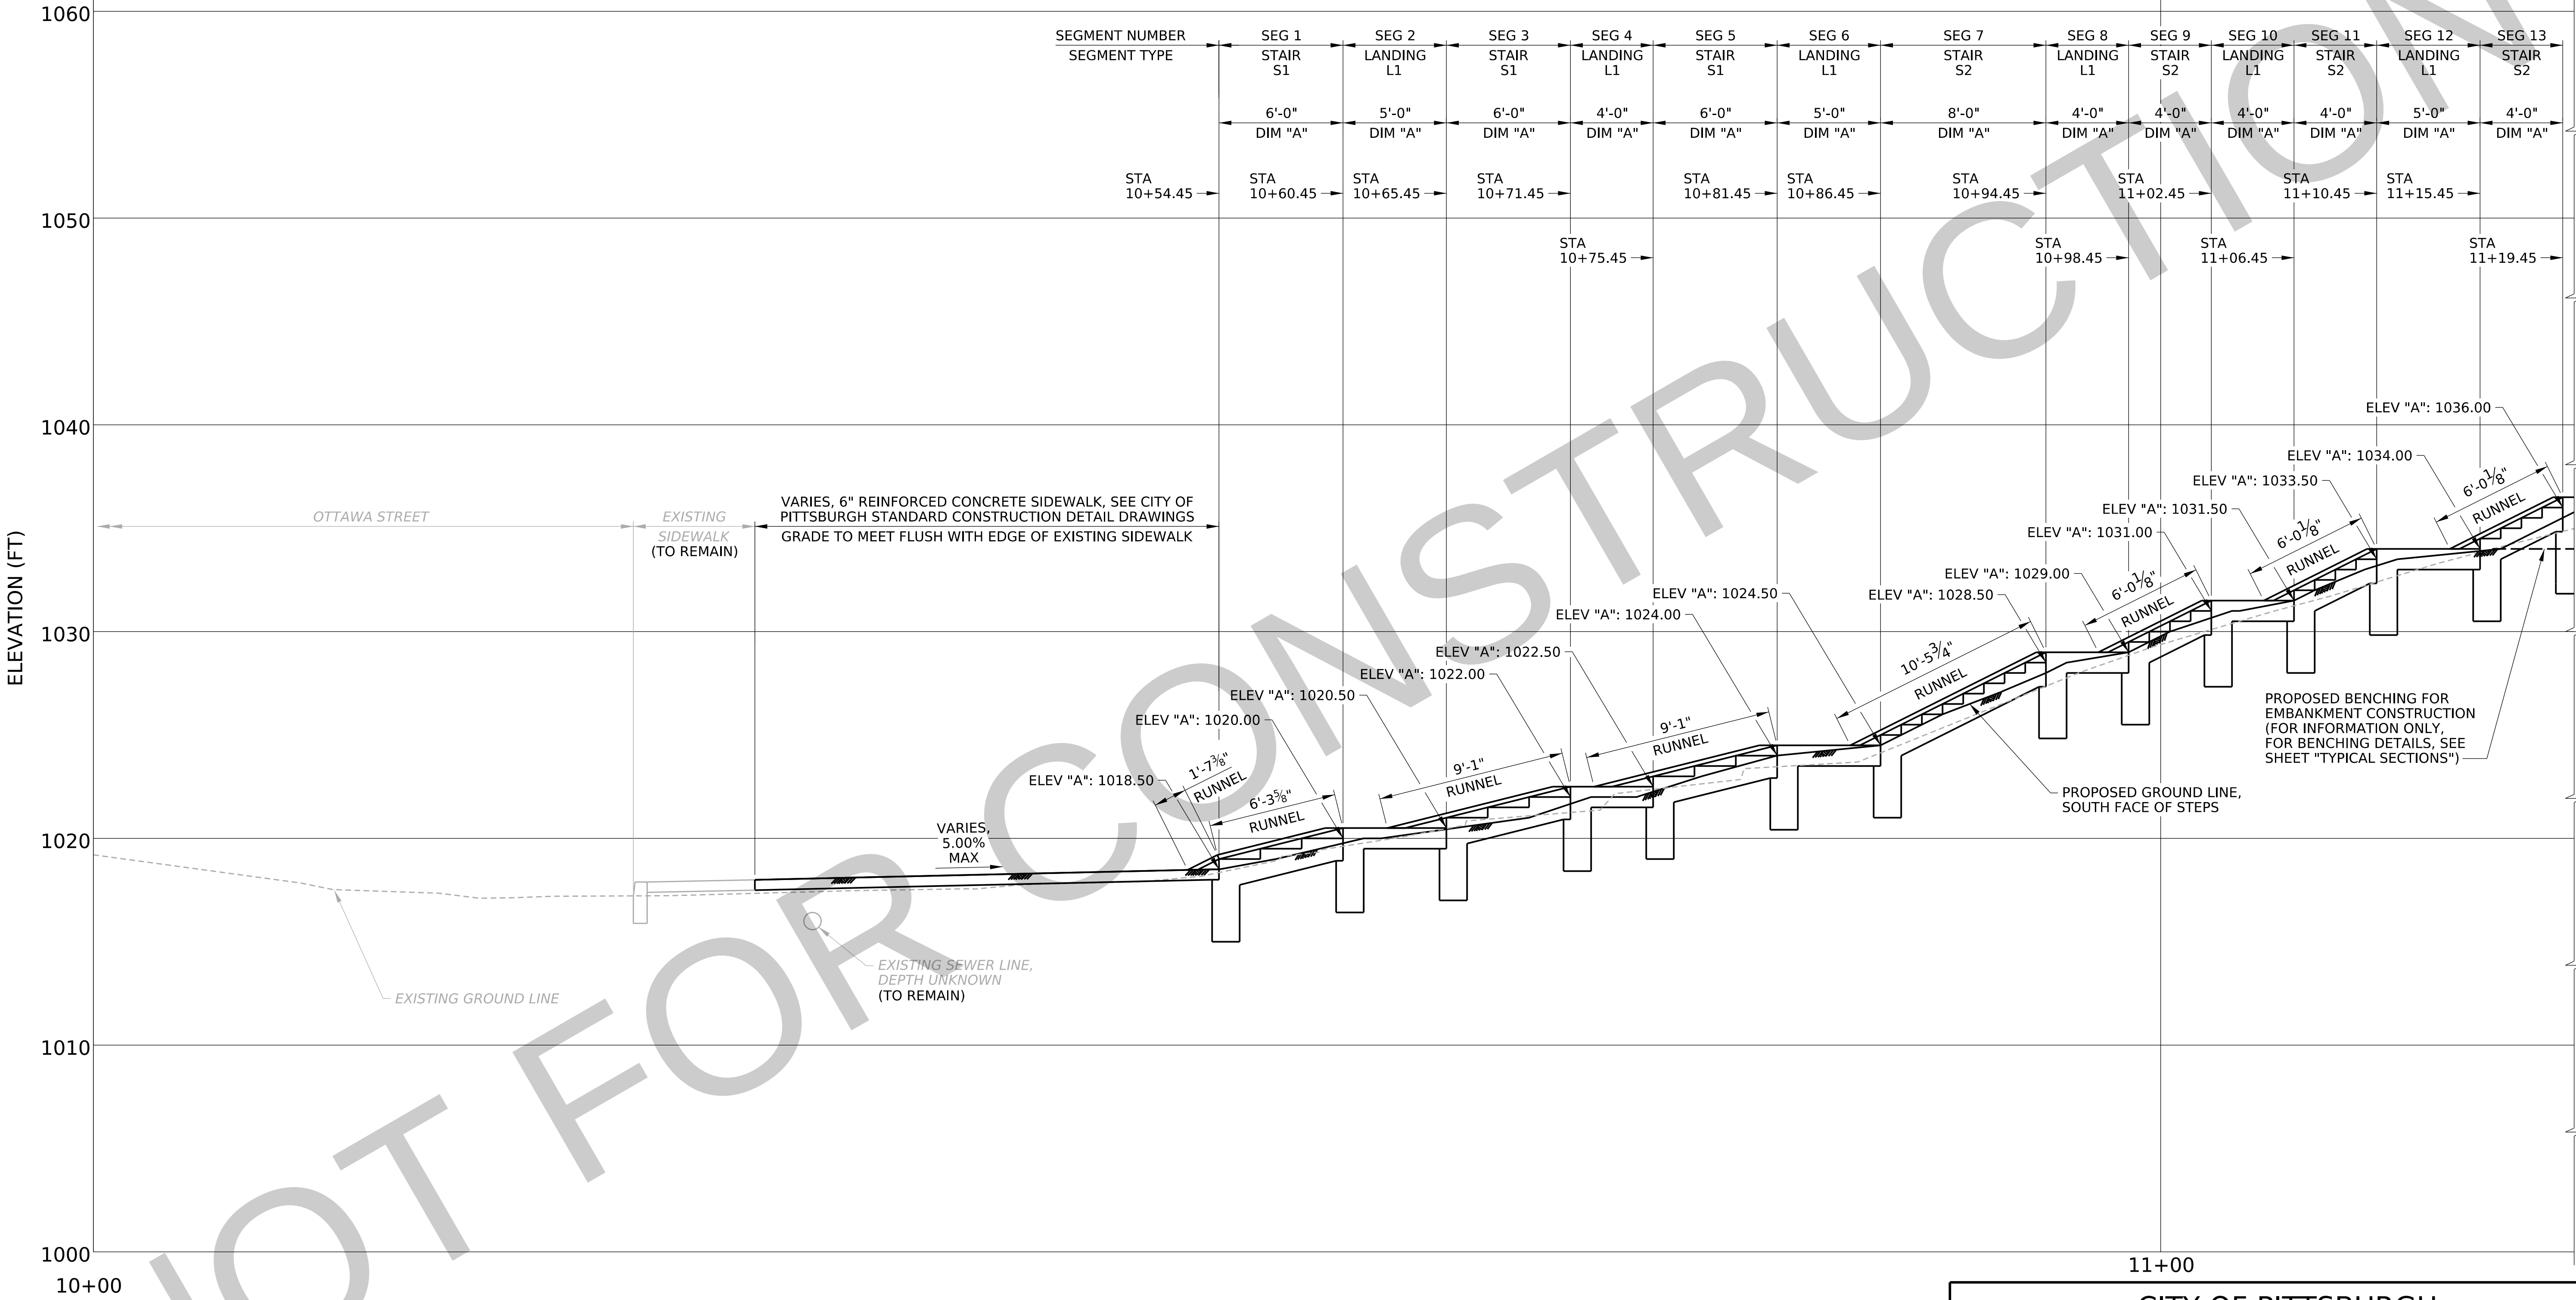

PROPOSED PROFILE - 1 OF 2

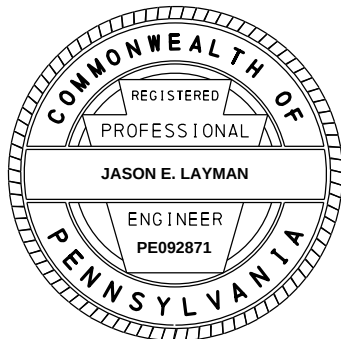

CITY OF PITTSBURGH
DEPARTMENT OF MOBILITY
AND INFRASTRUCTURE

PITTSBURGH CITY STEPS RECONSTRUCTION
OTTAWA STREET
PROPOSED PROFILE 1 OF 2

SCALE: AS NOTED
DATE: 08/24/2026


ACCESSION NO. _____
CASE NO. _____

NOTES:

1. DIMENSION "C" IS EQUAL TO 2'-6" FOR ALL SEGMENTS UNLESS OTHERWISE NOTED.

DRAWN BY	JCM
CHECKED BY	JEL

DISTRICT	COUNTY	ROUTE	SECTION	SHEET
11-0	ALLEGHENY	-	-	11 OF 37
CITY OF PITTSBURGH				
REV NO	REVISIONS		DATE	BY

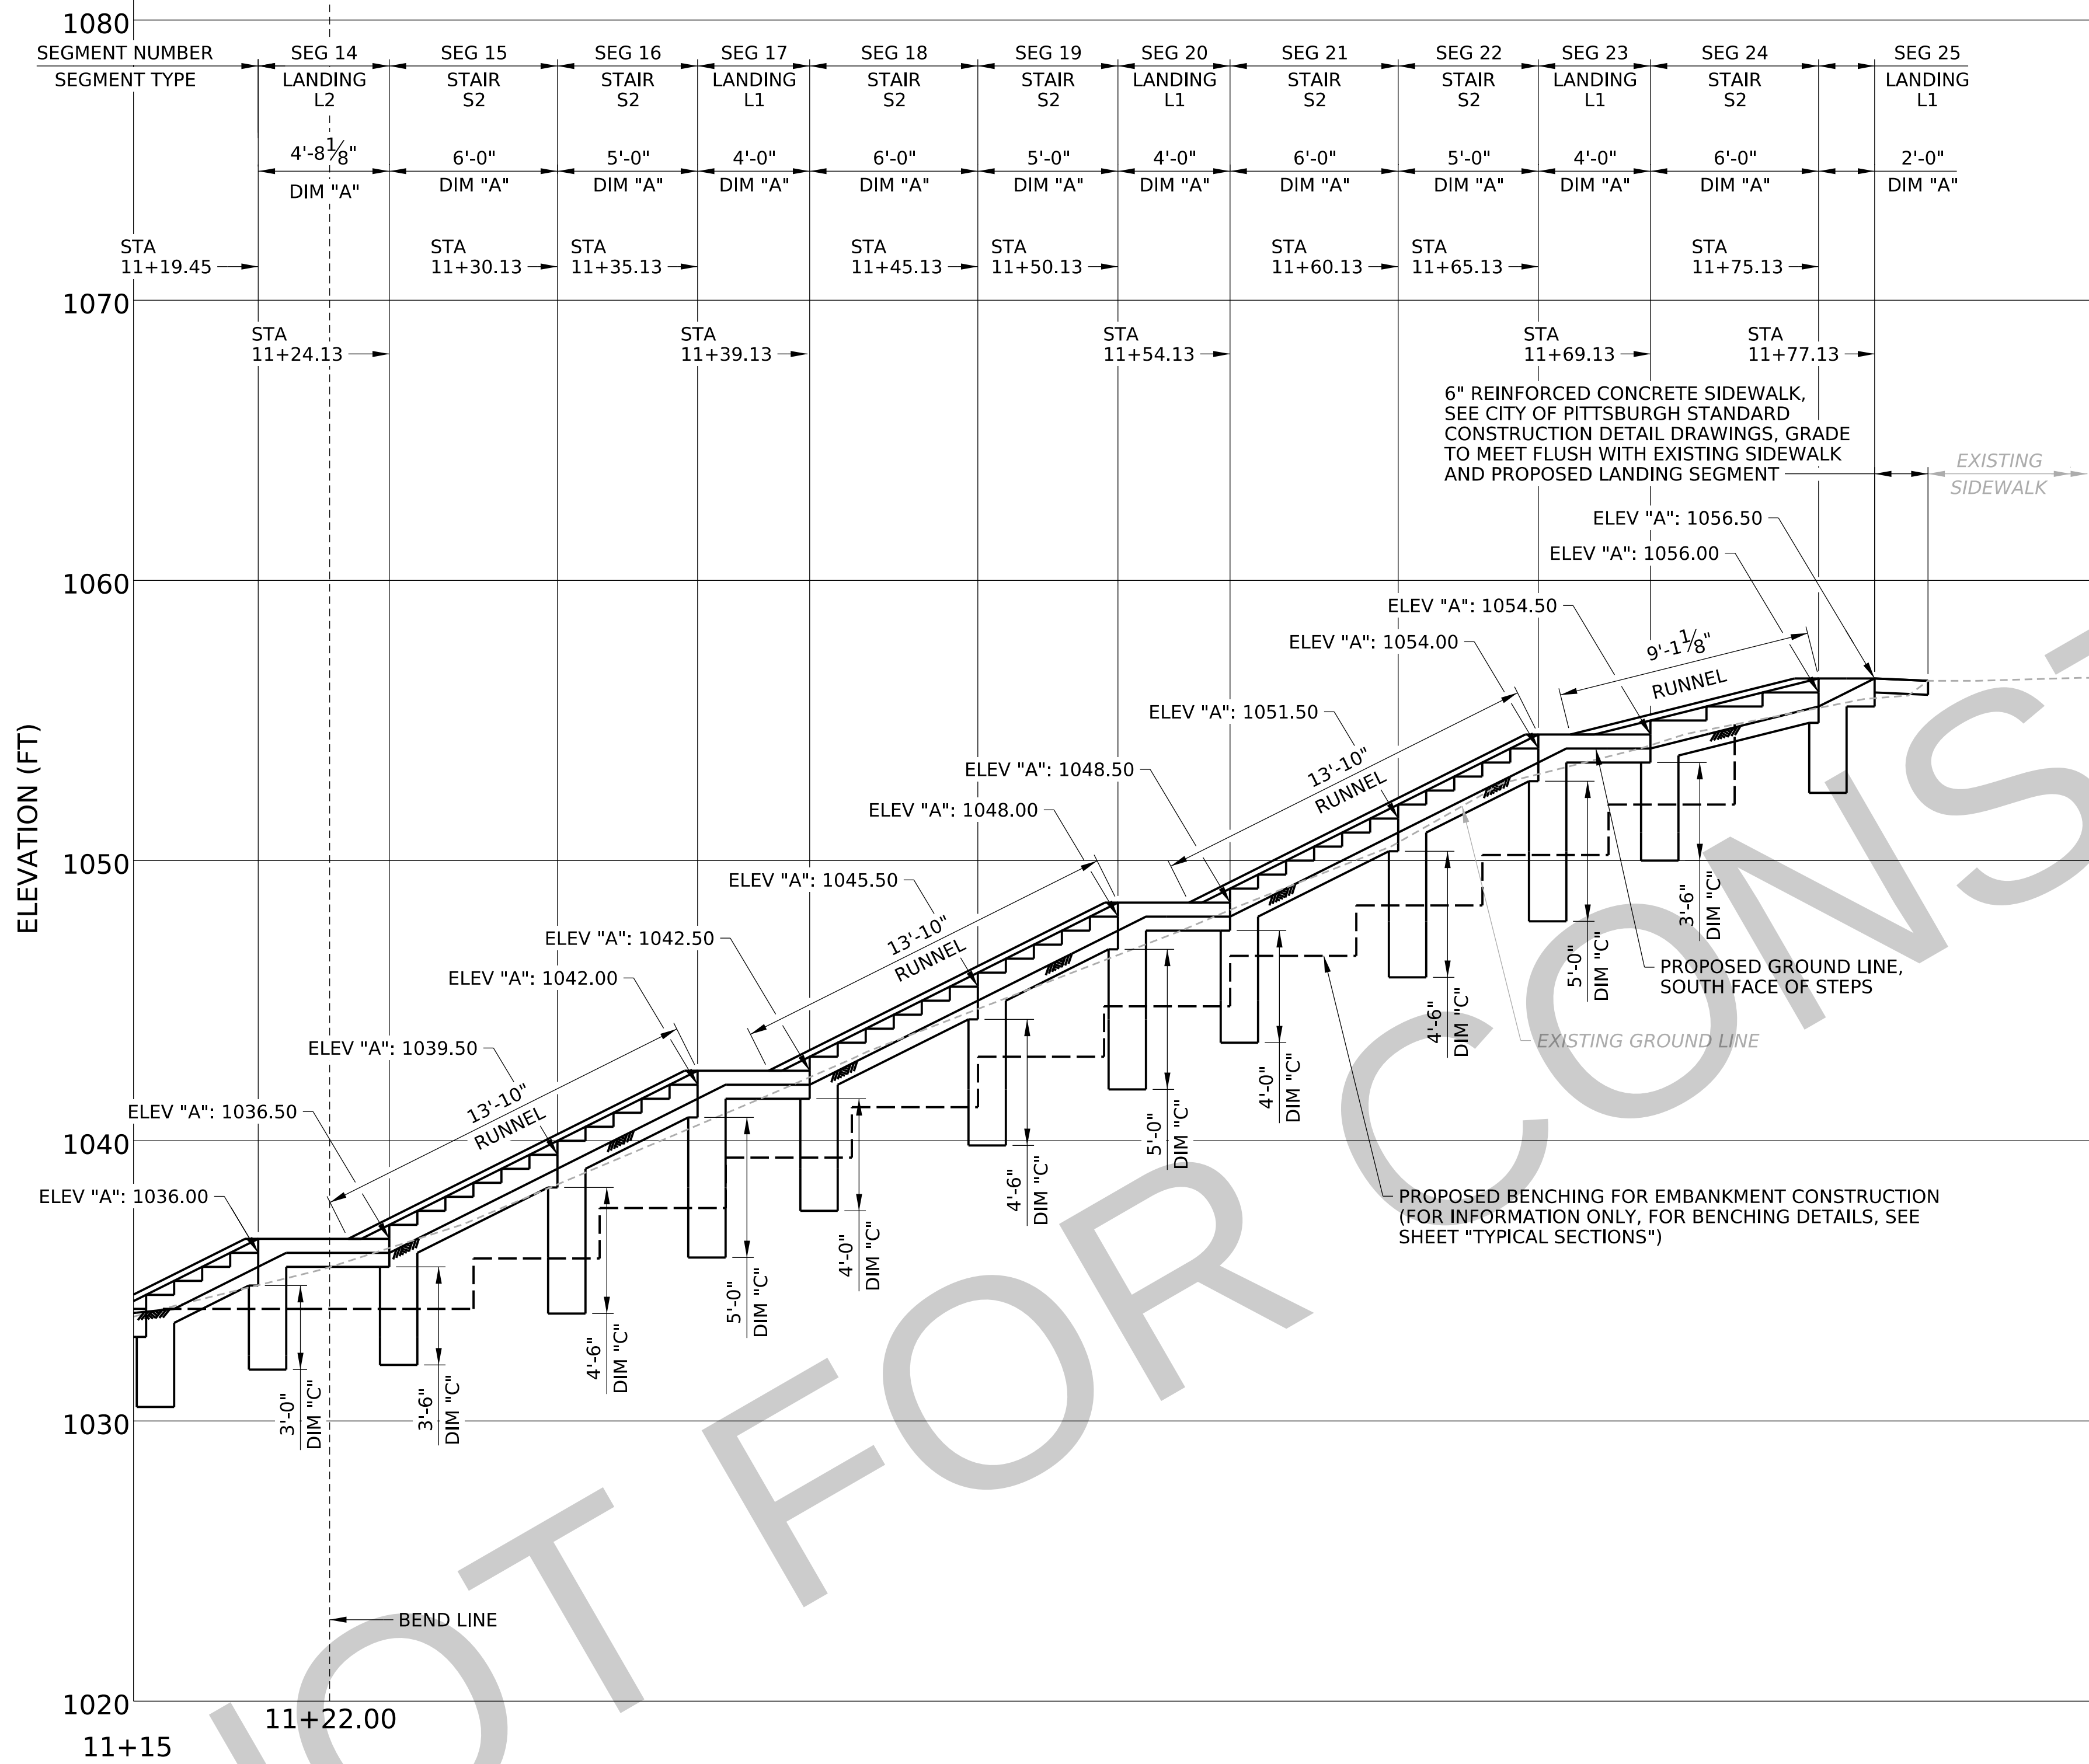


PROPOSED PROFILE - 2 OF 2



NOTES:

1. DIMENSION "C" IS EQUAL TO 2'-6" FOR ALL SEGMENTS UNLESS OTHERWISE NOTED.

DRAWN BY	JCM
CHECKED BY	JEL

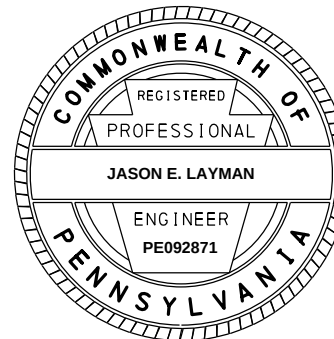

CITY OF PITTSBURGH
DEPARTMENT OF MOBILITY
AND INFRASTRUCTURE

PITTSBURGH CITY STEPS RECONSTRUCTION
OTTAWA STREET
PROPOSED PROFILE 2 OF 2

SCALE: AS NOTED
DATE: 08/24/2026

ACCESSION NO. _____
CASE NO. _____