


DISTRICT	COUNTY	ROUTE	SECTION	SHEET		
11-0	ALLEGHENY	-	-	10 OF 73		
CITY OF PITTSBURGH						
REV NO	REVISIONS			DATE	BY	APPD

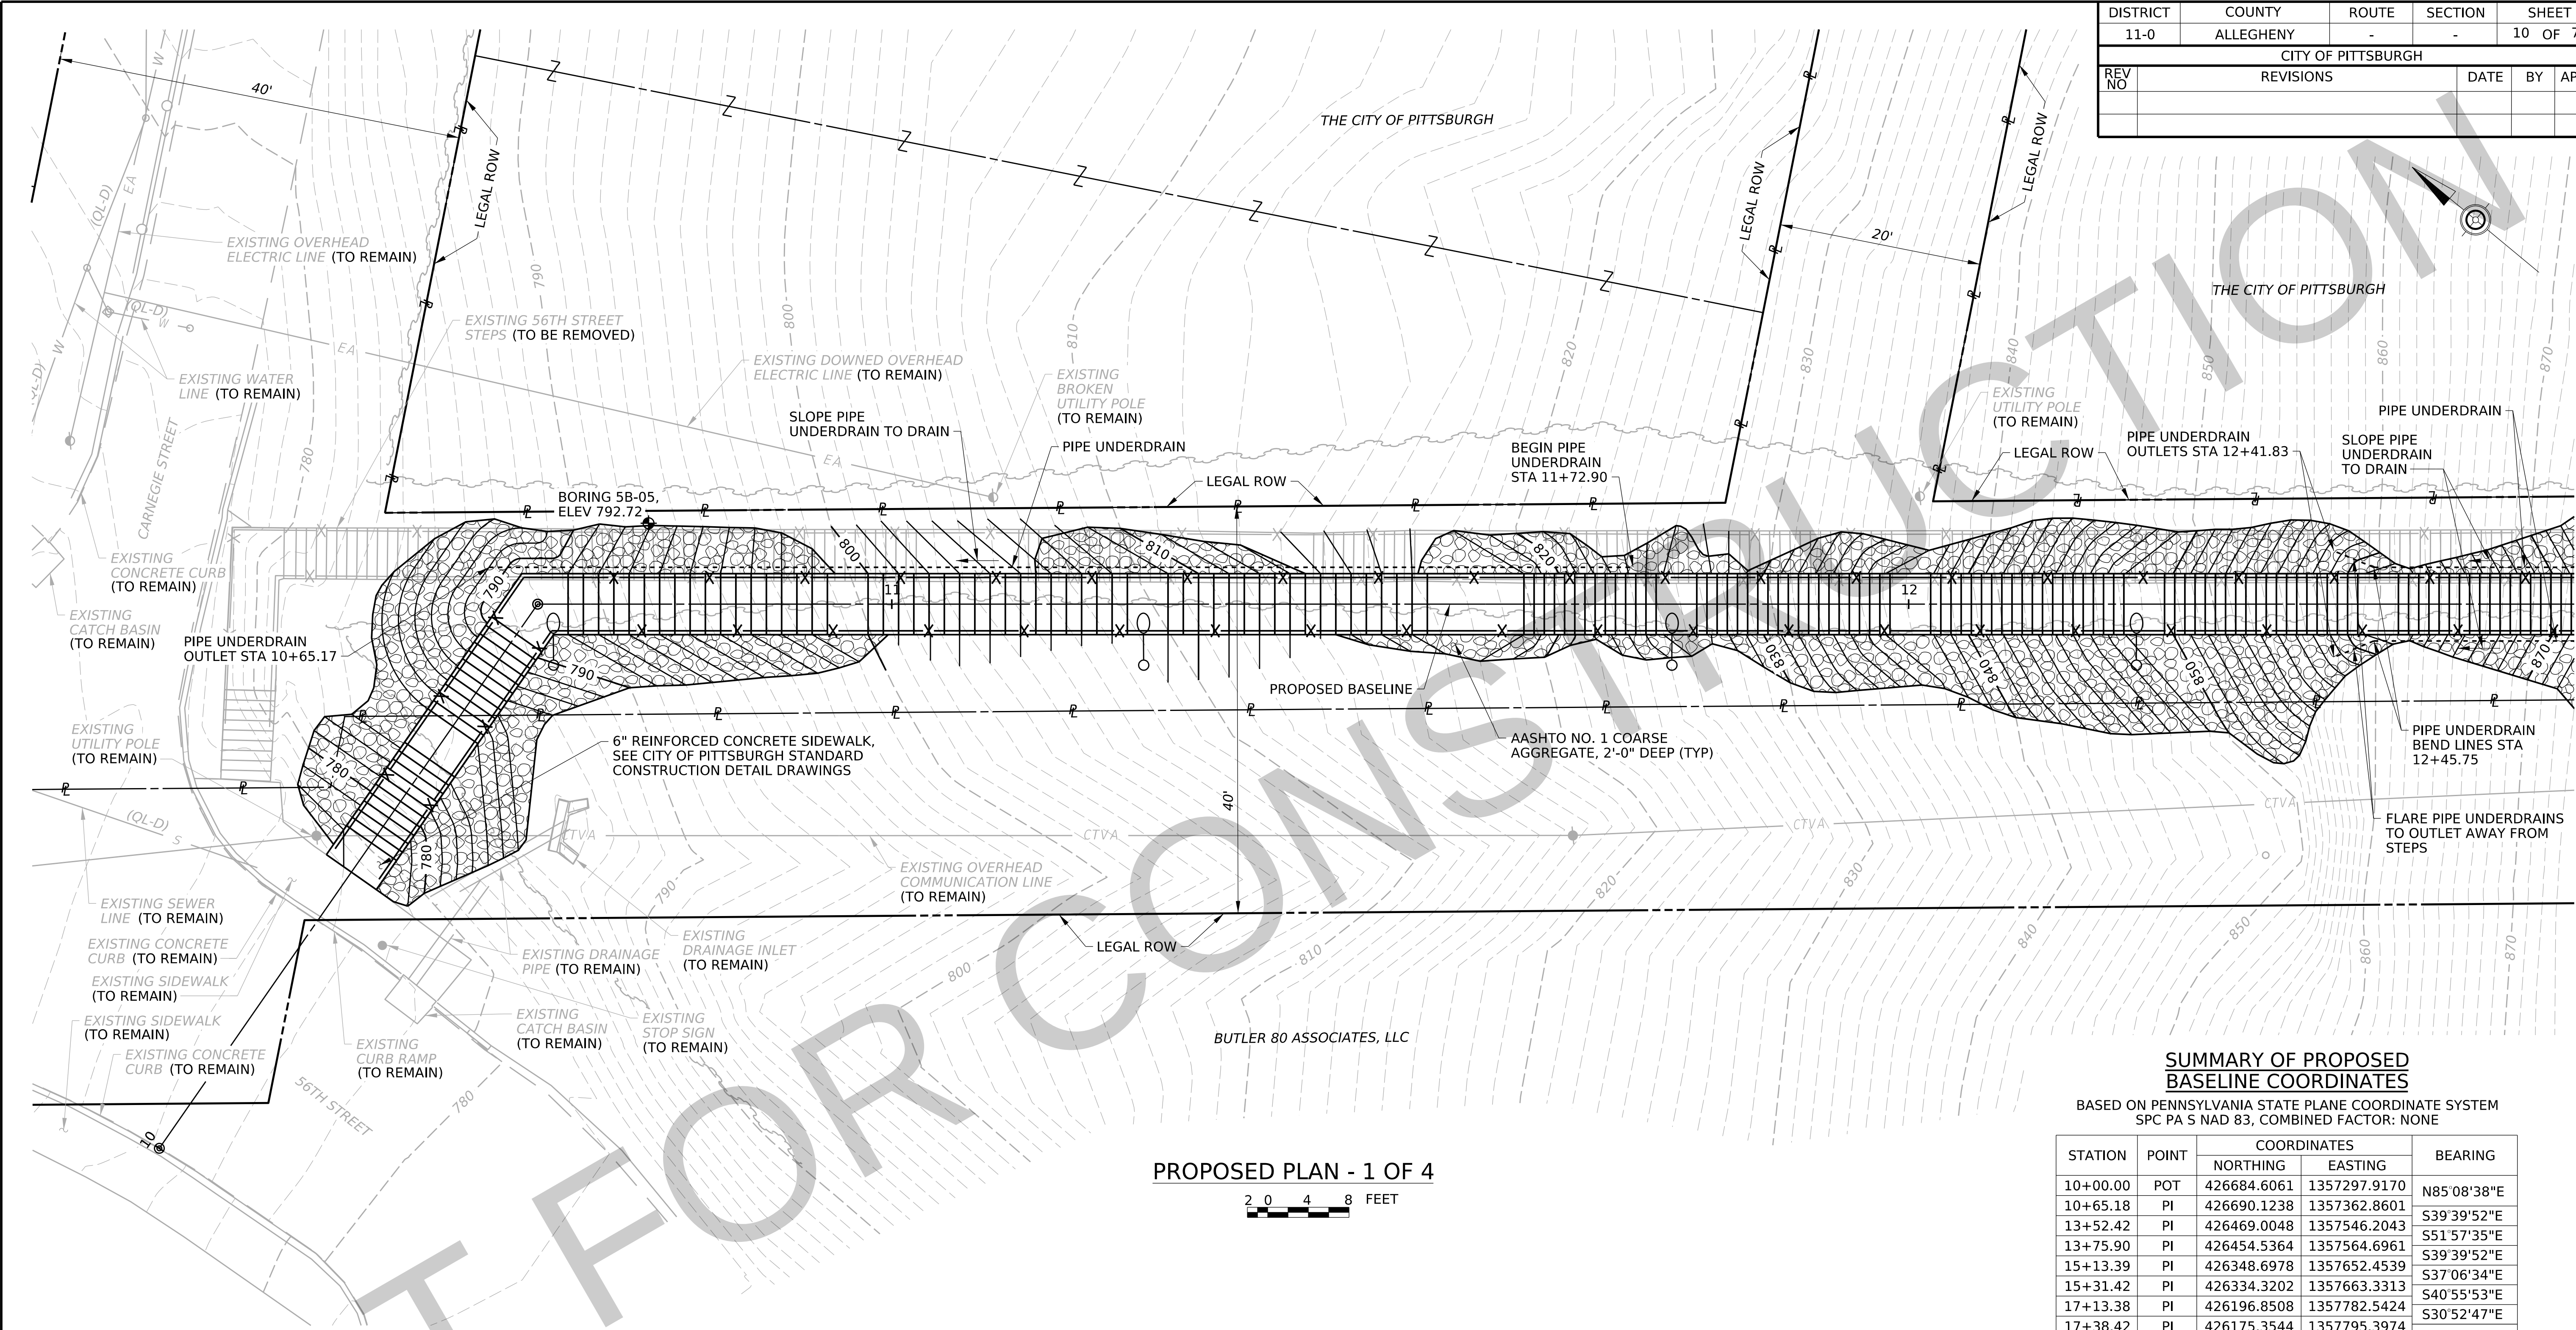

PROPOSED PLAN - 1 OF 4




LEGEND

	EXISTING UTILITY POLE		EXISTING OVERHEAD COMMUNICATION LINE
	EXISTING SIGN		EXISTING WATER LINE
	EXISTING FIRE HYDRANT		EXISTING GUIDERAIL
	PROPOSED LIGHTING		EXISTING FENCE / HAND RAILING
	TEST BORING		PROPOSED MAJOR CONTOUR (10' INTERVAL)
	AASHTO NO. 1 COARSE AGGREGATE		PROPOSED MINOR CONTOUR (1' INTERVAL)
	EXISTING MAJOR CONTOUR (10' INTERVAL)		PROPERTY LINE
	EXISTING MINOR CONTOUR (1' INTERVAL)		JOINT PROPERTY LINE
	EXISTING OVERHEAD ELECTRIC LINE		RIGHT-OF-WAY
	EXISTING SEWER LINE		PROPOSED HAND RAILING

NOTES:

- FOR STATIONS AND ELEVATIONS ALONG PROPOSED STRUCTURE, SEE "PROPOSED PROFILE" SHEETS.
- CONTRACTOR TO MINIMIZE REMOVAL OF TREES LARGER THAN 6" IN DIAMETER. CONTRACTOR TO COORDINATE WITH CITY FORESTRY DIVISION TO IDENTIFY AND REMOVE DEAD TREES WITHIN PROJECT LIMITS WHERE FALLING BRANCHES COULD IMPACT ANY INFRASTRUCTURE.

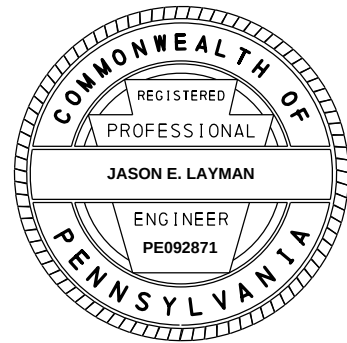

SUMMARY OF PROPOSED
BASELINE COORDINATES

BASED ON PENNSYLVANIA STATE PLANE COORDINATE SYSTEM
SPC PA S NAD 83, COMBINED FACTOR: NONE

STATION	POINT	COORDINATES		BEARING
		NORTHING	EASTING	
10+00.00	POT	426684.6061	1357297.9170	N85°08'38"E
10+65.18	PI	426690.1238	1357362.8601	
13+52.42	PI	426469.0048	1357546.2043	S39°39'52"E
13+75.90	PI	426454.5364	1357564.6961	S51°57'35"E
15+13.39	PI	426348.6978	1357652.4539	S39°39'52"E
15+31.42	PI	426334.3202	1357663.3313	S37°06'34"E
17+13.38	PI	426196.8508	1357782.5424	S40°55'53"E
17+38.42	PI	426175.3544	1357795.3974	S30°52'47"E
20+13.69	POT	425966.7707	1357975.0144	S40°43'57"E

FOUR (4) PLACE COORDINATES ARE USED FOR COMPUTATIONAL PURPOSES ONLY AND DO NOT IMPLY A PRECISION BEYOND TWO (2) PLACES.

CITY OF PITTSBURGH
DEPARTMENT OF MOBILITY
AND INFRASTRUCTURE

PITTSBURGH CITY STEPS RECONSTRUCTION
56TH STREET
PROPOSED PLAN 1 OF 4

SCALE: AS NOTED


DATE: 08/24/2026

ACCESSION NO. _____

CASE NO. _____

DRAWN BY	JCM
CHECKED BY	JEL

DISTRICT	COUNTY	ROUTE	SECTION	SHEET		
11-0	ALLEGHENY	-	-	11 OF 73		
CITY OF PITTSBURGH						
REV NO	REVISIONS			DATE	BY	APPD

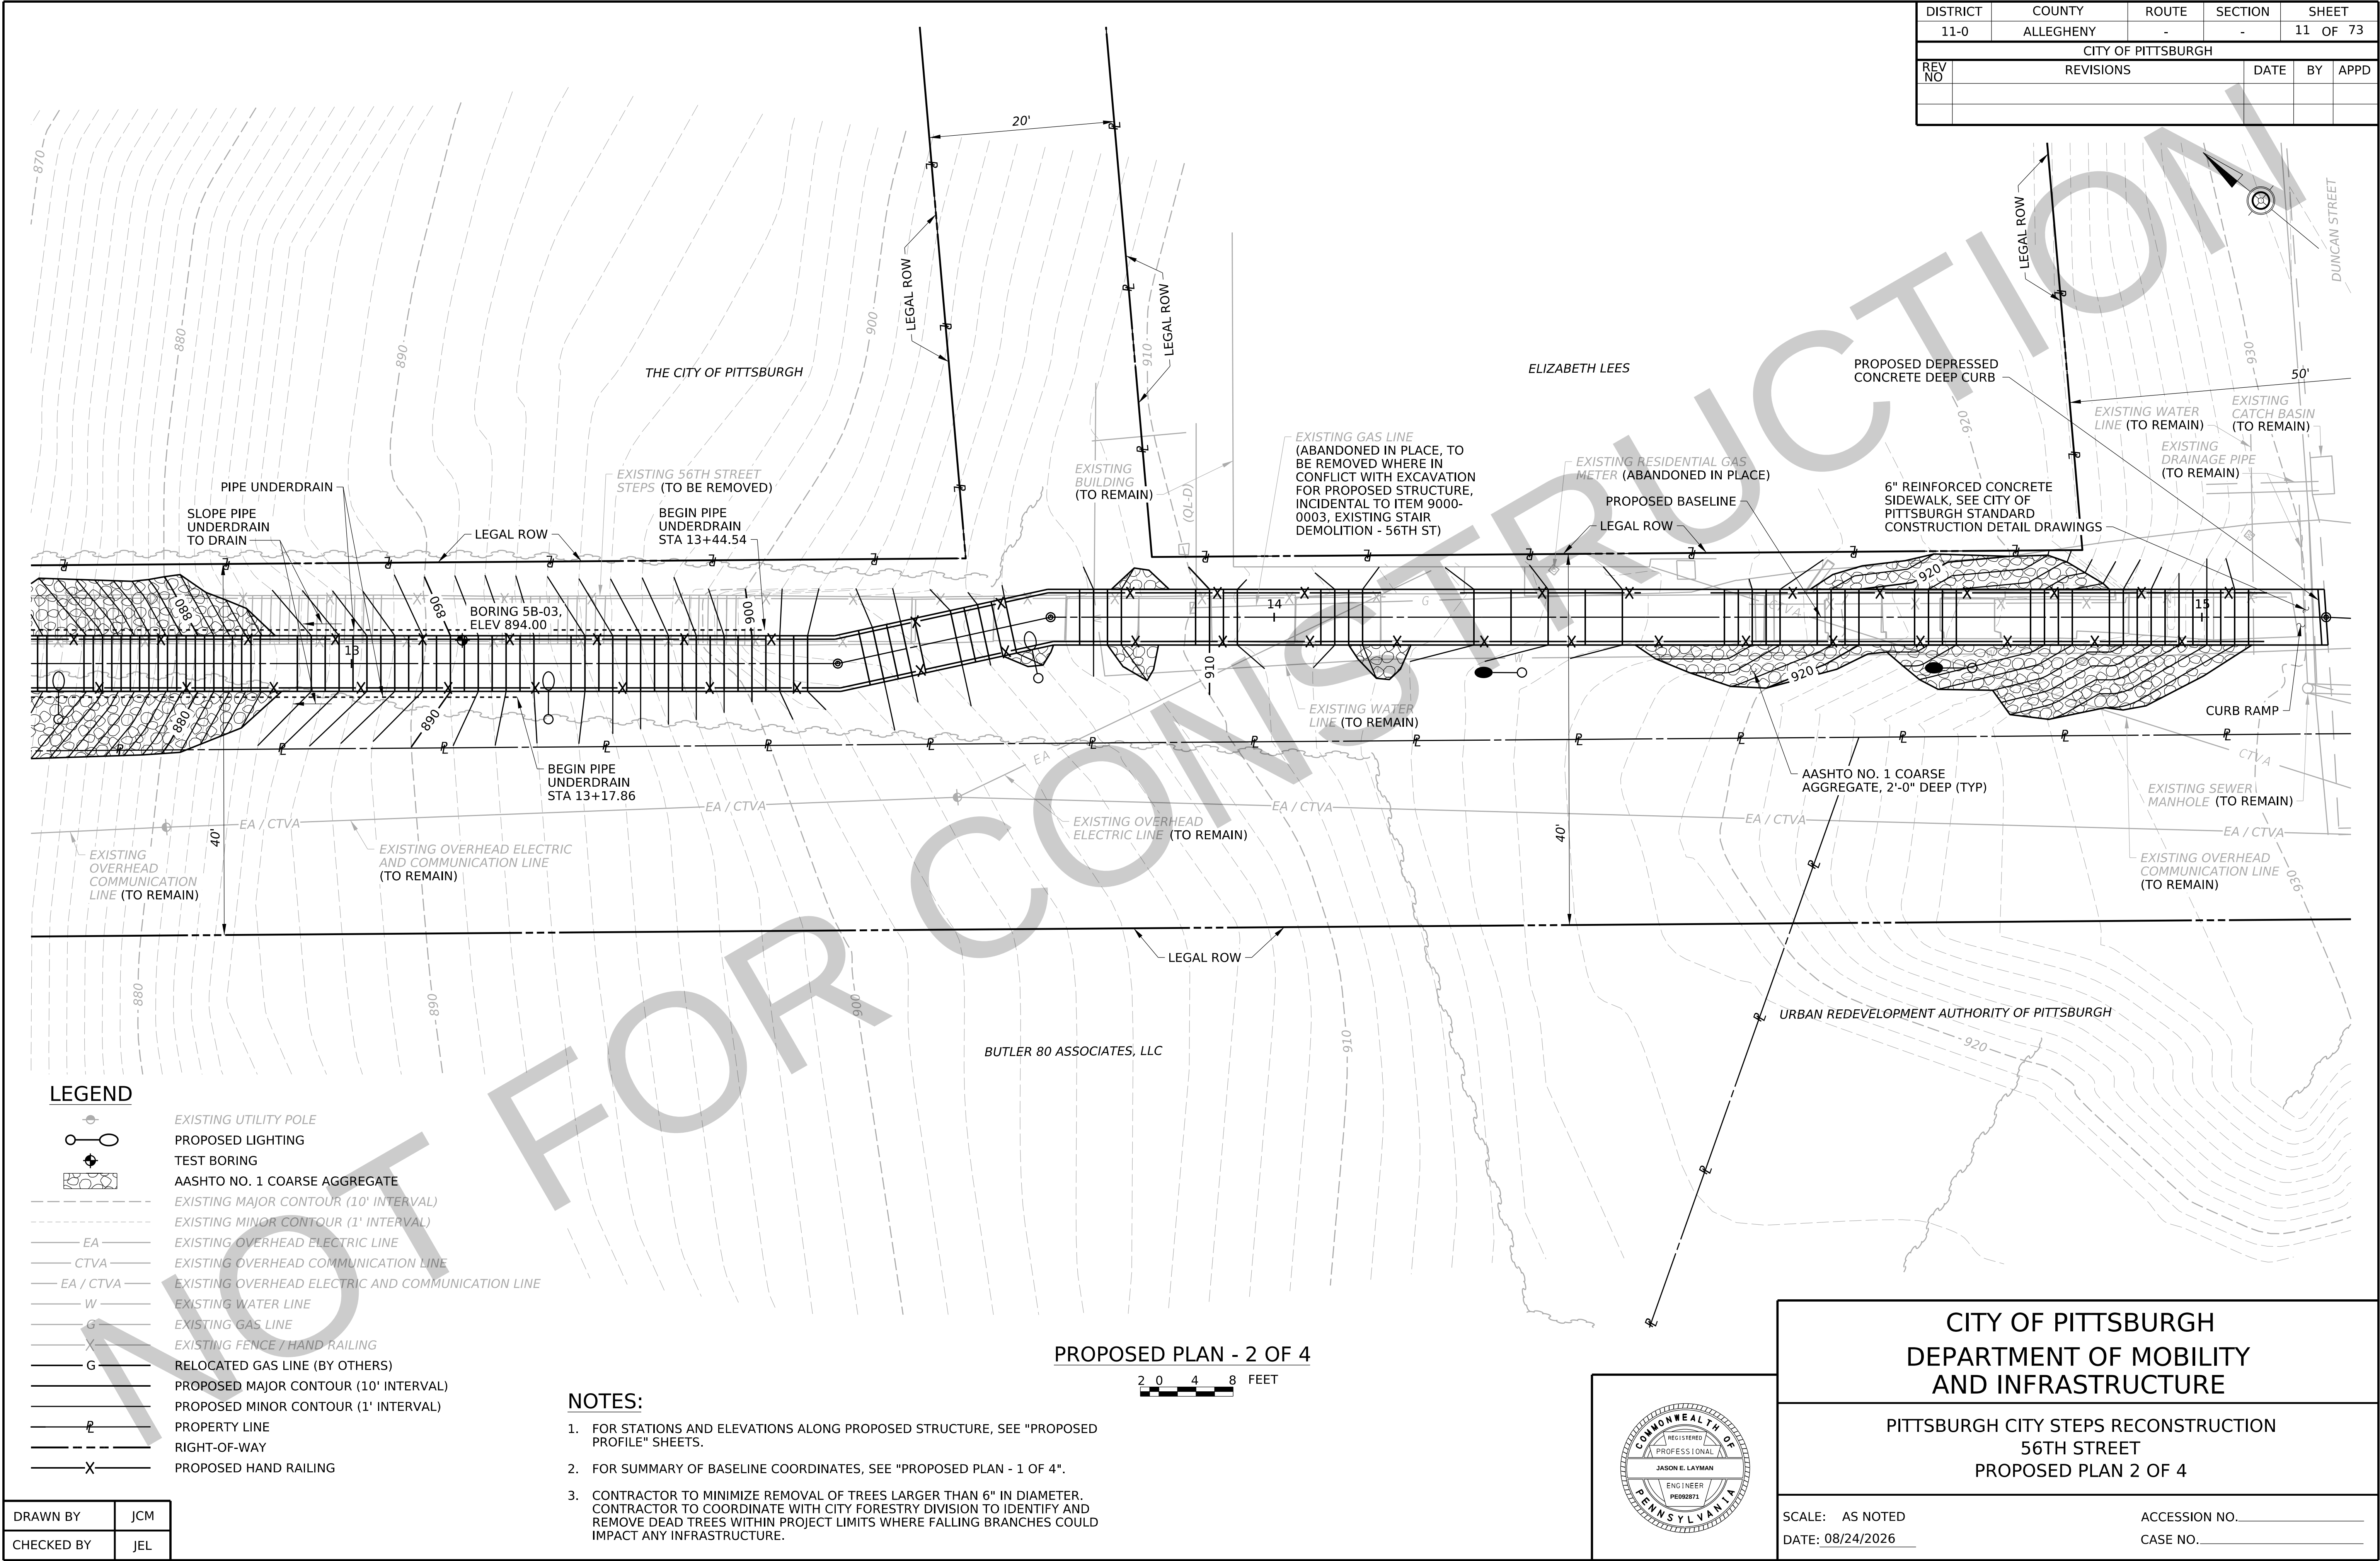


LEGEND	
	EXISTING UTILITY POLE
	PROPOSED LIGHTING
	TEST BORING
	AASHTO NO. 1 COARSE AGGREGATE
	EXISTING MAJOR CONTOUR (10' INTERVAL)
	EXISTING MINOR CONTOUR (1' INTERVAL)
	EXISTING OVERHEAD ELECTRIC LINE
	EXISTING OVERHEAD COMMUNICATION LINE
	EXISTING OVERHEAD ELECTRIC AND COMMUNICATION LINE
	EXISTING WATER LINE
	EXISTING GAS LINE
	EXISTING FENCE / HAND RAILING
	RELOCATED GAS LINE (BY OTHERS)
	PROPOSED MAJOR CONTOUR (10' INTERVAL)
	PROPOSED MINOR CONTOUR (1' INTERVAL)
	PROPERTY LINE
	RIGHT-OF-WAY
	PROPOSED HAND RAILING

- NOTES:**
- FOR STATIONS AND ELEVATIONS ALONG PROPOSED STRUCTURE, SEE "PROPOSED PROFILE" SHEETS.
 - FOR SUMMARY OF BASELINE COORDINATES, SEE "PROPOSED PLAN - 1 OF 4".
 - CONTRACTOR TO MINIMIZE REMOVAL OF TREES LARGER THAN 6" IN DIAMETER. CONTRACTOR TO COORDINATE WITH CITY FORESTRY DIVISION TO IDENTIFY AND REMOVE DEAD TREES WITHIN PROJECT LIMITS WHERE FALLING BRANCHES COULD IMPACT ANY INFRASTRUCTURE.

PROPOSED PLAN - 2 OF 4

2 0 4 8 FEET

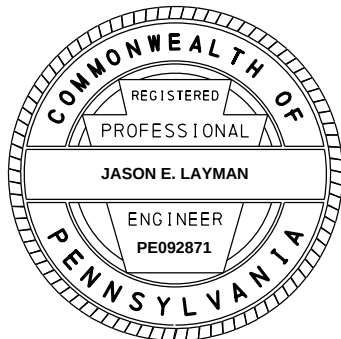

CITY OF PITTSBURGH

DEPARTMENT OF MOBILITY AND INFRASTRUCTURE

PITTSBURGH CITY STEPS RECONSTRUCTION

56TH STREET

PROPOSED PLAN 2 OF 4

SCALE: AS NOTED


DATE: 08/24/2026

ACCESSION NO. _____


CASE NO. _____

DRAWN BY	JCM
CHECKED BY	JEL


DISTRICT	COUNTY	ROUTE	SECTION	SHEET
11-0	ALLEGHENY	-	-	12 OF 73
CITY OF PITTSBURGH				
REV NO	REVISIONS		DATE	BY
				APPD

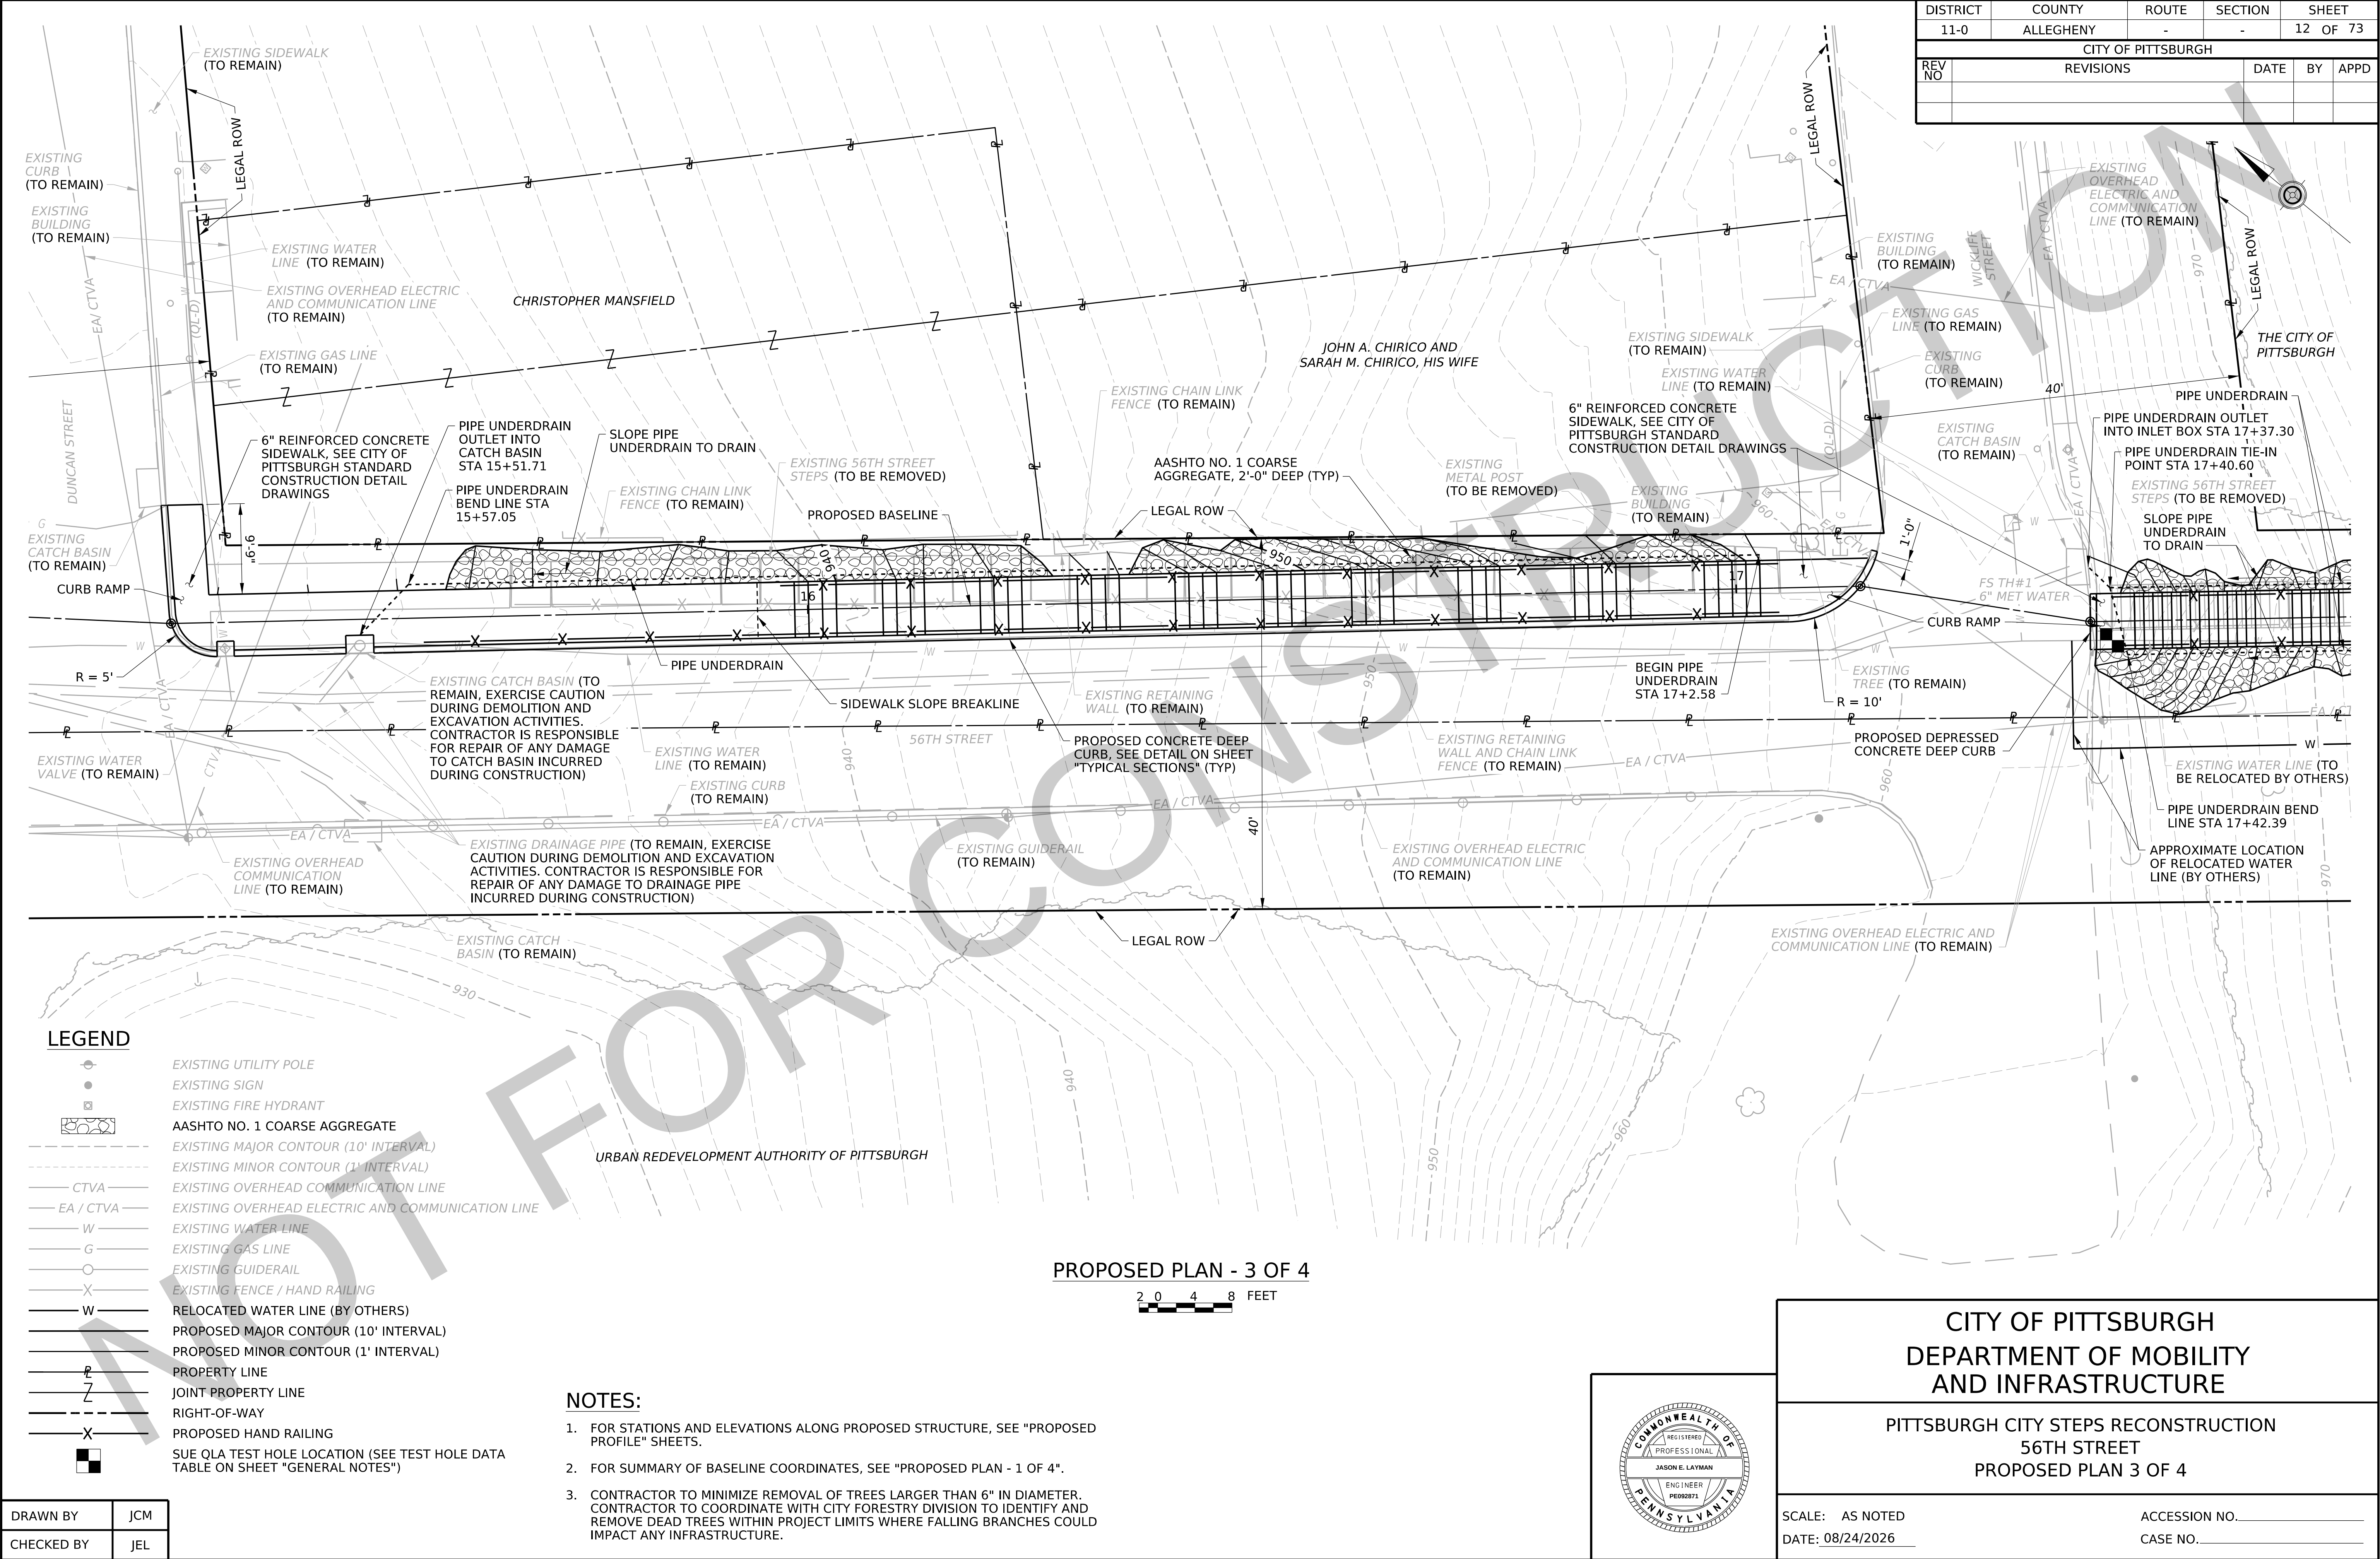


DISTRICT	COUNTY	ROUTE	SECTION	SHEET		
11-0	ALLEGHENY	-	-	13 OF 73		
CITY OF PITTSBURGH						
REV NO	REVISIONS			DATE	BY	APPD

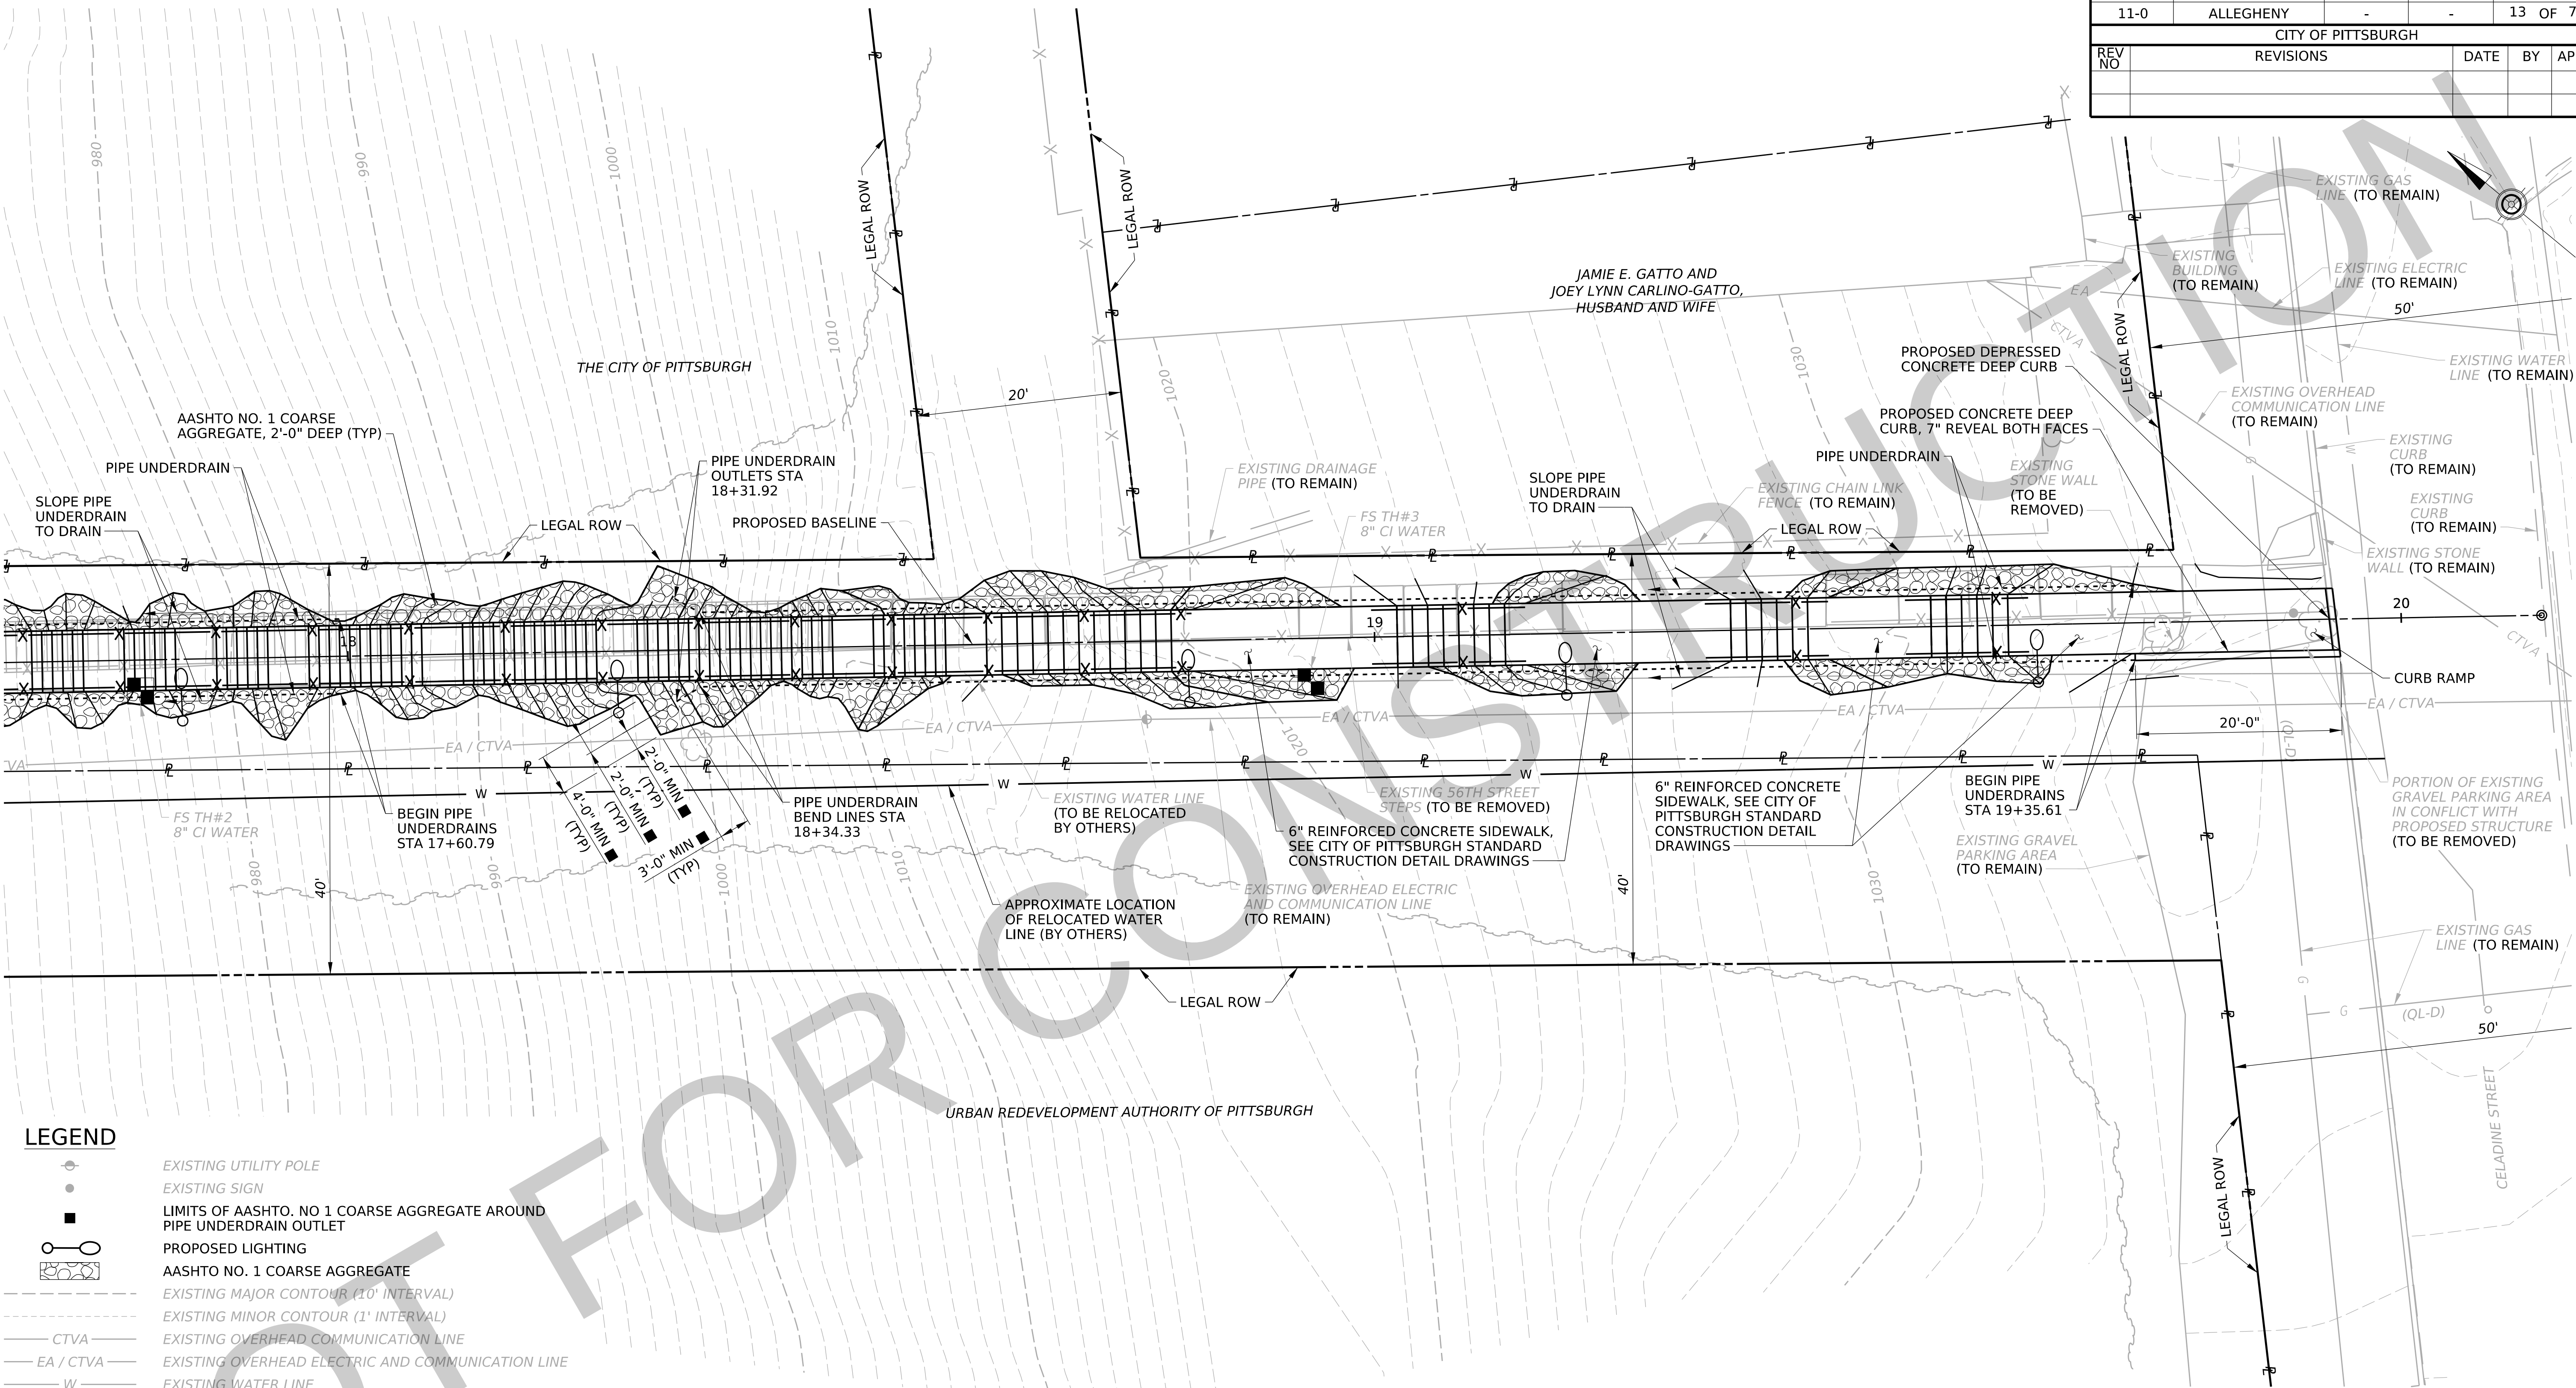

DISTRICT	COUNTY	ROUTE	SECTION	SHEET		
11-0	ALLEGHENY	-	-	14	OF 73	
CITY OF PITTSBURGH						
REV NO	REVISIONS			DATE	BY	APPD

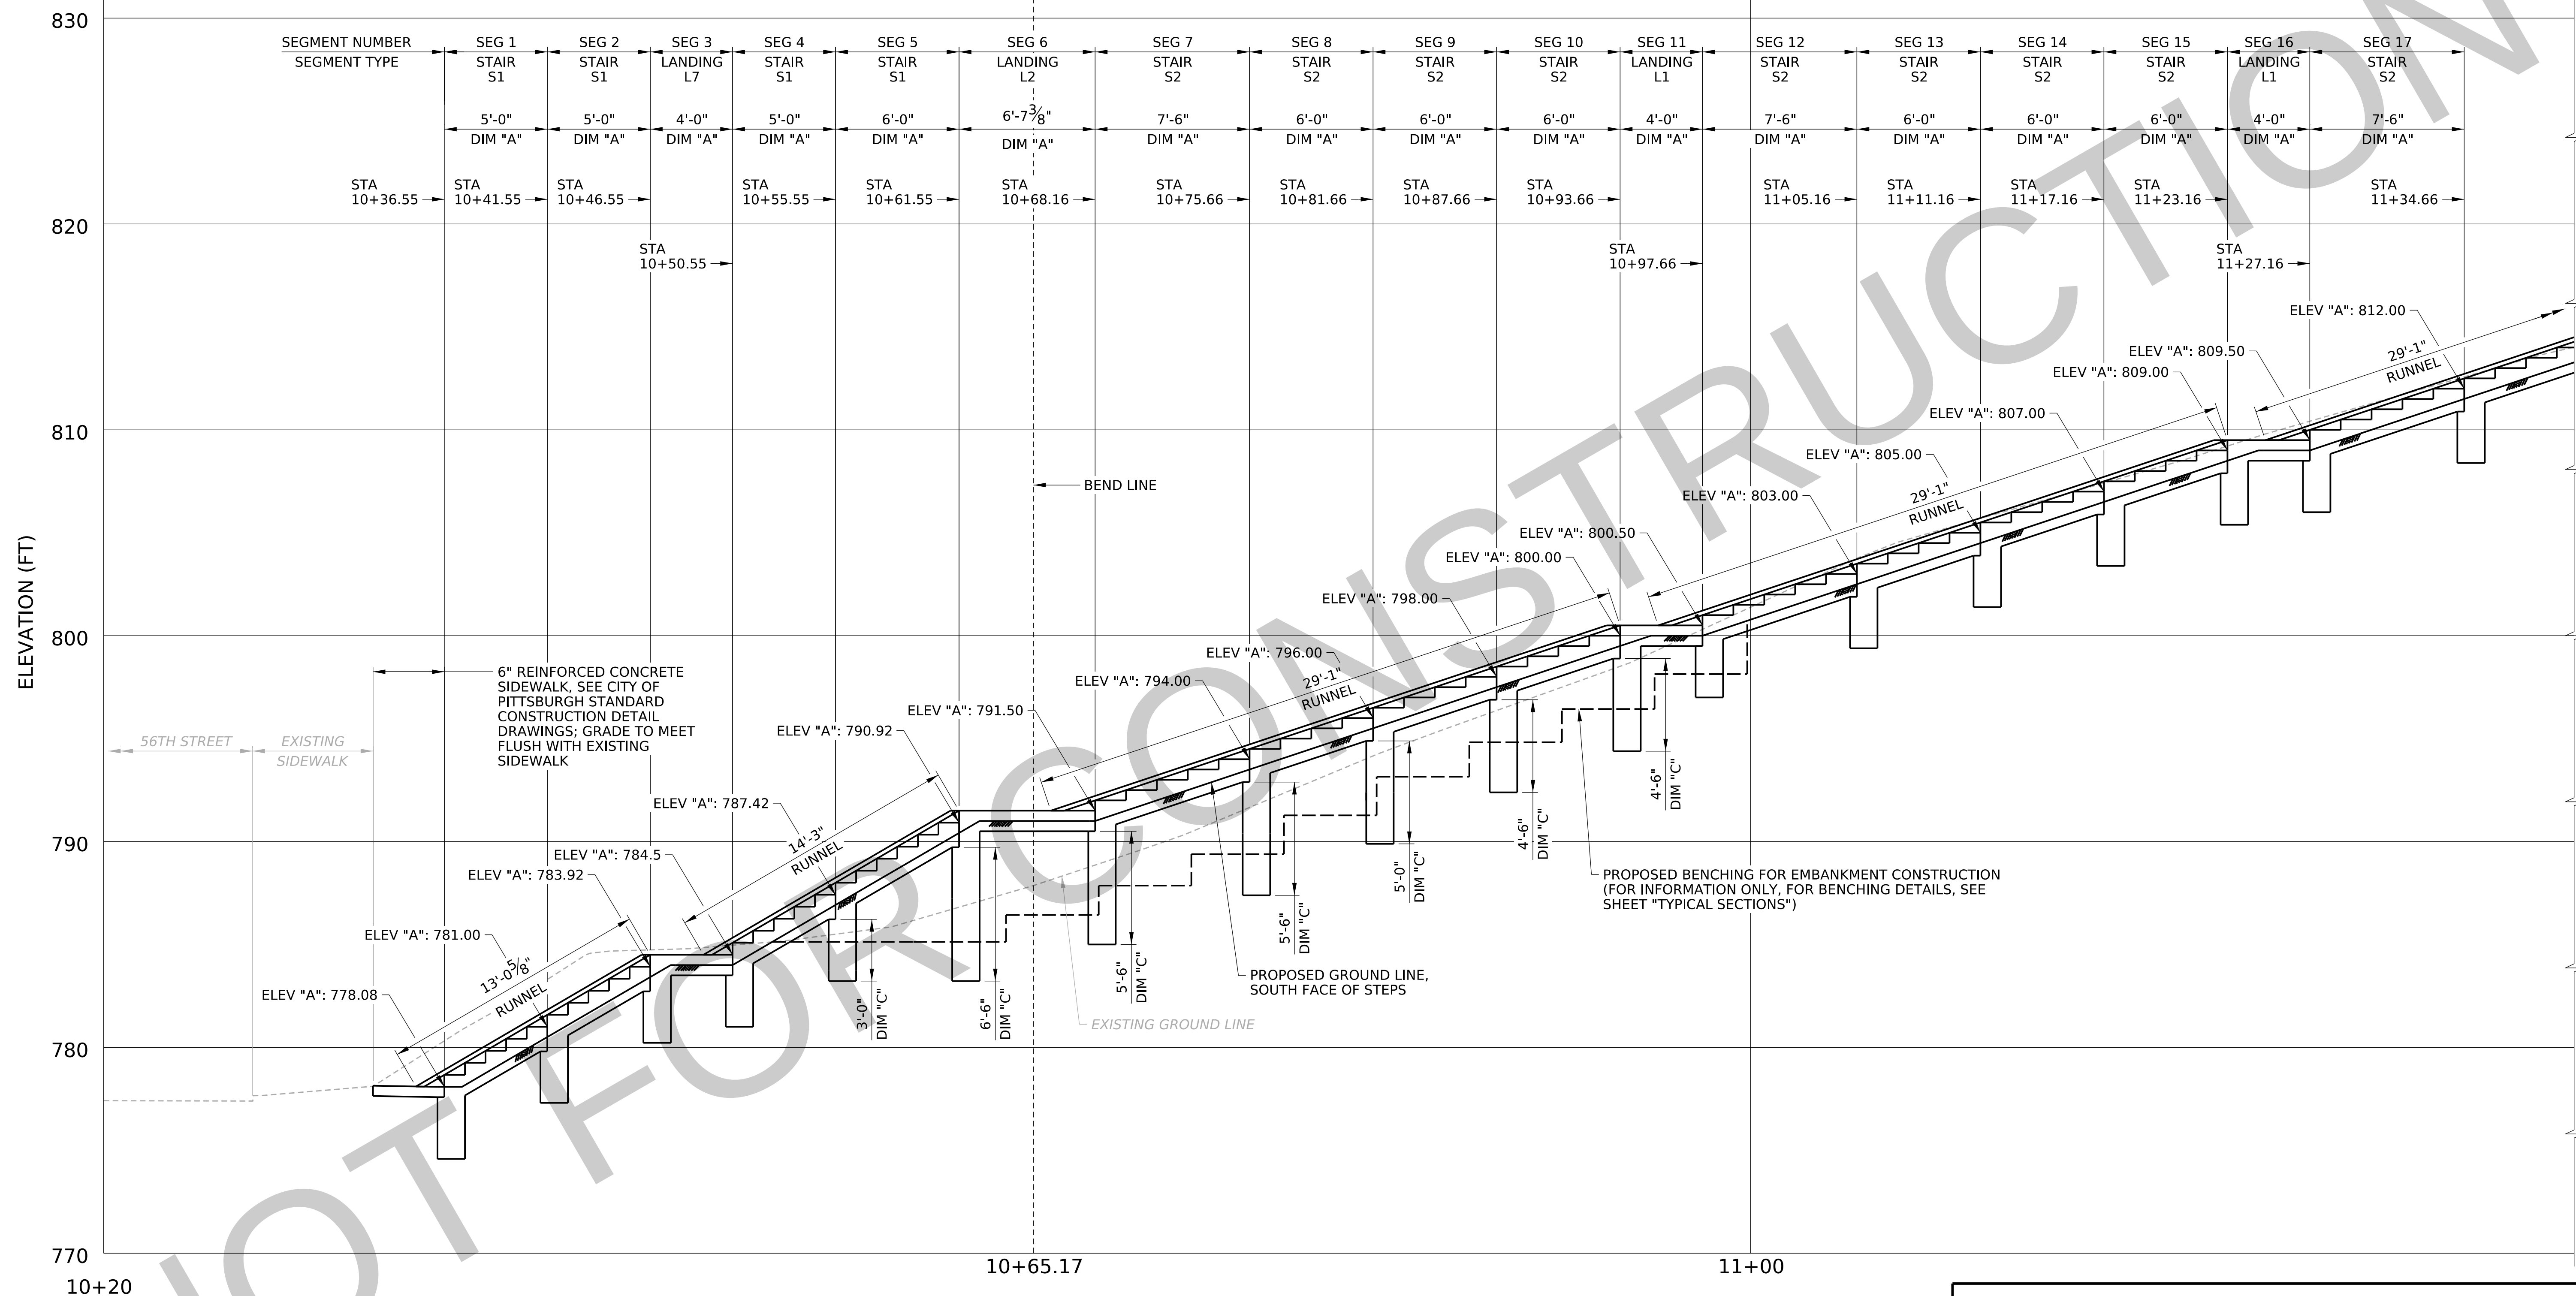


PROPOSED PROFILE - 1 OF 9

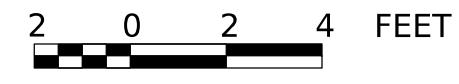

NOTES:

1. DIMENSION "C" IS EQUAL TO 2'-6" FOR ALL SEGMENTS UNLESS OTHERWISE NOTED.

DRAWN BY	JCM
CHECKED BY	JEL

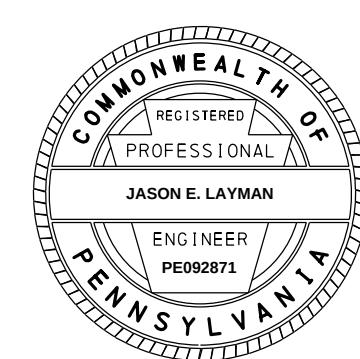


CITY OF PITTSBURGH
DEPARTMENT OF MOBILITY
AND INFRASTRUCTURE

PITTSBURGH CITY STEPS RECONSTRUCTION
56TH STREET
PROPOSED PROFILE 1 OF 9


SCALE: AS NOTED
DATE: 08/24/2026

ACCESSION NO. _____
CASE NO. _____

DISTRICT	COUNTY	ROUTE	SECTION	SHEET		
11-0	ALLEGHENY	-	-	15 OF 73		
CITY OF PITTSBURGH						
REV NO	REVISIONS			DATE	BY	APPD

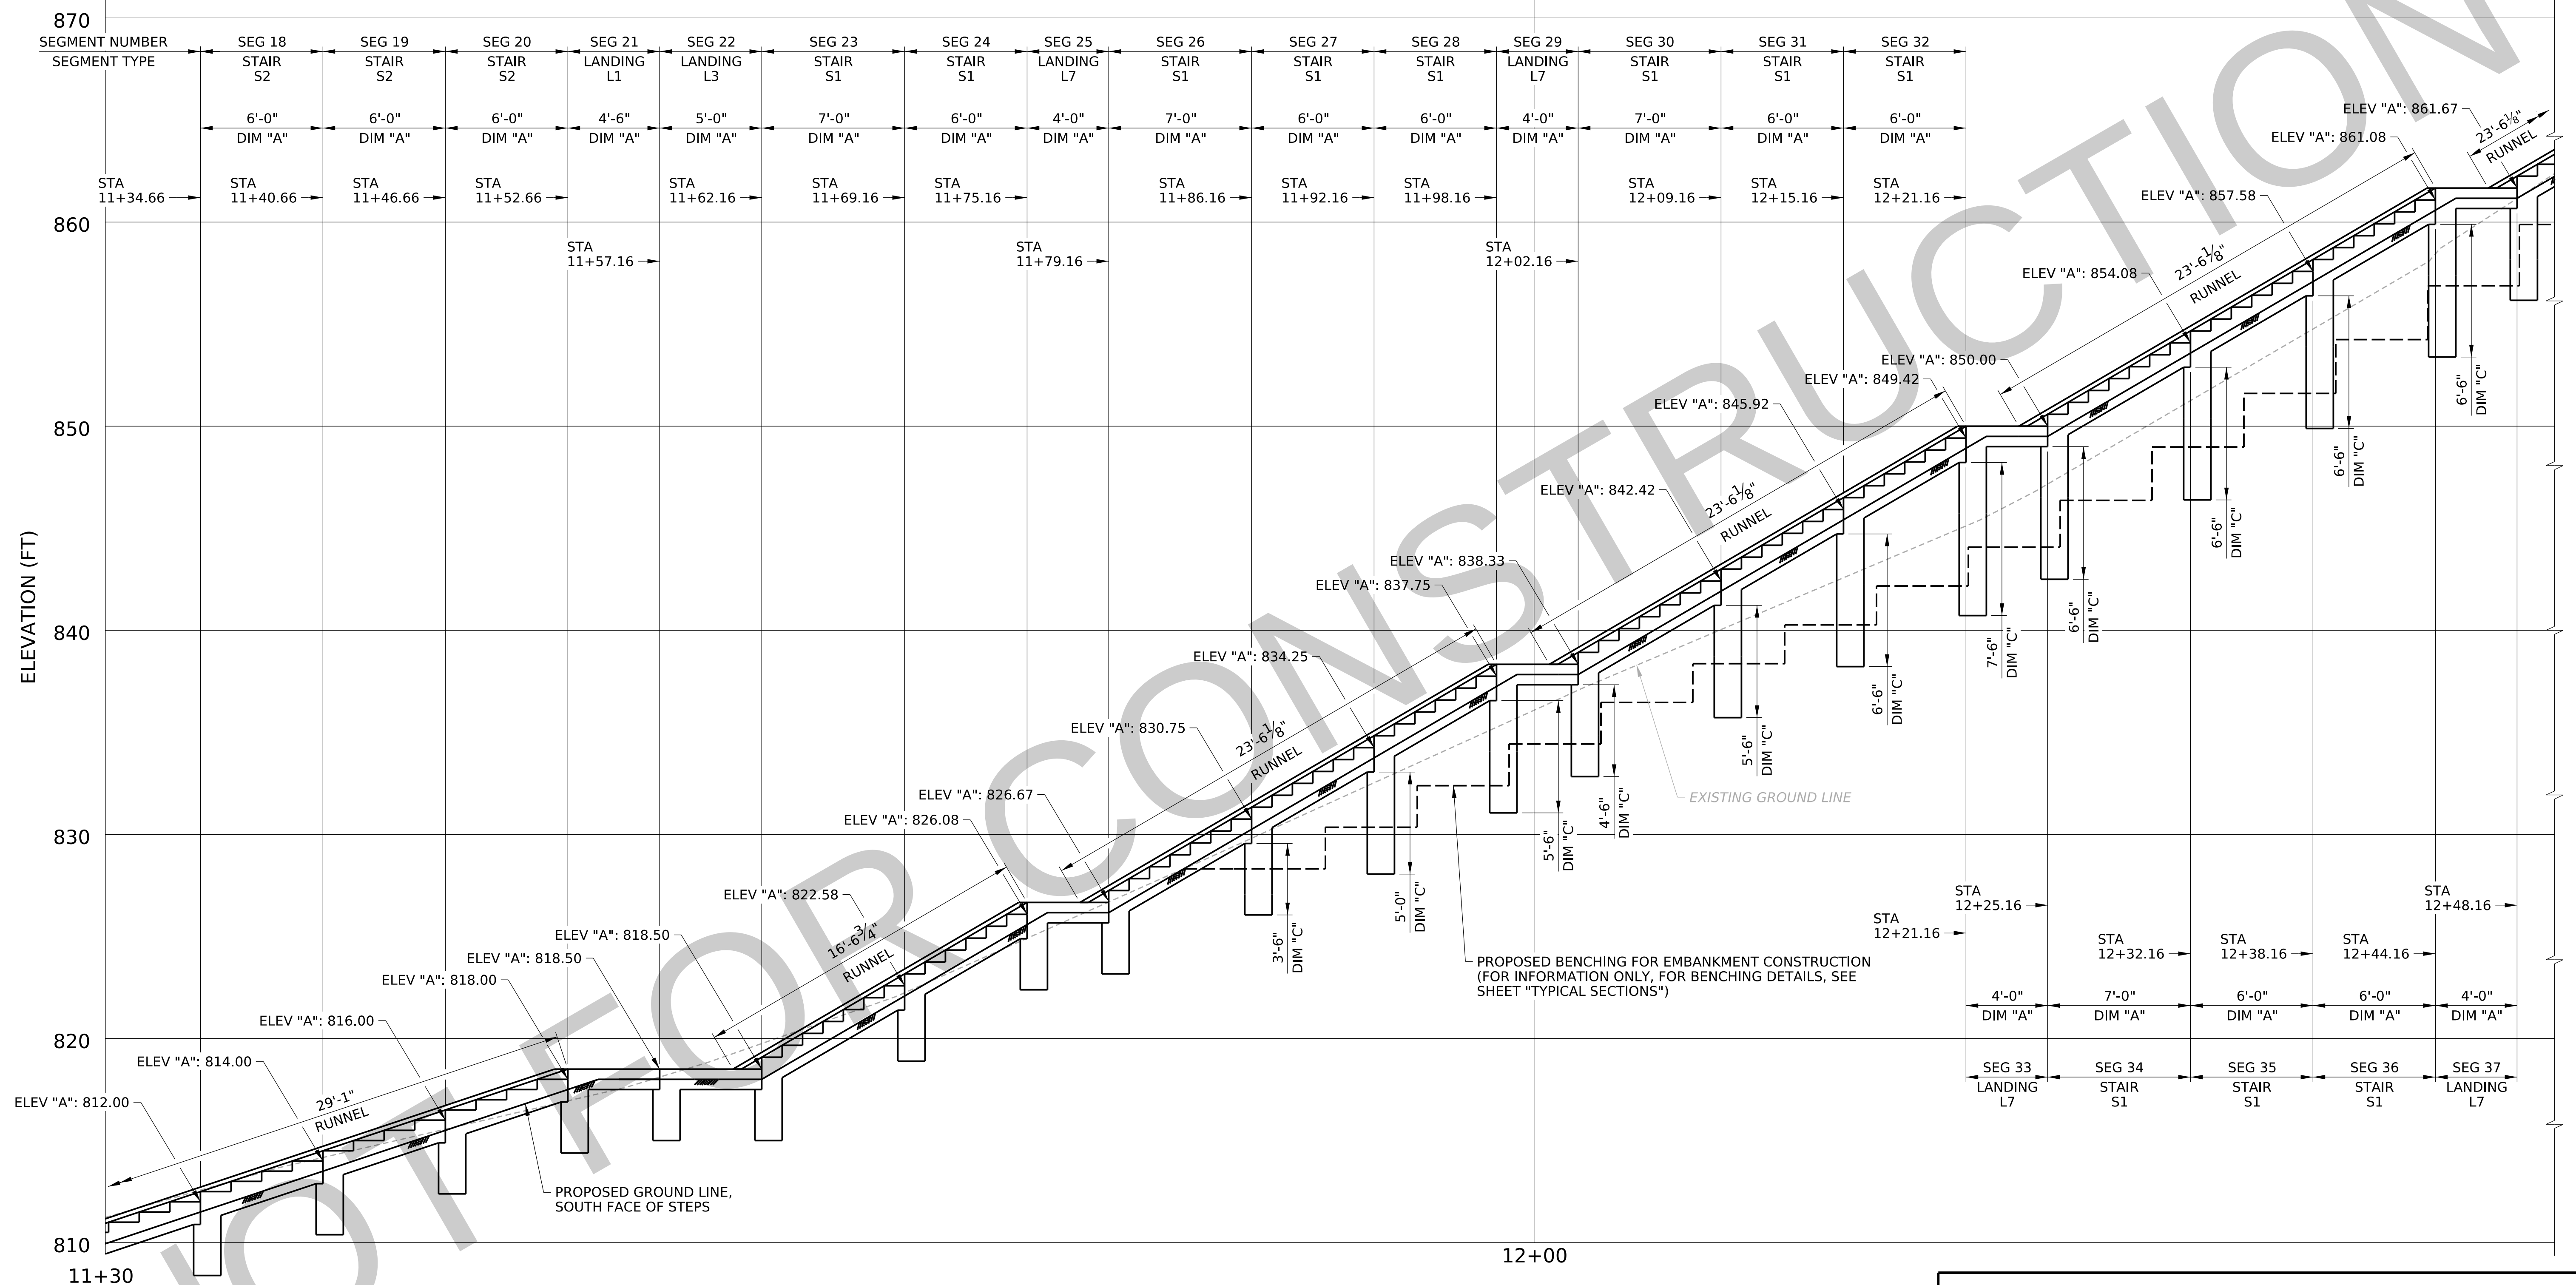


PROPOSED PROFILE - 2 OF 9

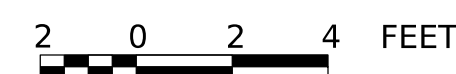

NOTES:

1. DIMENSION "C" IS EQUAL TO 2'-6" FOR ALL SEGMENTS UNLESS OTHERWISE NOTED.

DRAWN BY	JCM
CHECKED BY	JEL

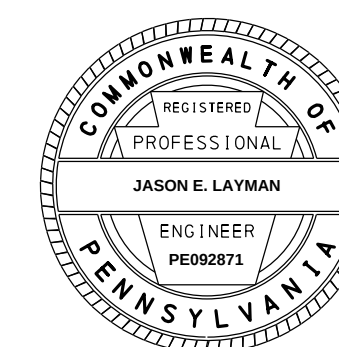


CITY OF PITTSBURGH
DEPARTMENT OF MOBILITY
AND INFRASTRUCTURE

PITTSBURGH CITY STEPS RECONSTRUCTION
56TH STREET
PROPOSED PROFILE 2 OF 9

SCALE: AS NOTED
DATE: 08/24/2026

ACCESSION NO. _____
CASE NO. _____

DISTRICT	COUNTY	ROUTE	SECTION	SHEET		
11-0	ALLEGHENY	-	-	16 OF 73		
CITY OF PITTSBURGH						
REV NO	REVISIONS			DATE	BY	APPD

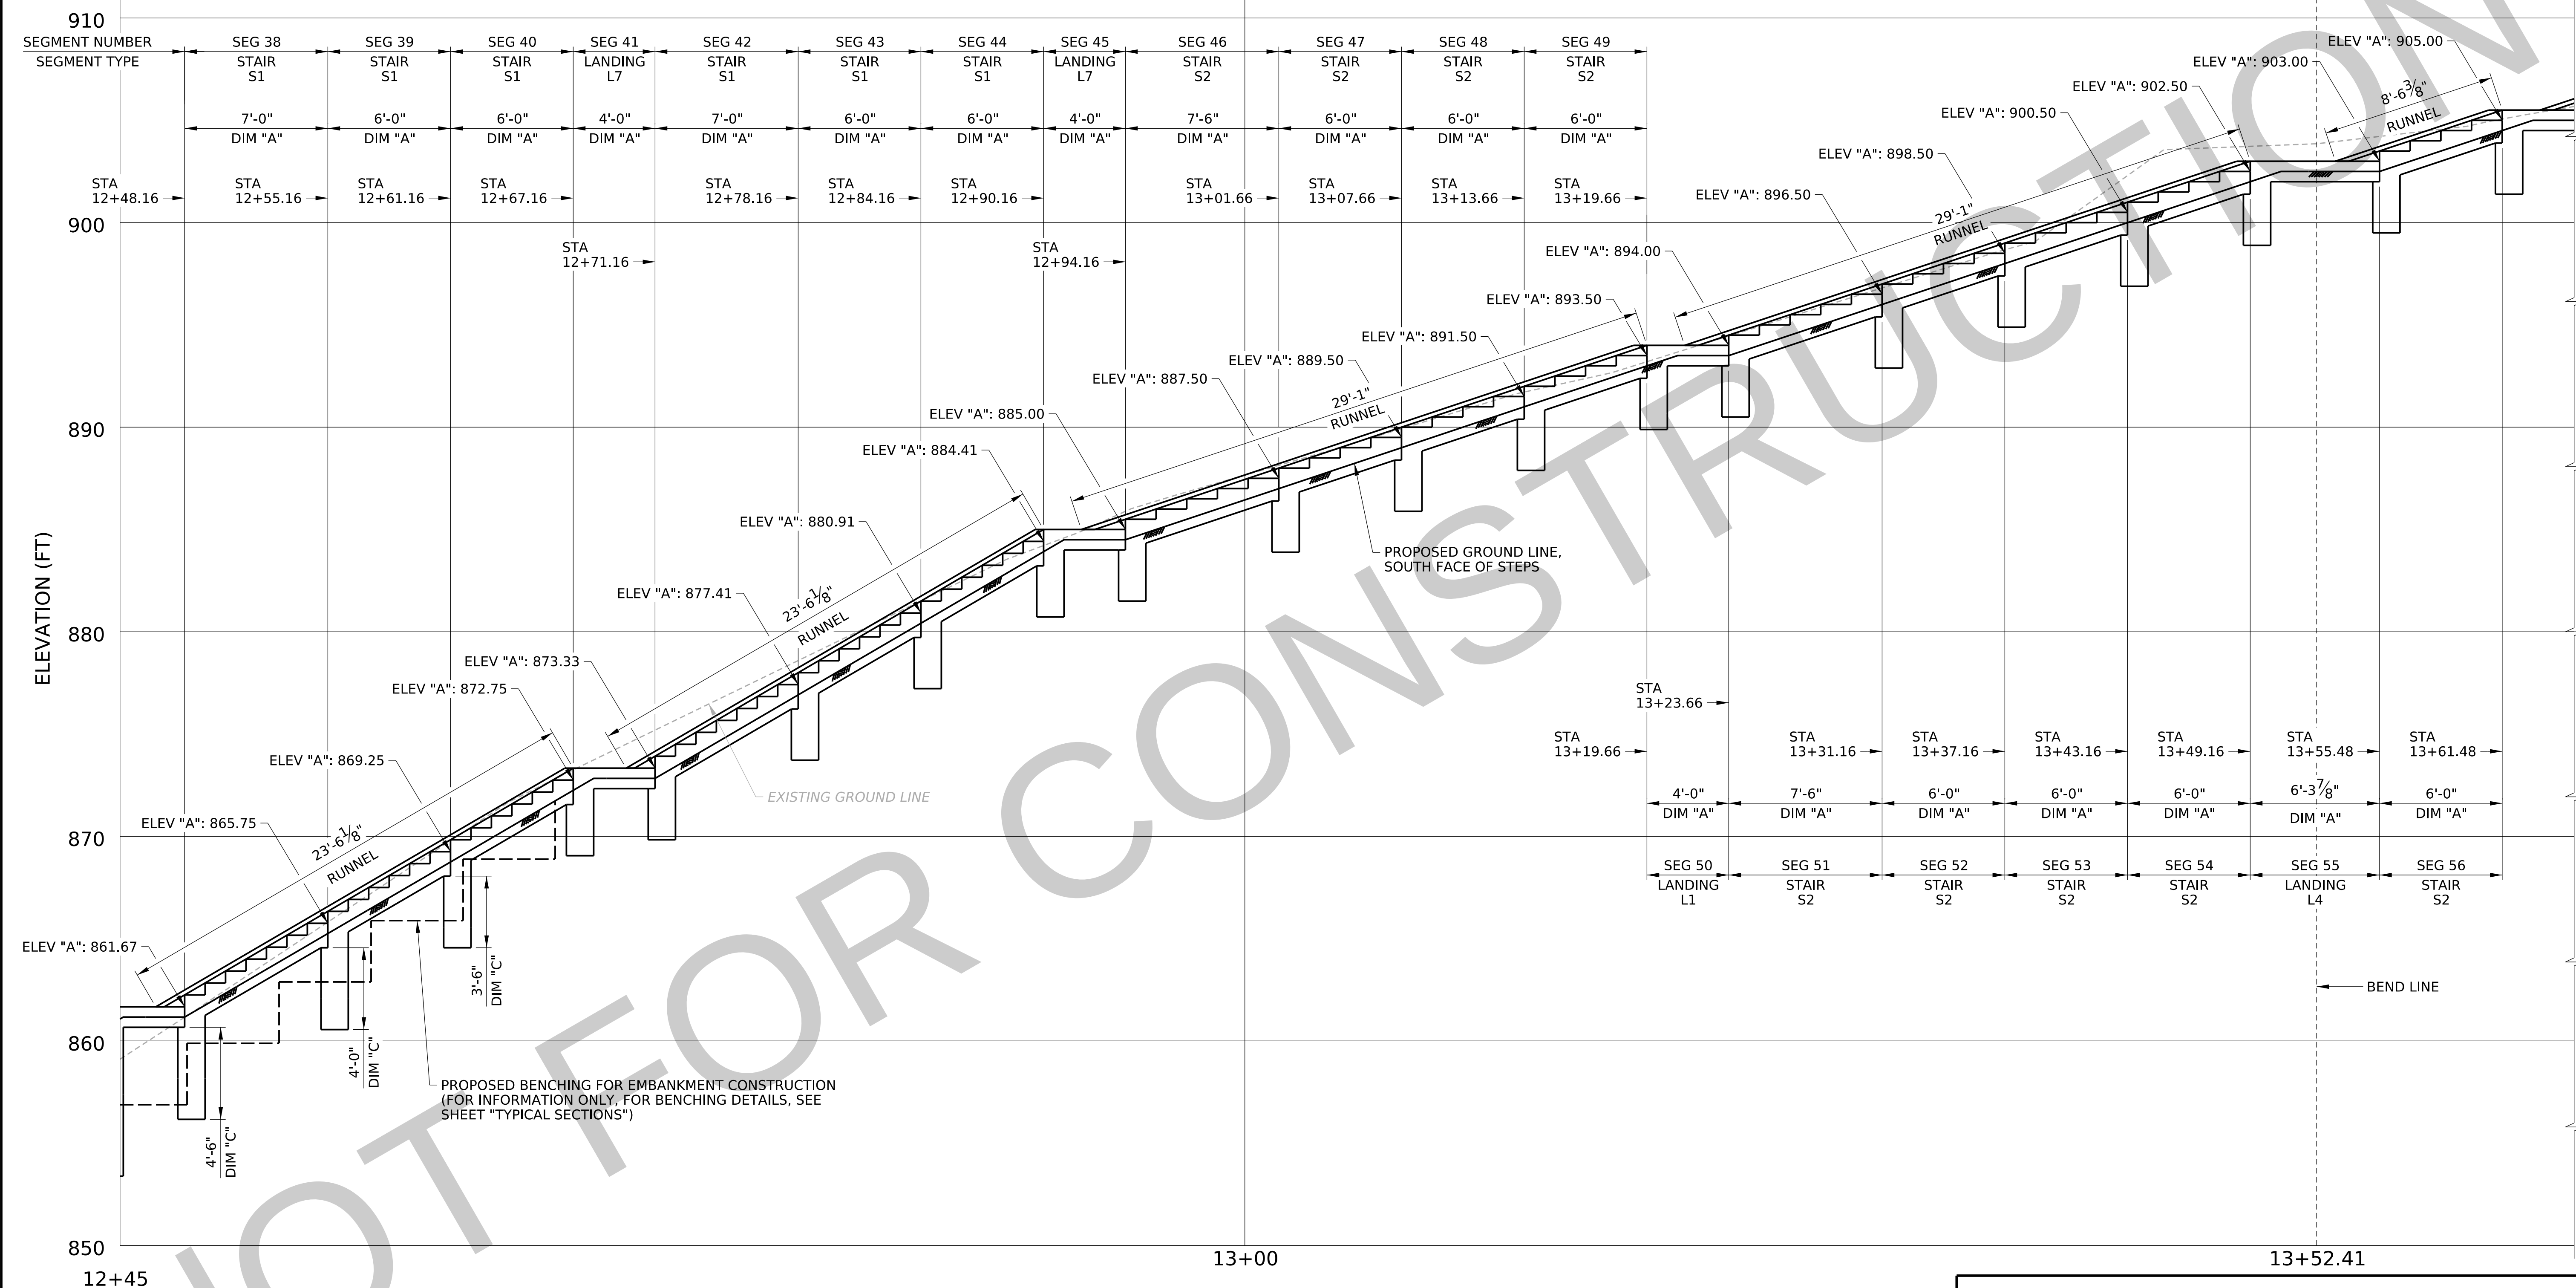


PROPOSED PROFILE - 3 OF 9



NOTES:

1. DIMENSION "C" IS EQUAL TO 2'-6" FOR ALL SEGMENTS UNLESS OTHERWISE NOTED.

DRAWN BY	JCM
CHECKED BY	JEL

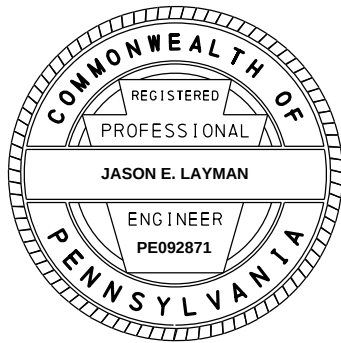


CITY OF PITTSBURGH
DEPARTMENT OF MOBILITY
AND INFRASTRUCTURE

PITTSBURGH CITY STEPS RECONSTRUCTION
56TH STREET
PROPOSED PROFILE 3 OF 9

SCALE: AS NOTED
DATE: 08/24/2026

ACCESSION NO. _____
CASE NO. _____

DISTRICT	COUNTY	ROUTE	SECTION	SHEET		
11-0	ALLEGHENY	-	-	17 OF 73		
CITY OF PITTSBURGH						
REV NO	REVISIONS			DATE	BY	APPD

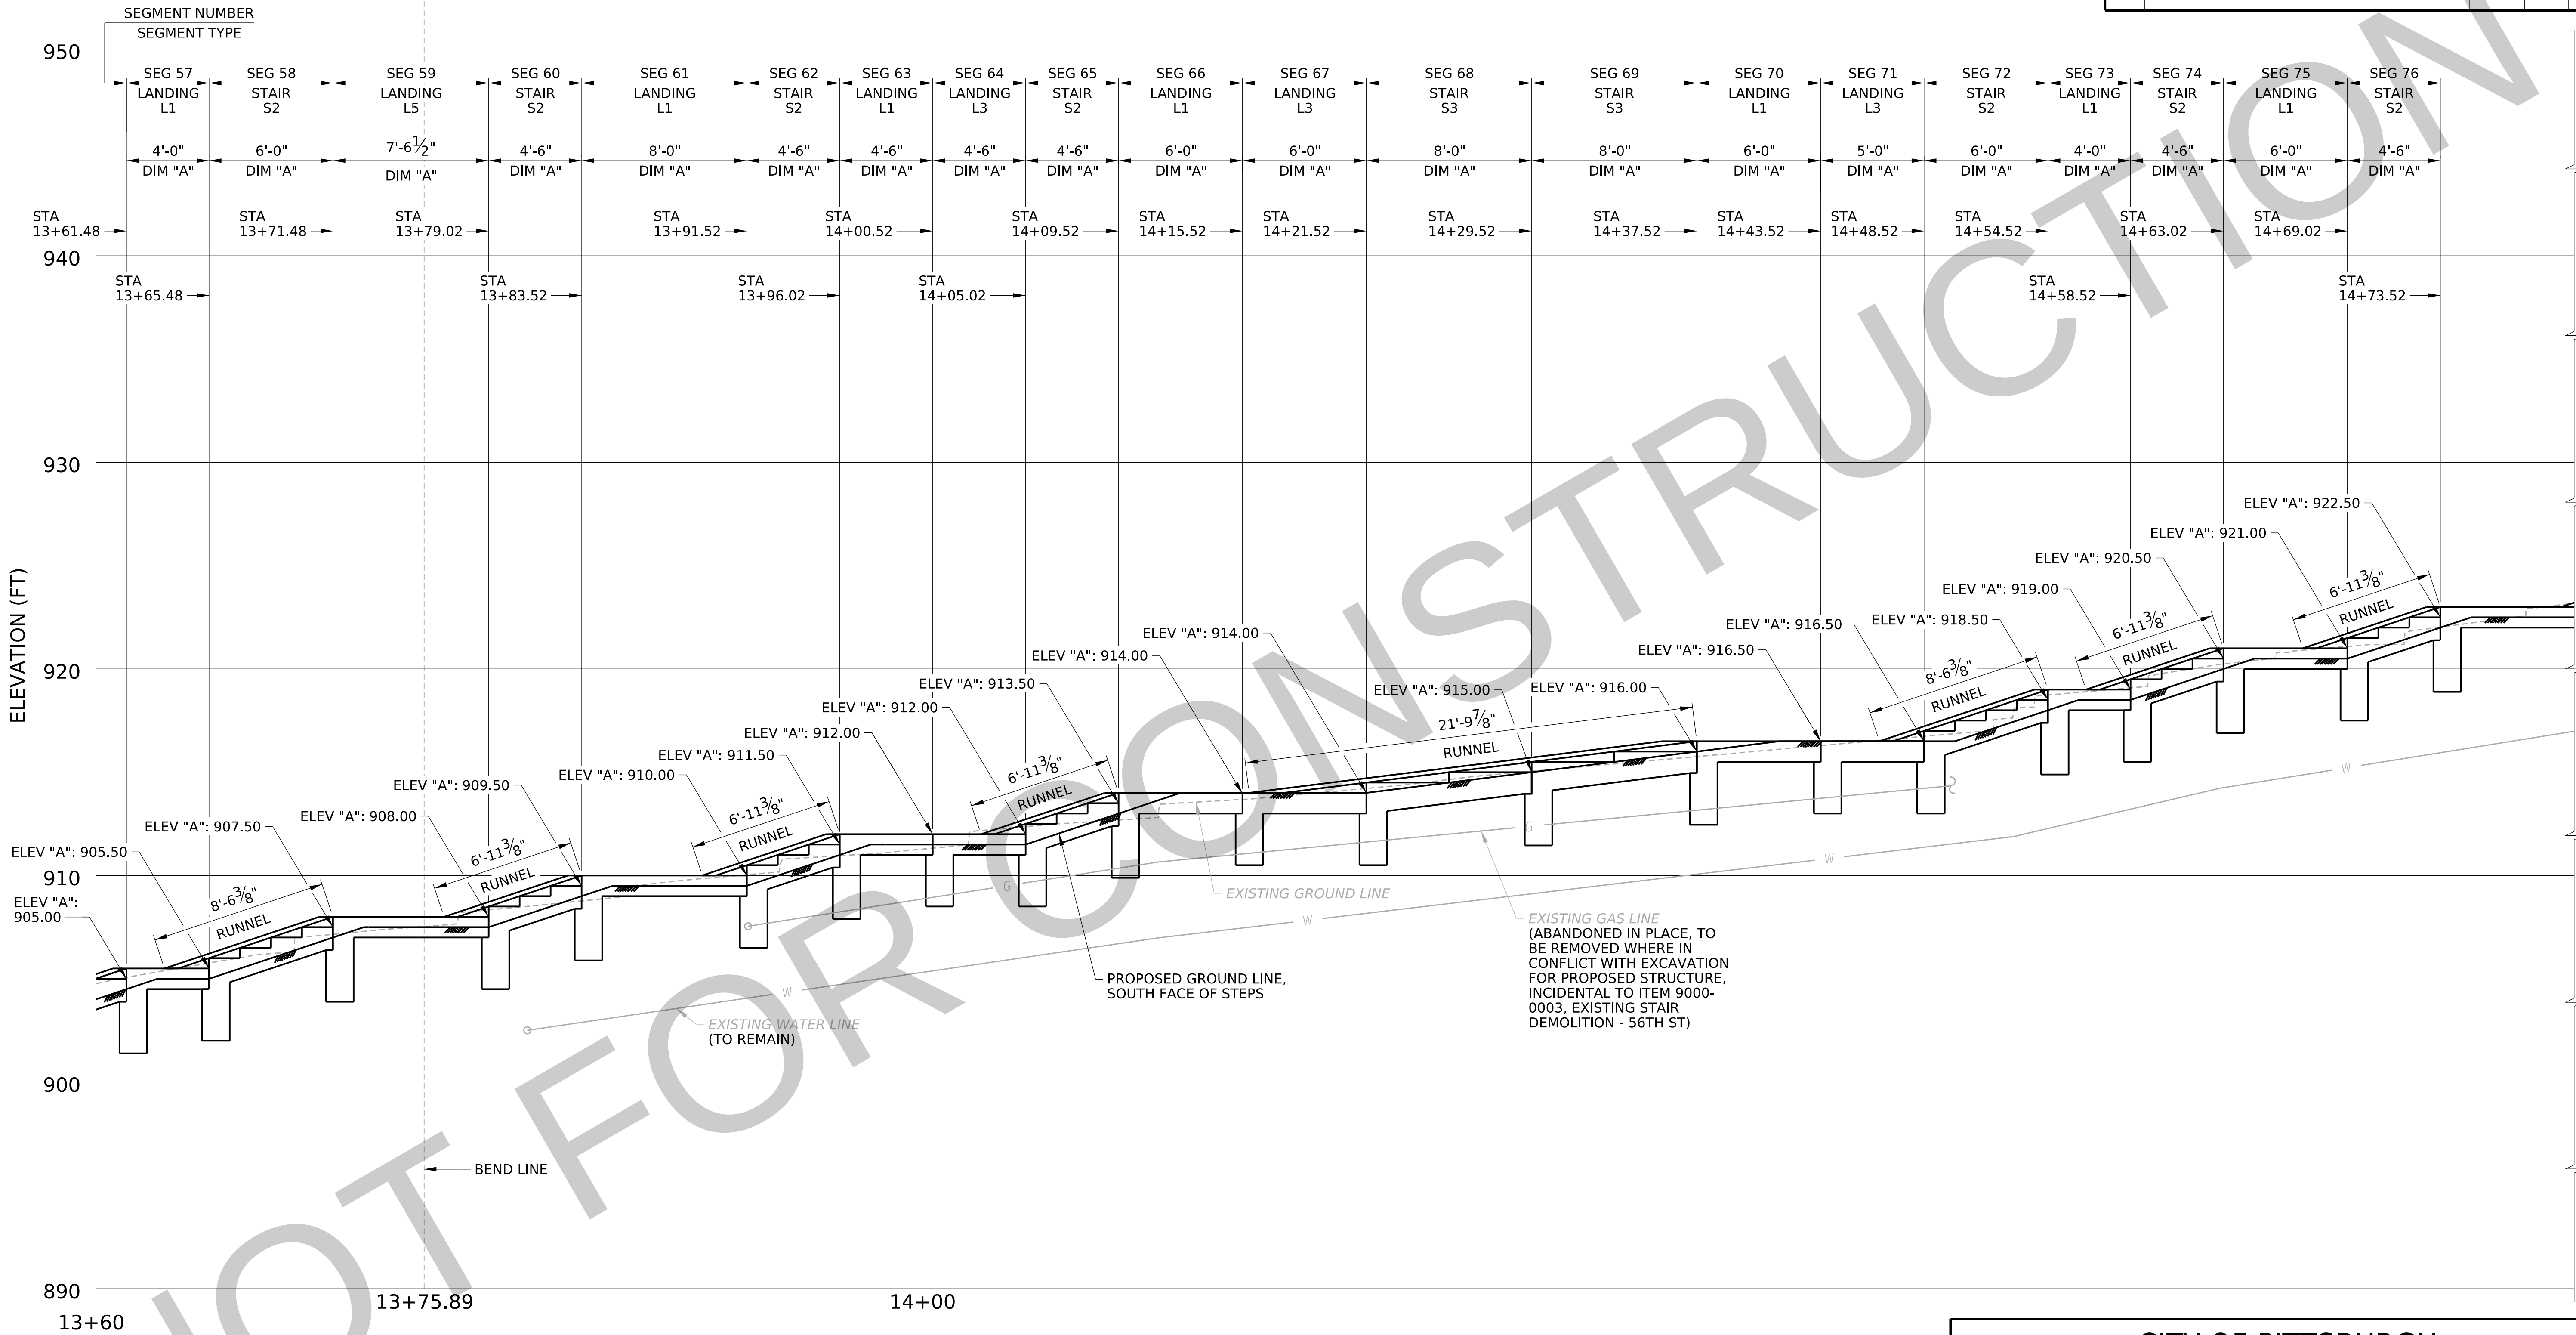


LEGEND

- G — EXISTING GAS LINE
- W — EXISTING WATER LINE

NOTES:

- DIMENSION "C" IS EQUAL TO 2'-6" FOR ALL SEGMENTS UNLESS OTHERWISE NOTED.

PROPOSED PROFILE - 4 OF 9

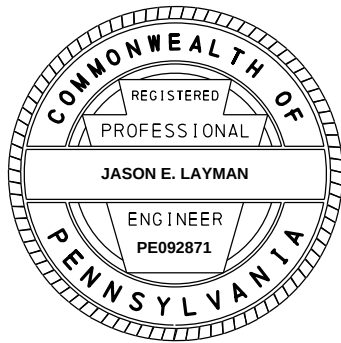

CITY OF PITTSBURGH
DEPARTMENT OF MOBILITY
AND INFRASTRUCTURE


PITTSBURGH CITY STEPS RECONSTRUCTION
56TH STREET
PROPOSED PROFILE 4 OF 9

SCALE: AS NOTED
DATE: 08/24/2026

ACCESSION NO. _____
CASE NO. _____

DRAWN BY	JCM
CHECKED BY	JEL

DISTRICT	COUNTY	ROUTE	SECTION	SHEET		
11-0	ALLEGHENY	-	-	18 OF 73		
CITY OF PITTSBURGH						
REV NO	REVISIONS			DATE	BY	APPD

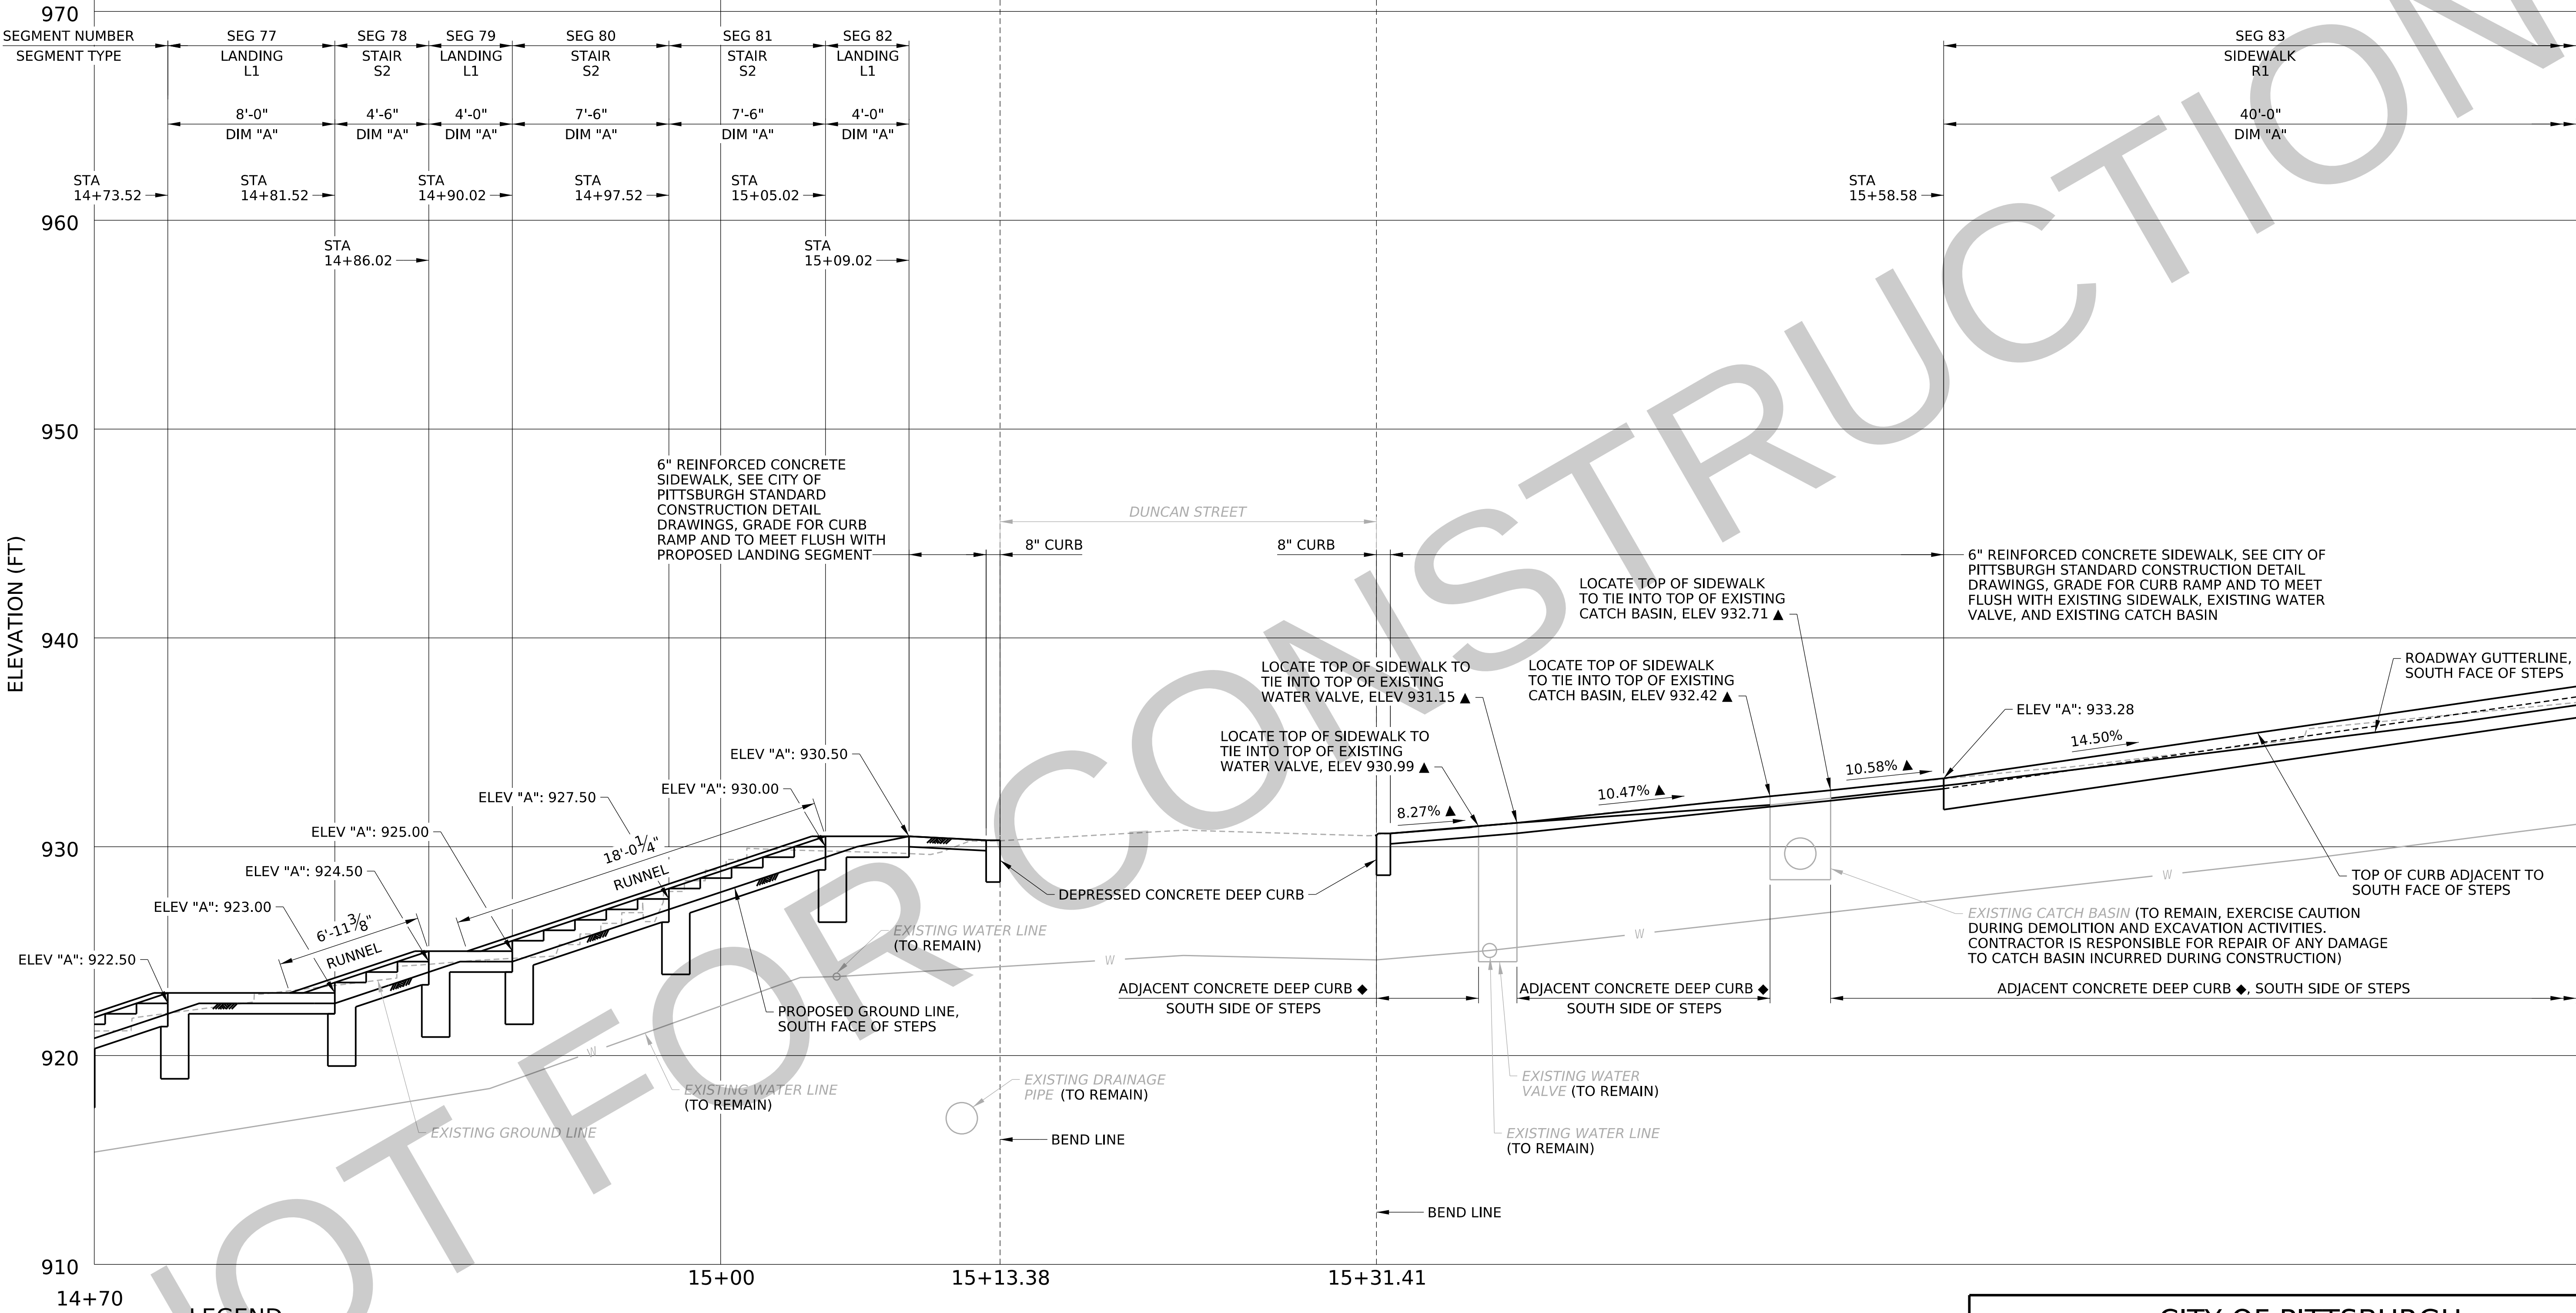


LEGEND

- ◆ CURB REVEAL VARIES, LOCATE TOP OF CURB FLUSH WITH TOP OF SIDEWALK
- ▲ GRADE OR ELEVATION PROVIDED FOR INFORMATION ONLY; DETERMINE ACTUAL VALUE FROM EXISTING CONDITIONS
- W — EXISTING WATER LINE

NOTES:

- FOR CONCRETE DEEP CURB DETAILS, SEE DETAIL ON SHEET "TYPICAL SECTIONS".
- DIMENSION "C" IS EQUAL TO 2'-6" FOR ALL SEGMENTS UNLESS OTHERWISE NOTED.

PROPOSED PROFILE - 5 OF 9

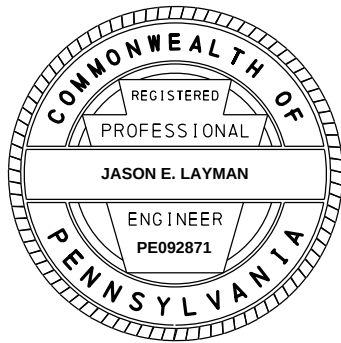

CITY OF PITTSBURGH
DEPARTMENT OF MOBILITY
AND INFRASTRUCTURE


PITTSBURGH CITY STEPS RECONSTRUCTION
56TH STREET
PROPOSED PROFILE 5 OF 9

SCALE: AS NOTED
DATE: 08/24/2026

ACCESSION NO. _____
CASE NO. _____

DRAWN BY	JCM
CHECKED BY	JEL

DISTRICT	COUNTY	ROUTE	SECTION	SHEET		
11-0	ALLEGHENY	-	-	19 OF 73		
CITY OF PITTSBURGH						
REV NO	REVISIONS			DATE	BY	APPD

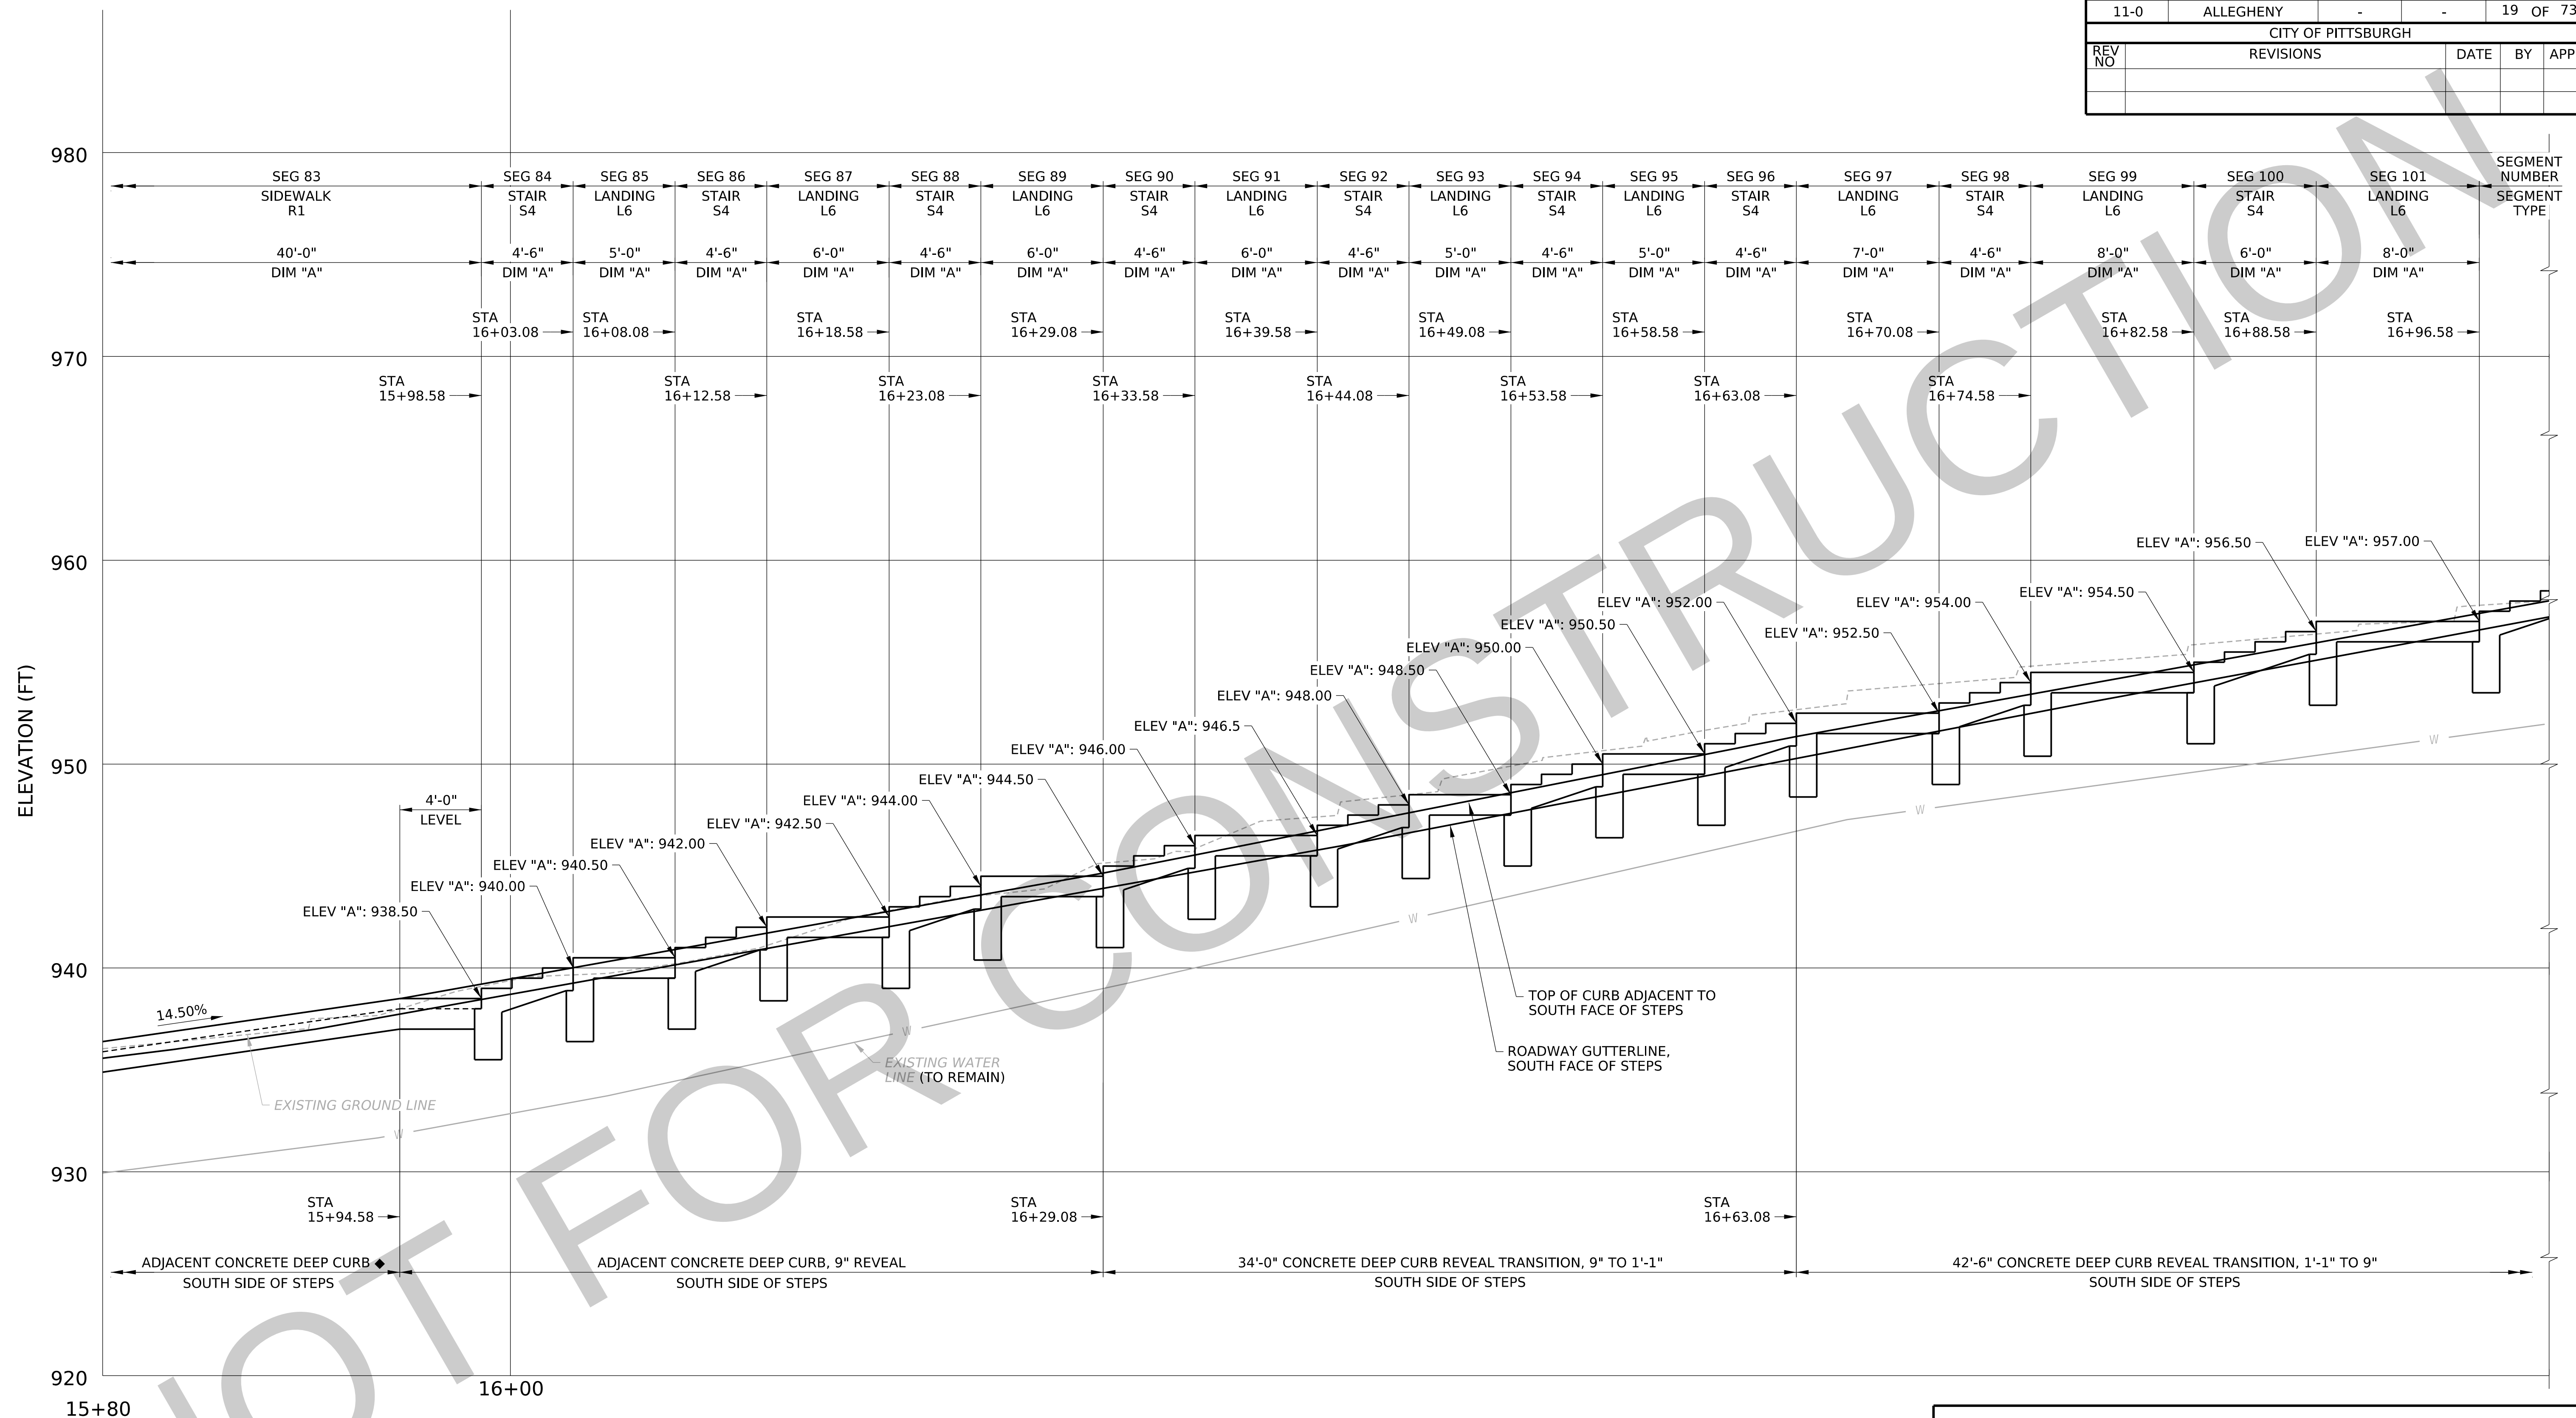



LEGEND

- 
 CURB REVEAL VARIES, LOCATE TOP OF CURB FLUSH WITH TOP OF SIDEWALK
 — W — EXISTING WATER LINE

NOTES:

1. FOR CONCRETE DEEP CURB DETAILS, SEE DETAIL ON SHEET "TYPICAL SECTIONS".
2. DIMENSION "C" IS EQUAL TO 2'-6" FOR ALL SEGMENTS UNLESS OTHERWISE NOTED.

PROPOSED PROFILE - 6 OF 9

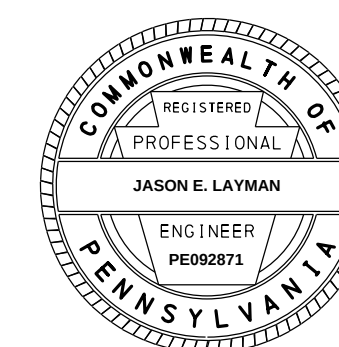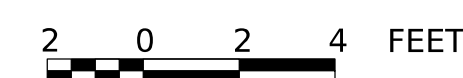

CITY OF PITTSBURGH
DEPARTMENT OF MOBILITY
AND INFRASTRUCTURE


PITTSBURGH CITY STEPS RECONSTRUCTION
56TH STREET
PROPOSED PROFILE 6 OF 9

SCALE: AS NOTED
DATE: 08/24/2026

ACCESSION NO. _____
CASE NO. _____

DRAWN BY	JCM
CHECKED BY	JEL

DISTRICT	COUNTY	ROUTE	SECTION	SHEET		
11-0	ALLEGHENY	-	-	20	OF 73	
CITY OF PITTSBURGH						
REV NO	REVISIONS			DATE	BY	APPD

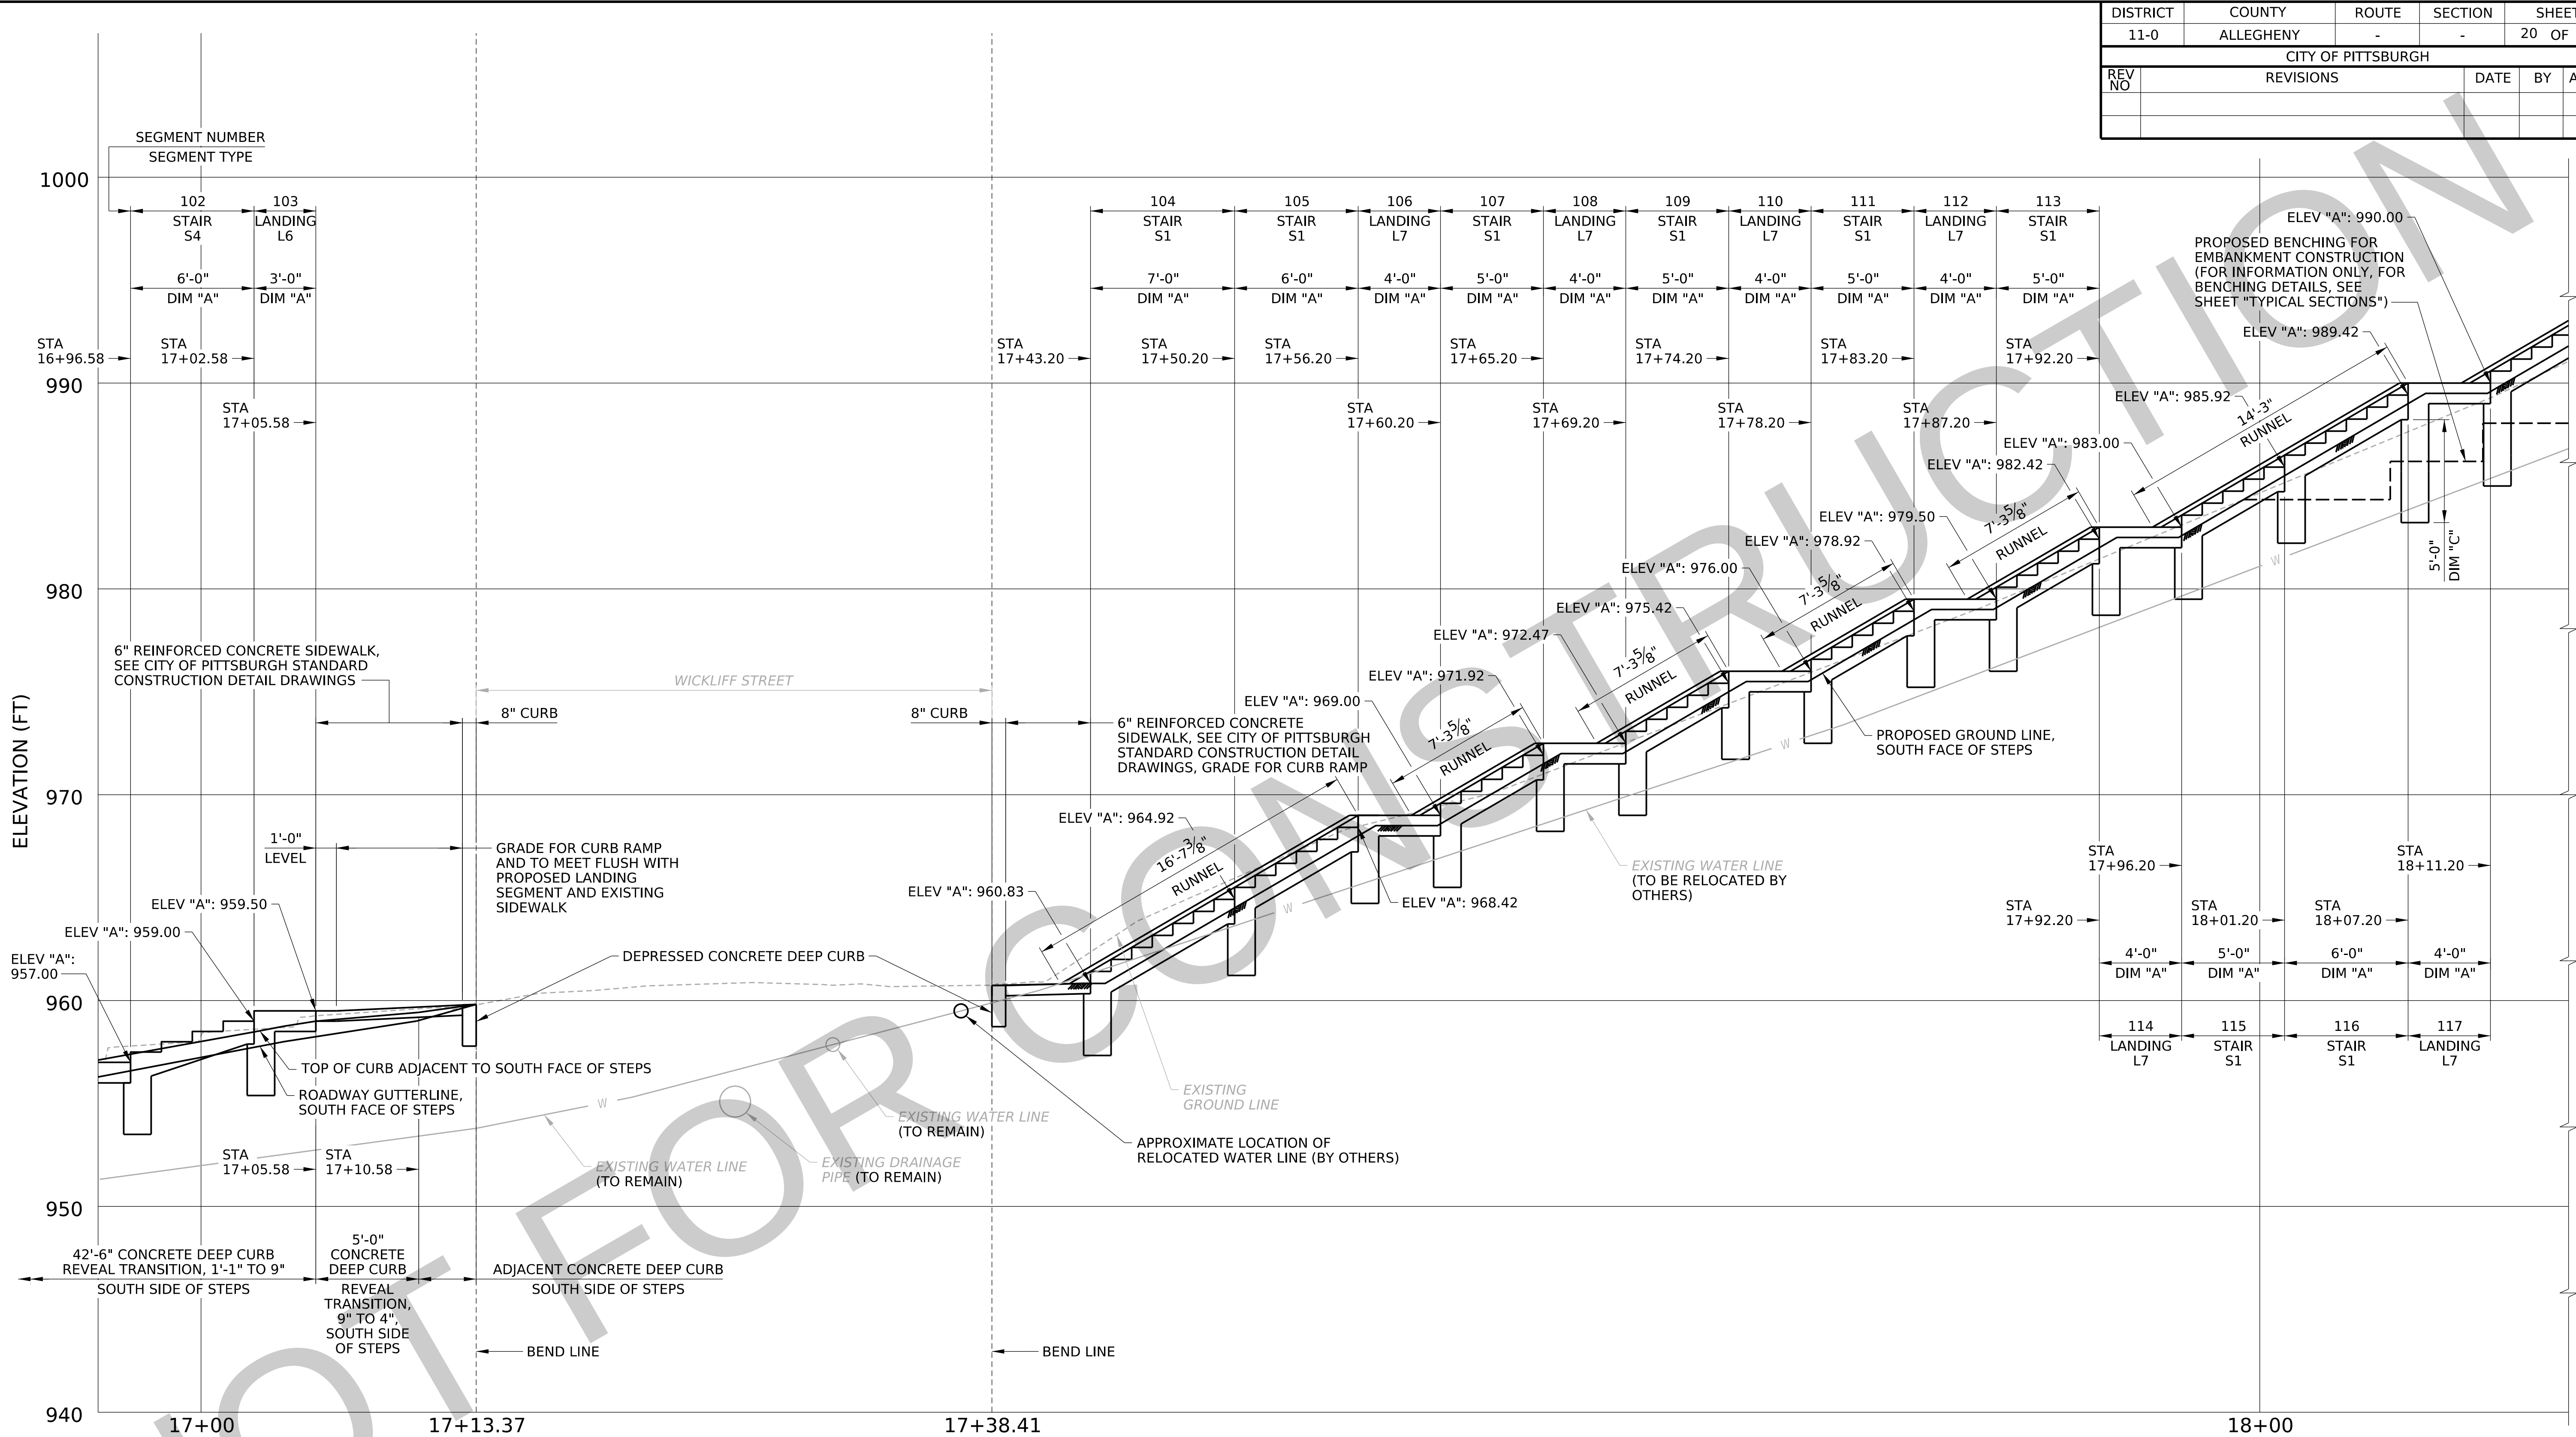


LEGEND

— W — EXISTING WATER LINE

NOTES:

- FOR CONCRETE DEEP CURB DETAILS, SEE DETAIL ON SHEET "TYPICAL SECTIONS".
- DIMENSION "C" IS EQUAL TO 2'-6" FOR ALL SEGMENTS UNLESS OTHERWISE NOTED.

PROPOSED PROFILE - 7 OF 9

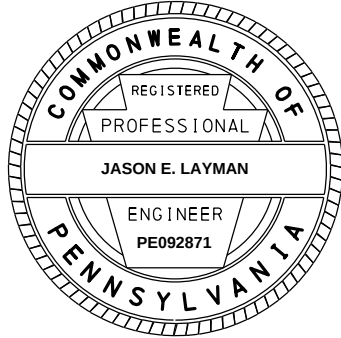

CITY OF PITTSBURGH
DEPARTMENT OF MOBILITY
AND INFRASTRUCTURE


PITTSBURGH CITY STEPS RECONSTRUCTION
56TH STREET
PROPOSED PROFILE 7 OF 9

SCALE: AS NOTED
DATE: 08/24/2026


ACCESSION NO. _____
CASE NO. _____

DRAWN BY	JCM
CHECKED BY	JEL

DISTRICT	COUNTY	ROUTE	SECTION	SHEET		
11-0	ALLEGHENY	-	-	21 OF 73		
CITY OF PITTSBURGH						
REV NO	REVISIONS			DATE	BY	APPD

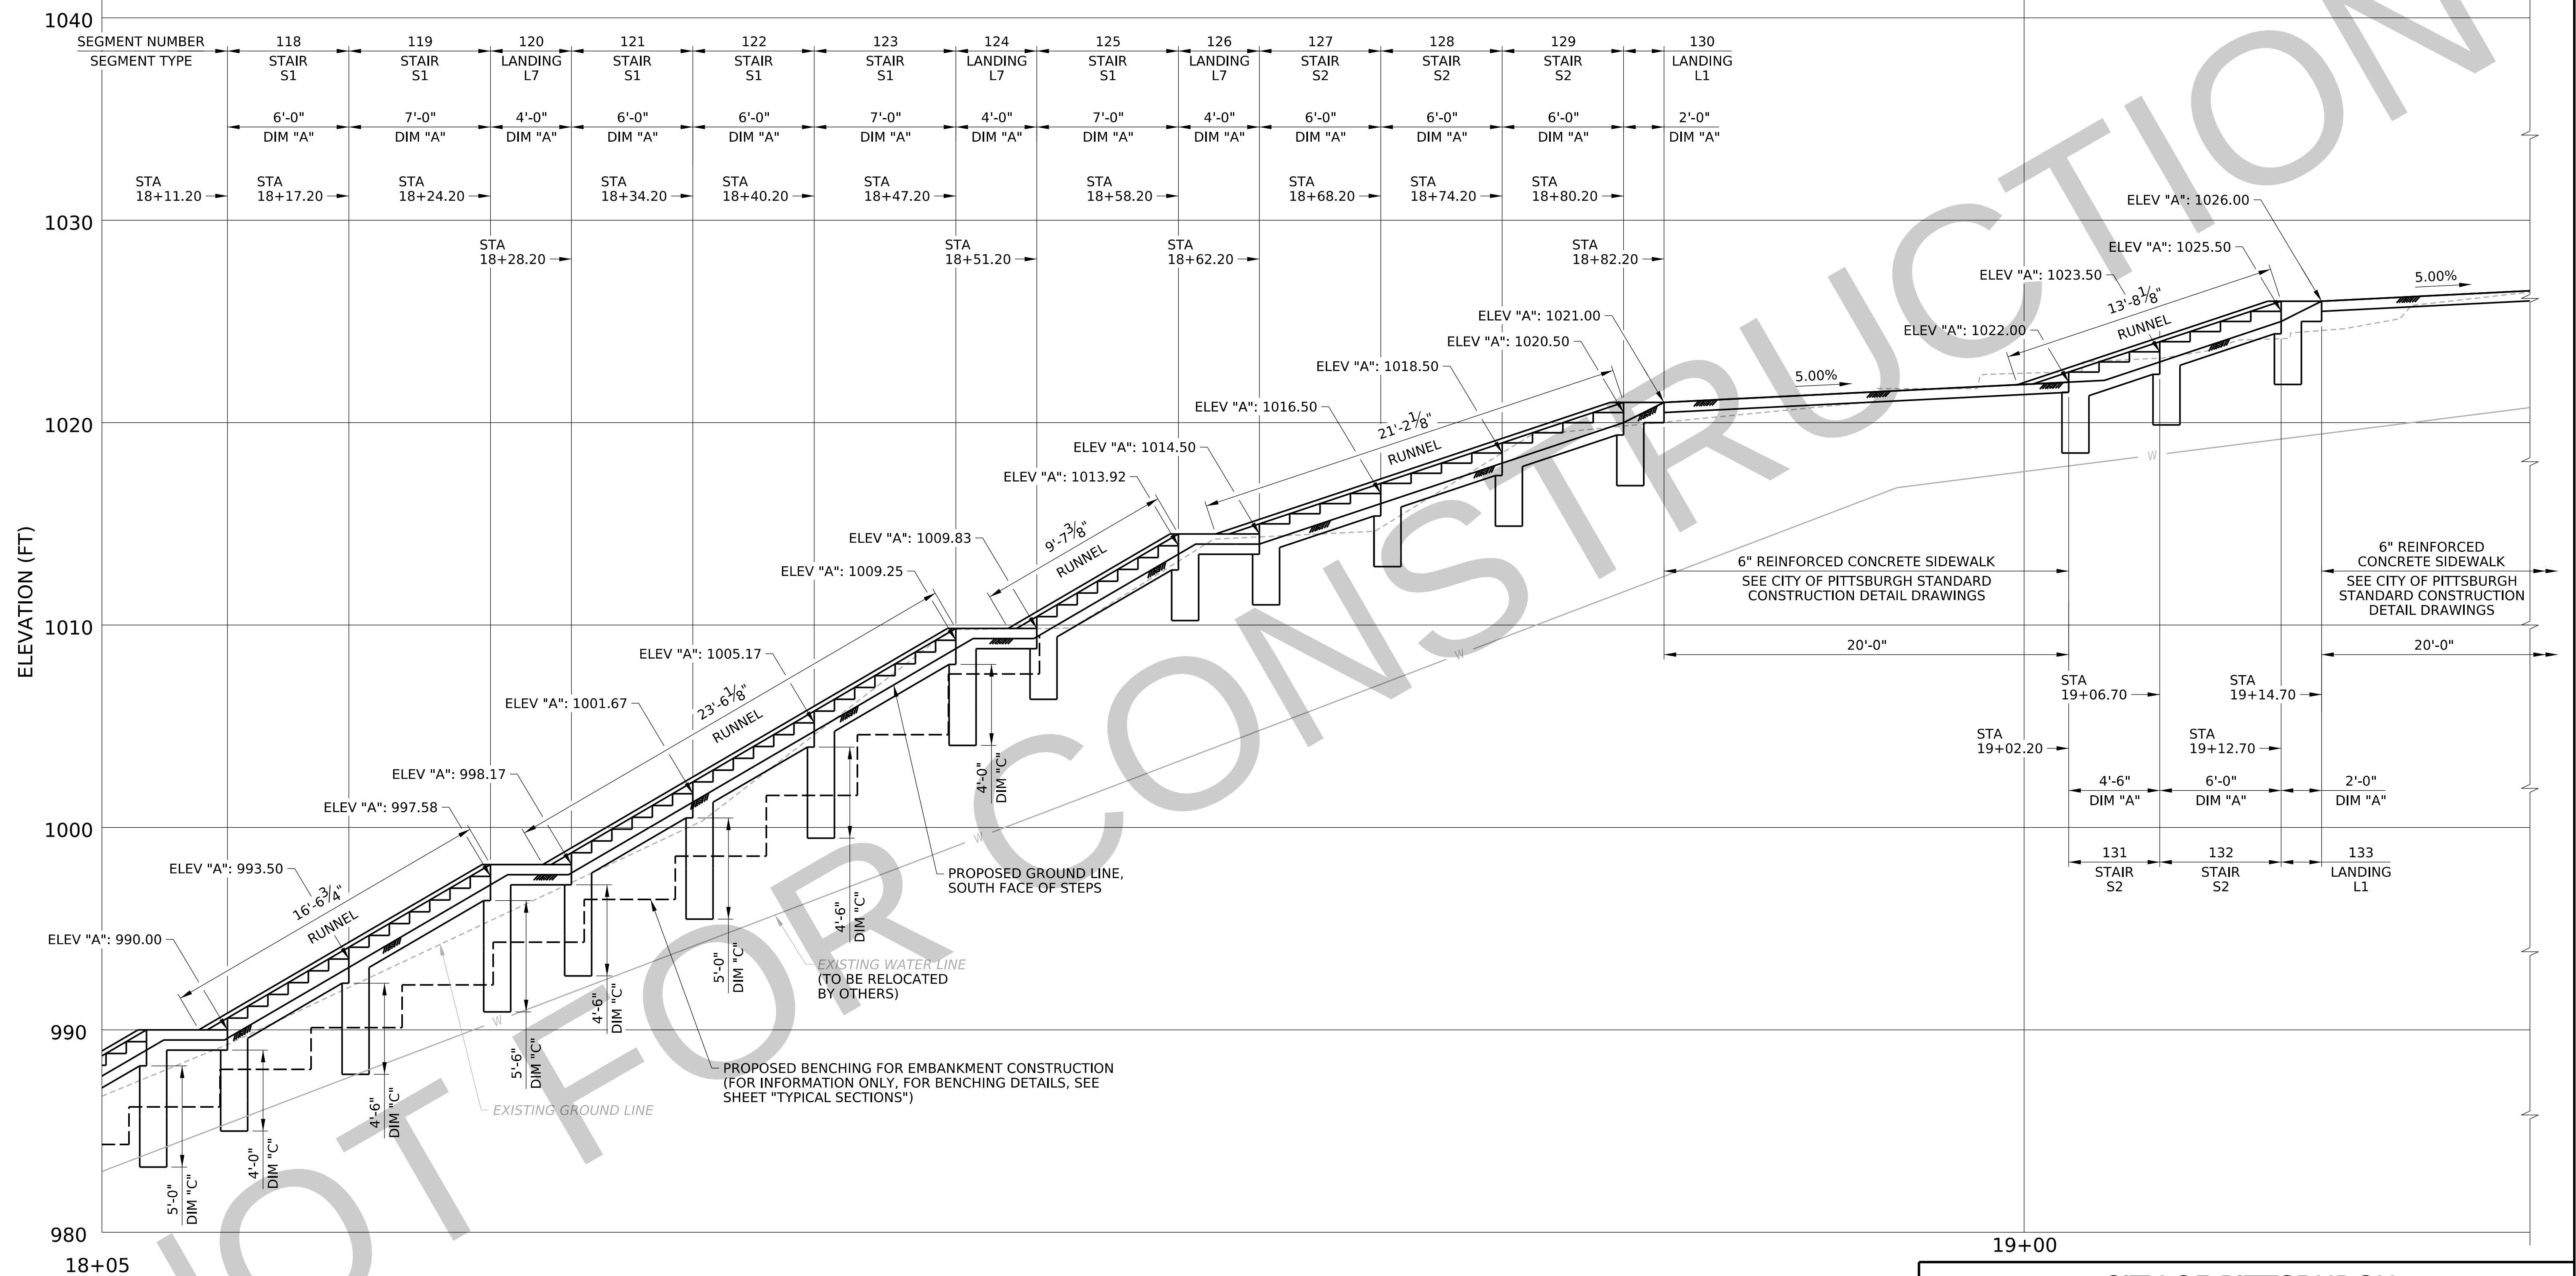

PROPOSED PROFILE - 8 OF 9

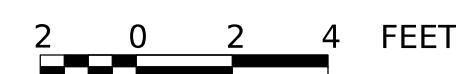


LEGEND

—— W —— EXISTING WATER LINE

NOTES:

1. DIMENSION "C" IS EQUAL TO 2'-6" FOR ALL SEGMENTS UNLESS OTHERWISE NOTED.

DRAWN BY	JCM
CHECKED BY	JEL

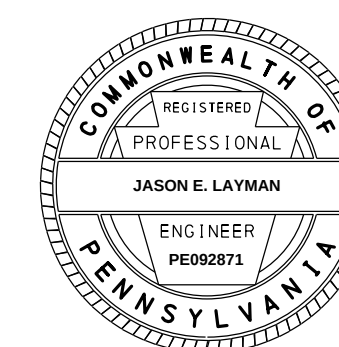


CITY OF PITTSBURGH
DEPARTMENT OF MOBILITY
AND INFRASTRUCTURE

PITTSBURGH CITY STEPS RECONSTRUCTION
56TH STREET
PROPOSED PROFILE 8 OF 9

SCALE: AS NOTED
DATE: 08/24/2026

ACCESSION NO. _____
CASE NO. _____

DISTRICT	COUNTY	ROUTE	SECTION	SHEET
11-0	ALLEGHENY	-	-	22 OF 73
CITY OF PITTSBURGH				
REV NO	REVISIONS	DATE	BY	APPD

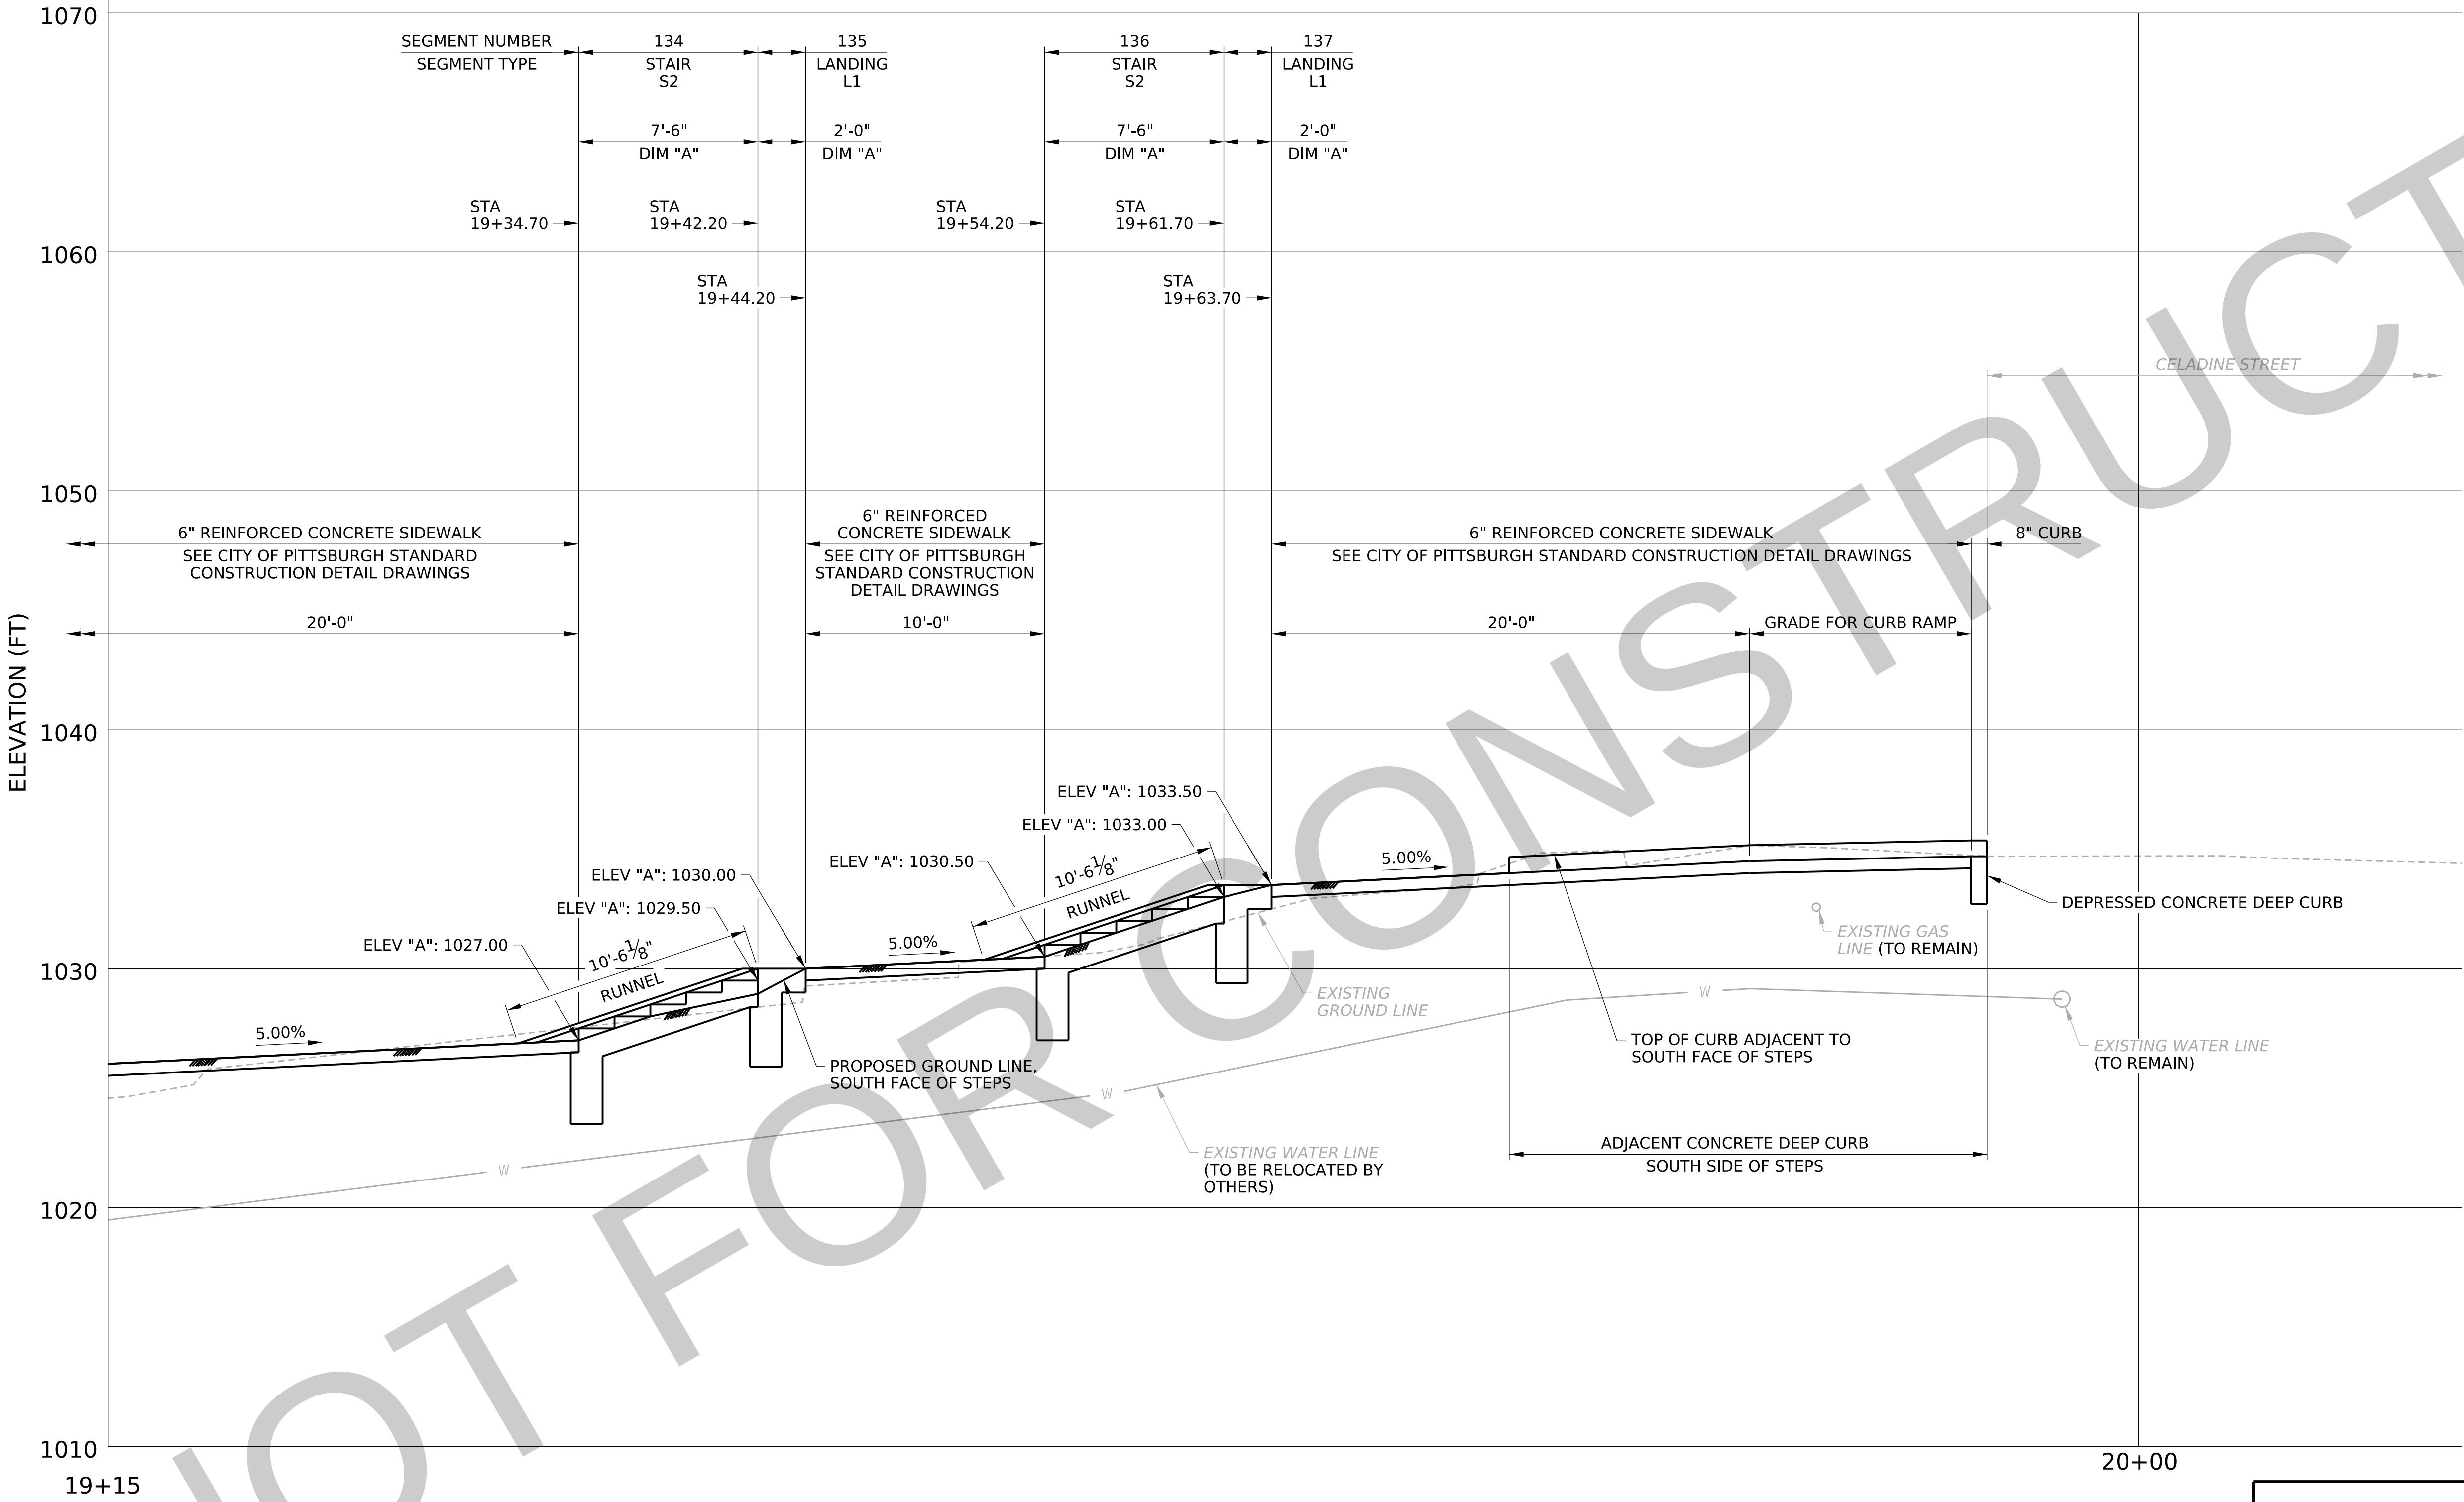

LEGEND


W EXISTING WATER LINE

NOTES:

- FOR CONCRETE DEEP CURB DETAILS, SEE DETAIL ON SHEET "TYPICAL SECTIONS".
- DIMENSION "C" IS EQUAL TO 2'-6" FOR ALL SEGMENTS UNLESS OTHERWISE NOTED.

PROPOSED PROFILE - 9 OF 9

2 0 2 4 FEET

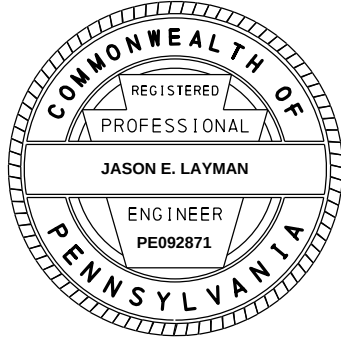

CITY OF PITTSBURGH
DEPARTMENT OF MOBILITY
AND INFRASTRUCTURE

PITTSBURGH CITY STEPS RECONSTRUCTION
56TH STREET
PROPOSED PROFILE 9 OF 9

SCALE: AS NOTED
DATE: 08/24/2026

ACCESSION NO. _____
CASE NO. _____

DRAWN BY	JCM
CHECKED BY	JEL