

1

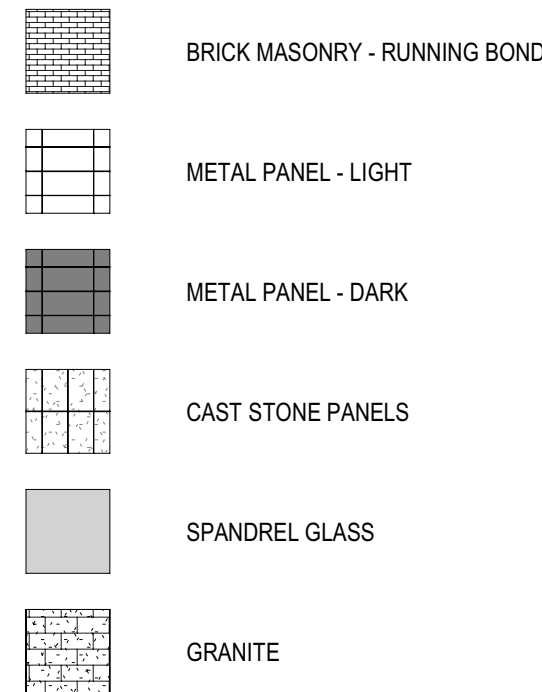
2

3

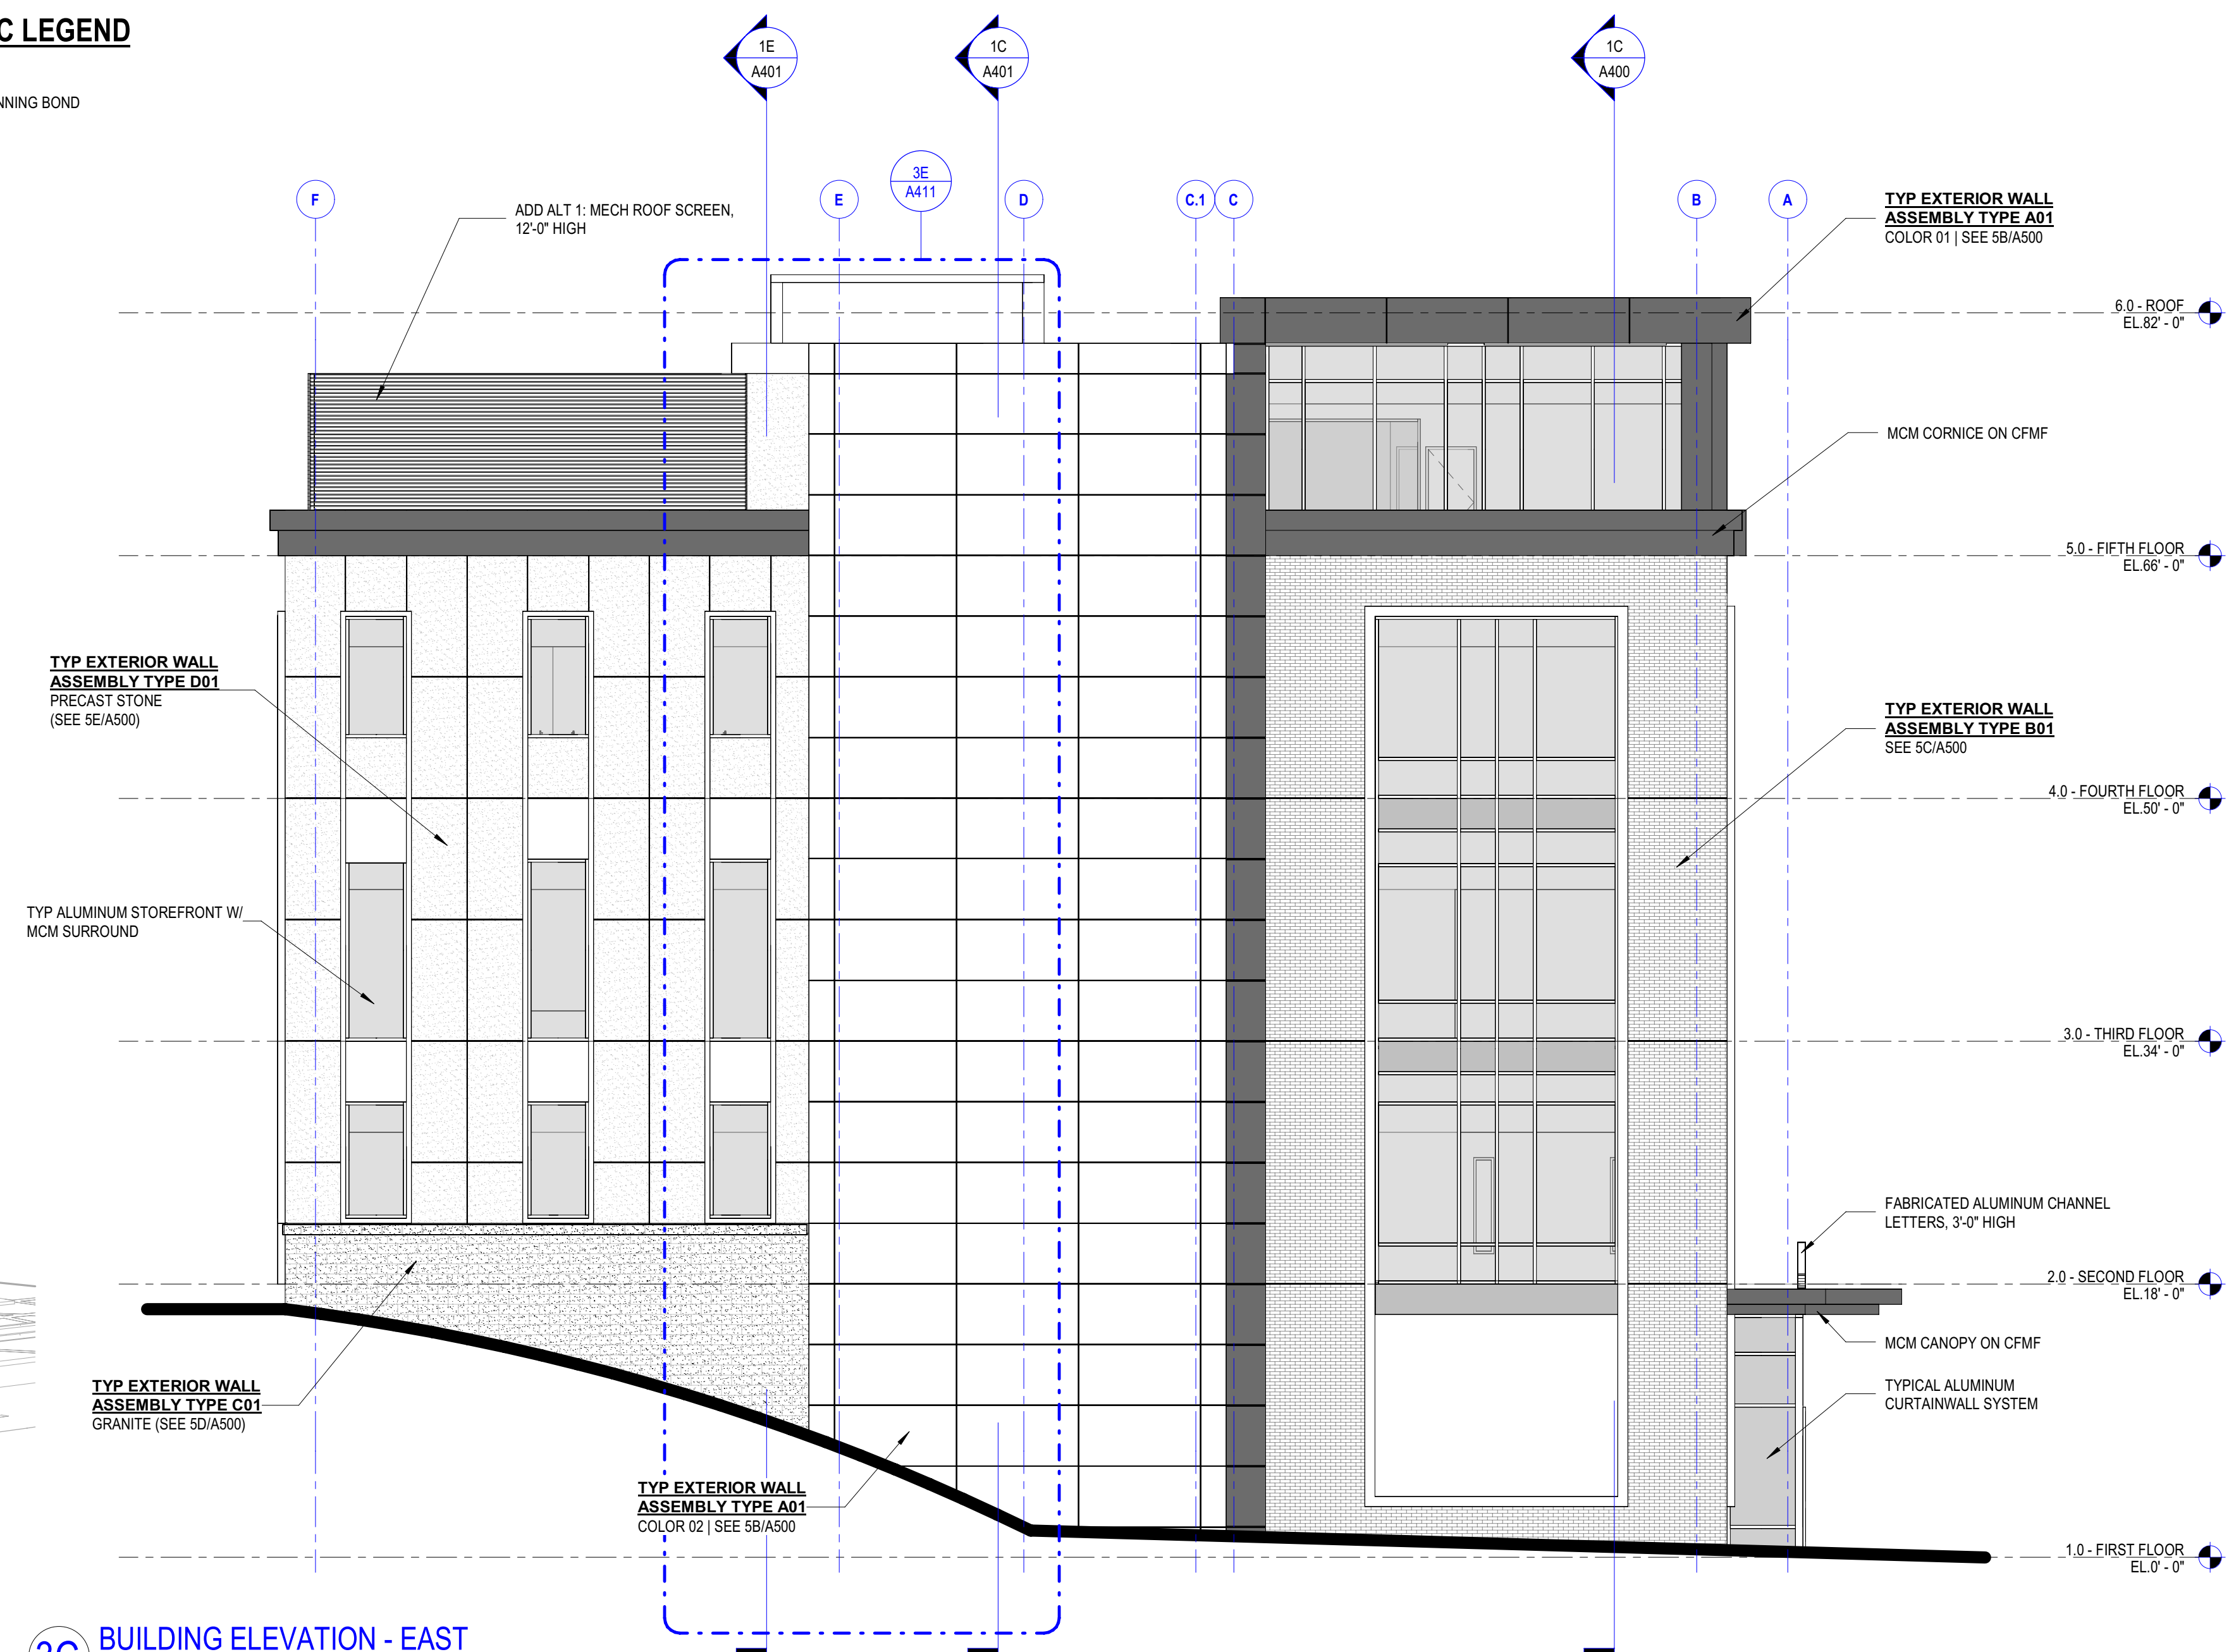
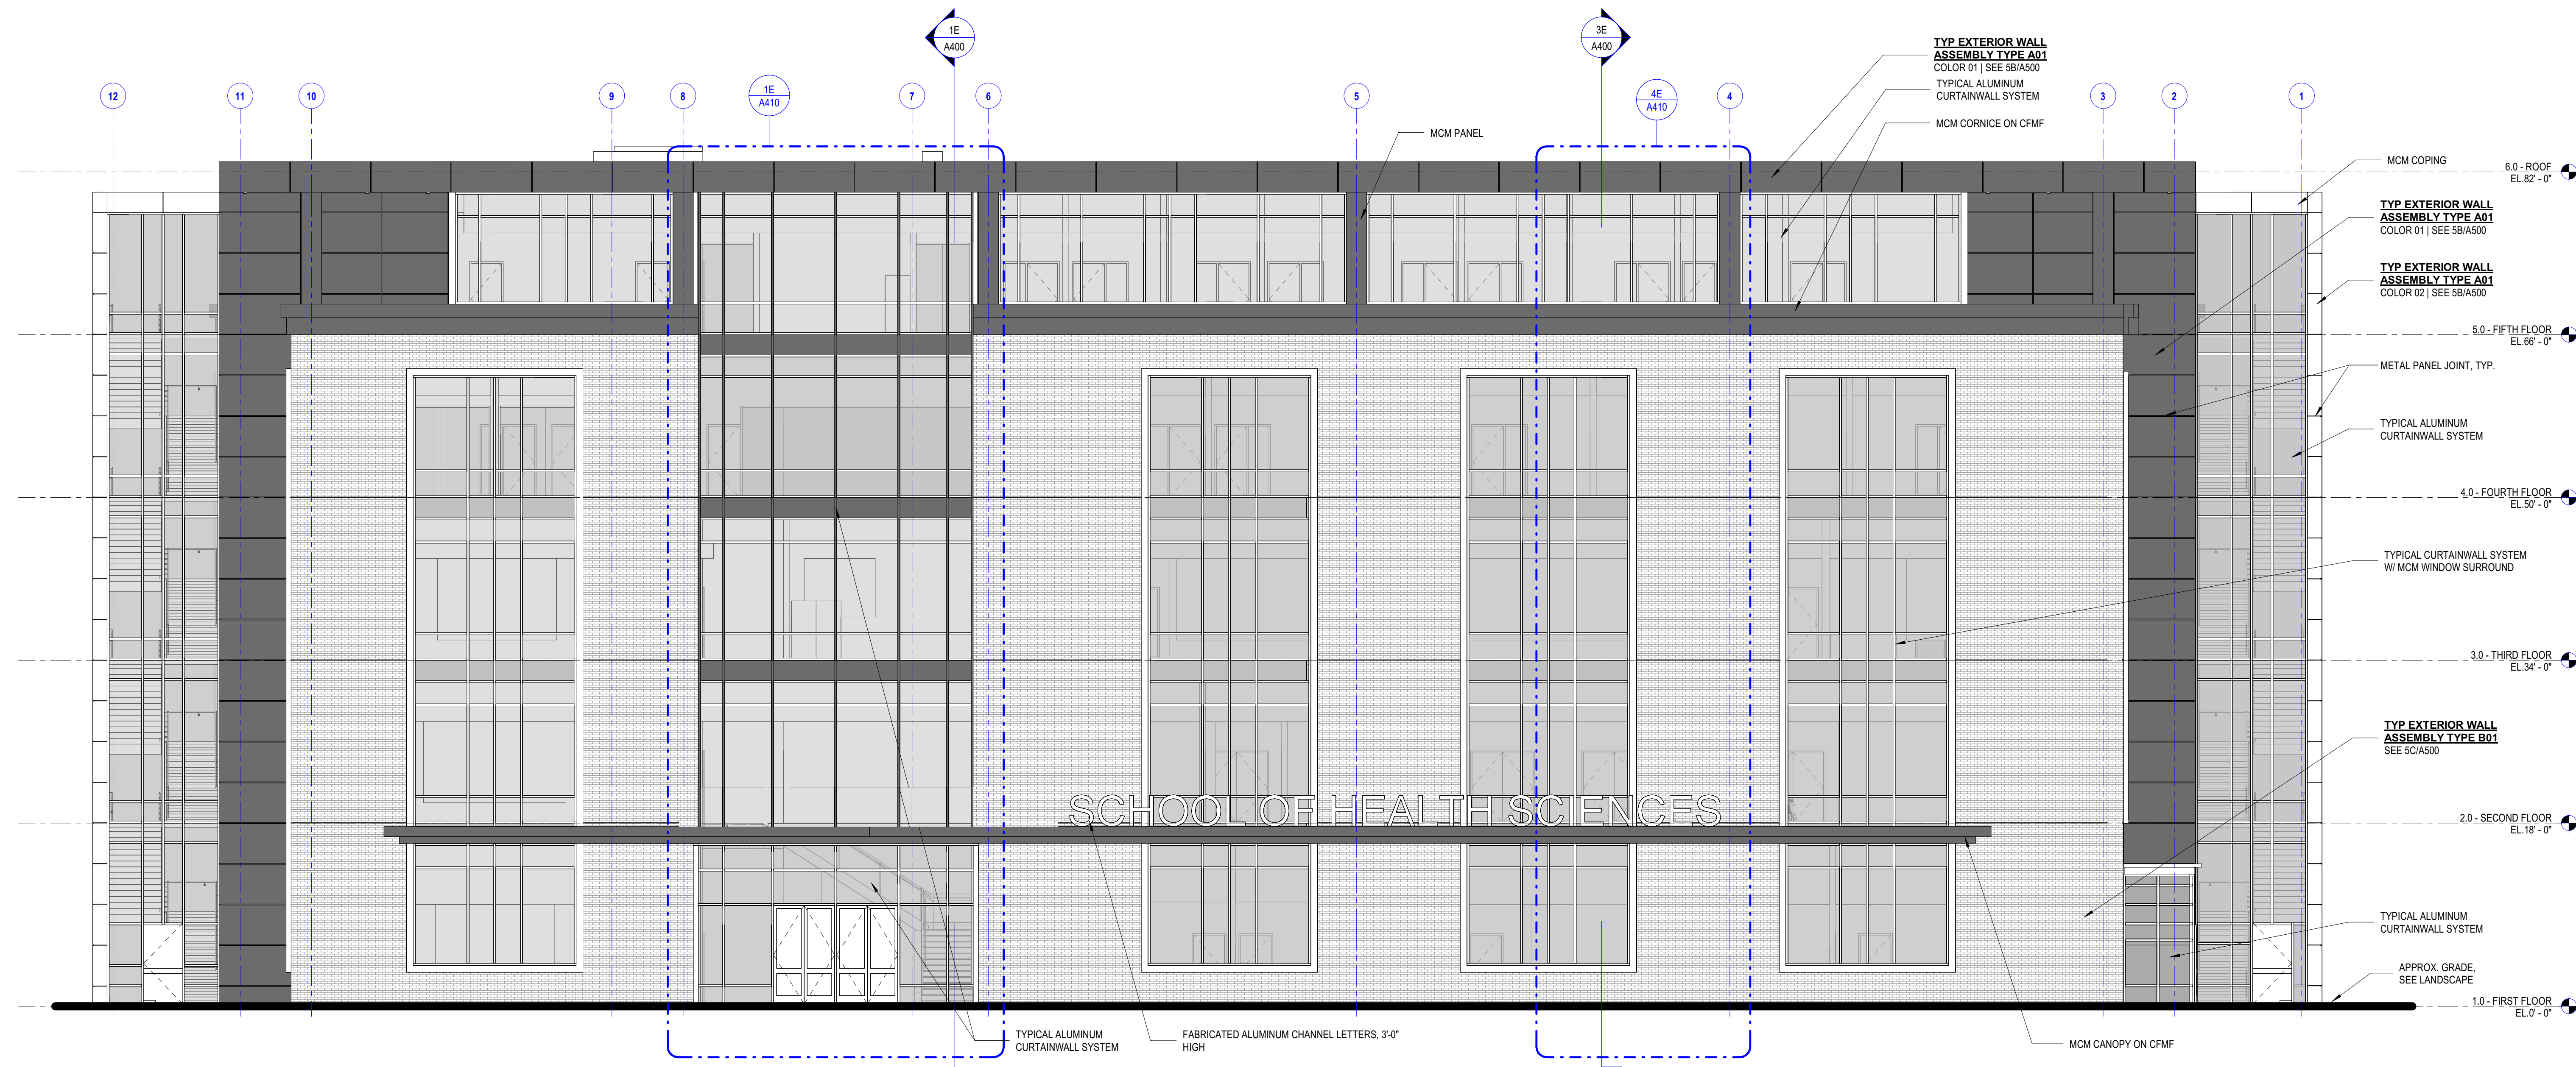
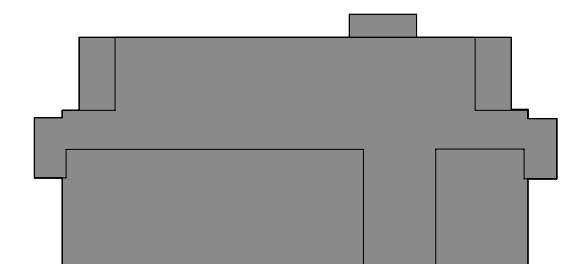
4

5

## ELEVATION GRAPHIC LEGEND



1C EXTERIOR PERSPECTIVE VIEW - NORTHEAST

3C BUILDING ELEVATION - EAST  
1/8" = 1'-0"1E BUILDING ELEVATION - NORTH  
1/8" = 1'-0"School  
of Health SciencesForbes Ave & Magee St  
Pittsburgh, PA 15282

## KEYPLAN

| Number     | Date                  | Issued For |
|------------|-----------------------|------------|
| 08/22/2025 | 100% SCHEMATIC DESIGN |            |

PROGRESS PRINT  
NOT FOR  
CONSTRUCTIONOVERALL BUILDING  
ELEVATIONS

1

2

3

4

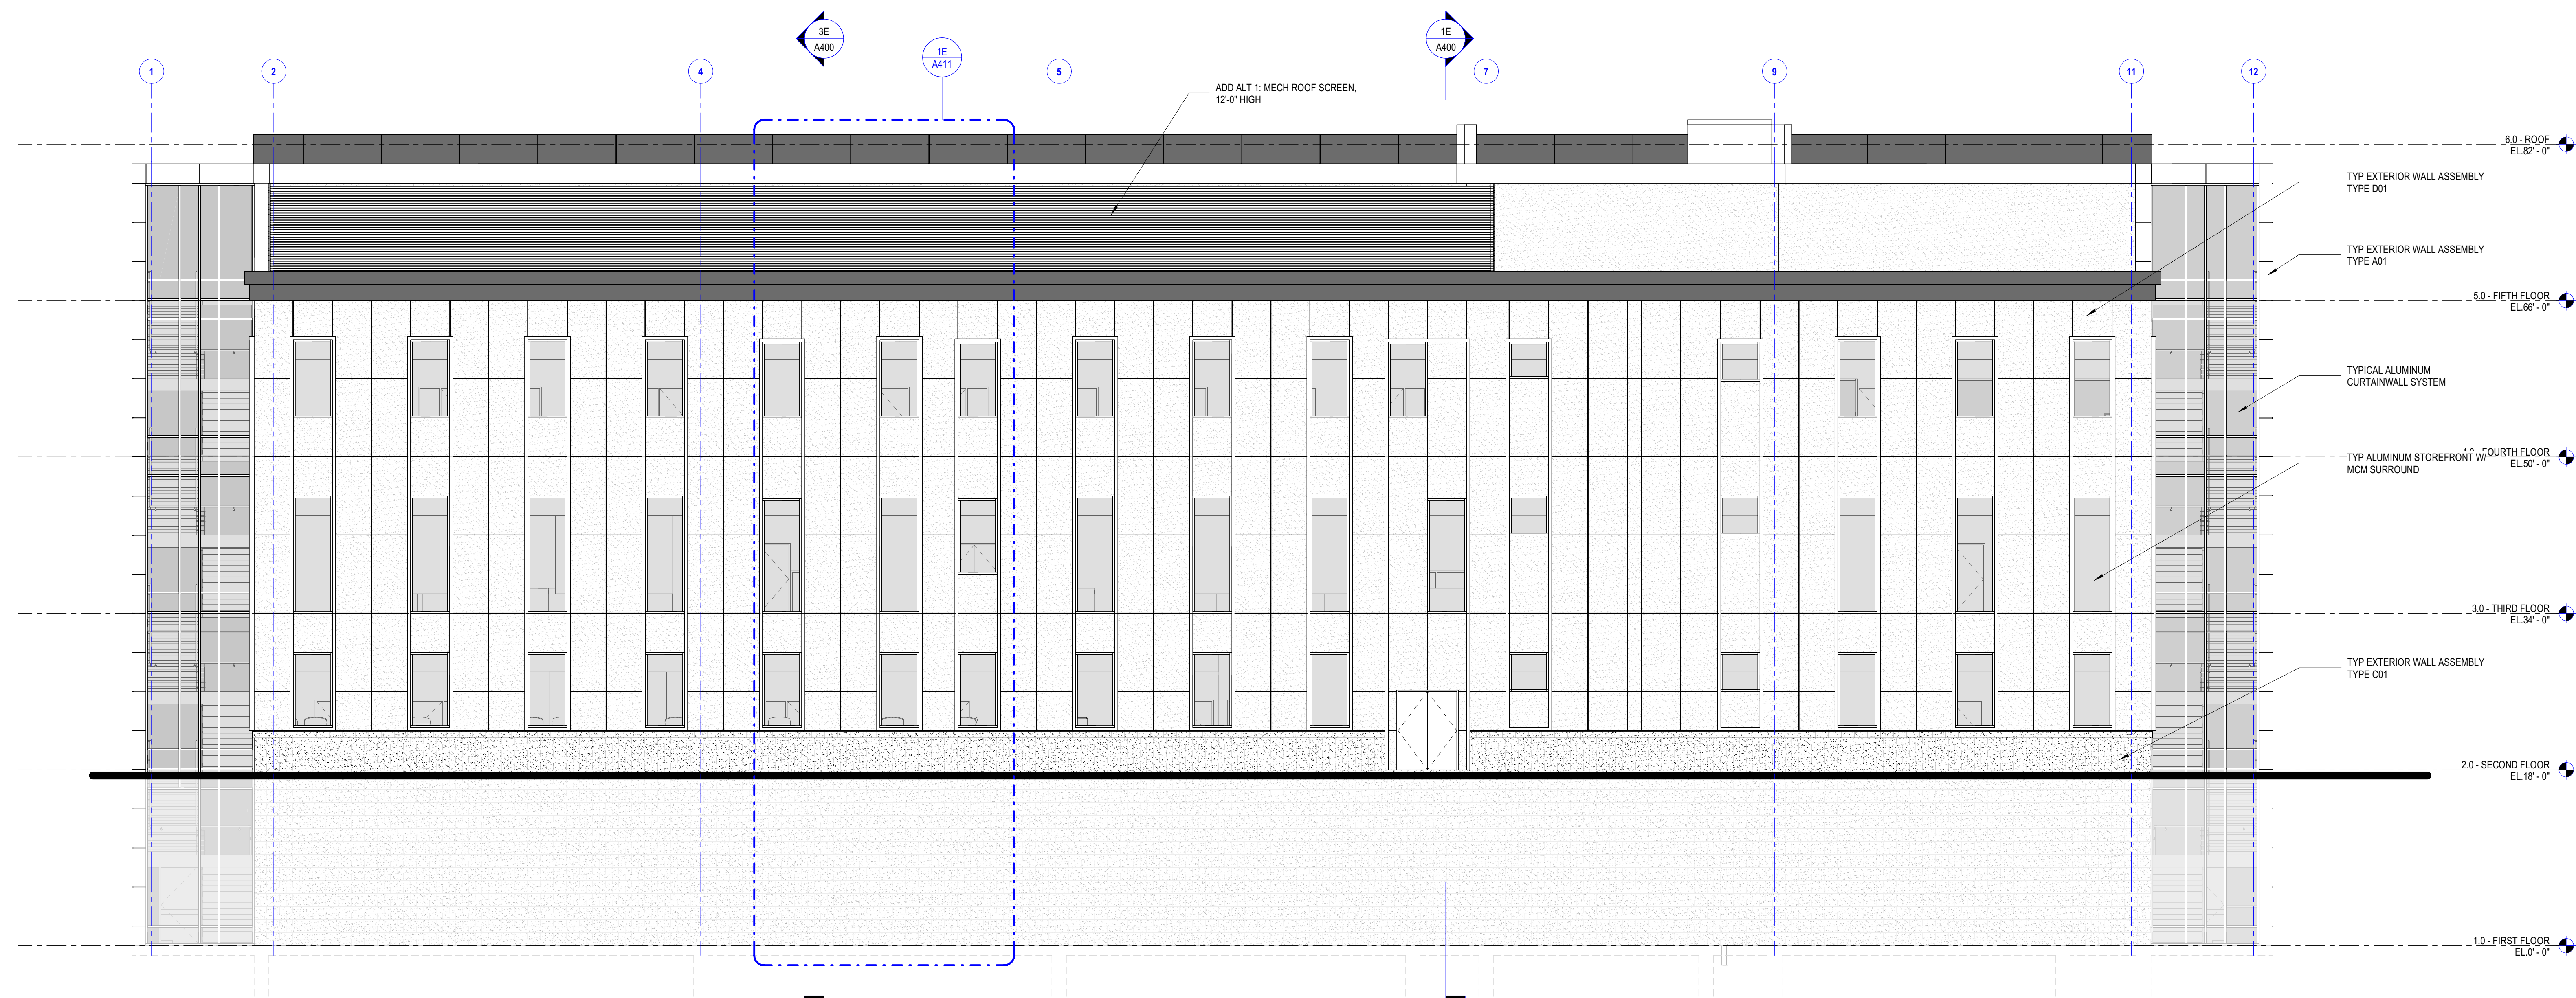
5

## ELEVATION GRAPHIC LEGEND

- BRICK MASONRY - RUNNING BOND
- METAL PANEL - LIGHT
- METAL PANEL - DARK
- CAST STONE PANELS
- SPANDREL GLASS
- GRANITE



1C EXTERIOR PERSPECTIVE VIEW - SOUTHWEST

3C BUILDING ELEVATION - WEST  
1/8" = 1'-0"1E BUILDING ELEVATION - SOUTH  
1/8" = 1'-0"

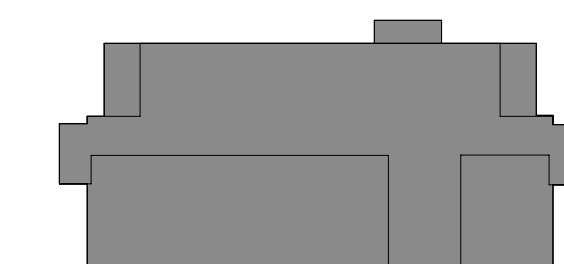
Drawn

Checked



**School  
of Health Sciences**

Forbes Ave & Magee St  
Pittsburgh, PA 15282



KEYPLAN

| Number     | Date                  | Issued For |
|------------|-----------------------|------------|
| 08/22/2025 | 100% SCHEMATIC DESIGN |            |

PROGRESS PRINT  
NOT FOR  
CONSTRUCTION

**OVERALL BUILDING  
ELEVATIONS**

Date  
08/22/2025  
Scale  
1/8" = 1'-0"  
Proj. Number  
24278.00

Drawing Number

**A301**