


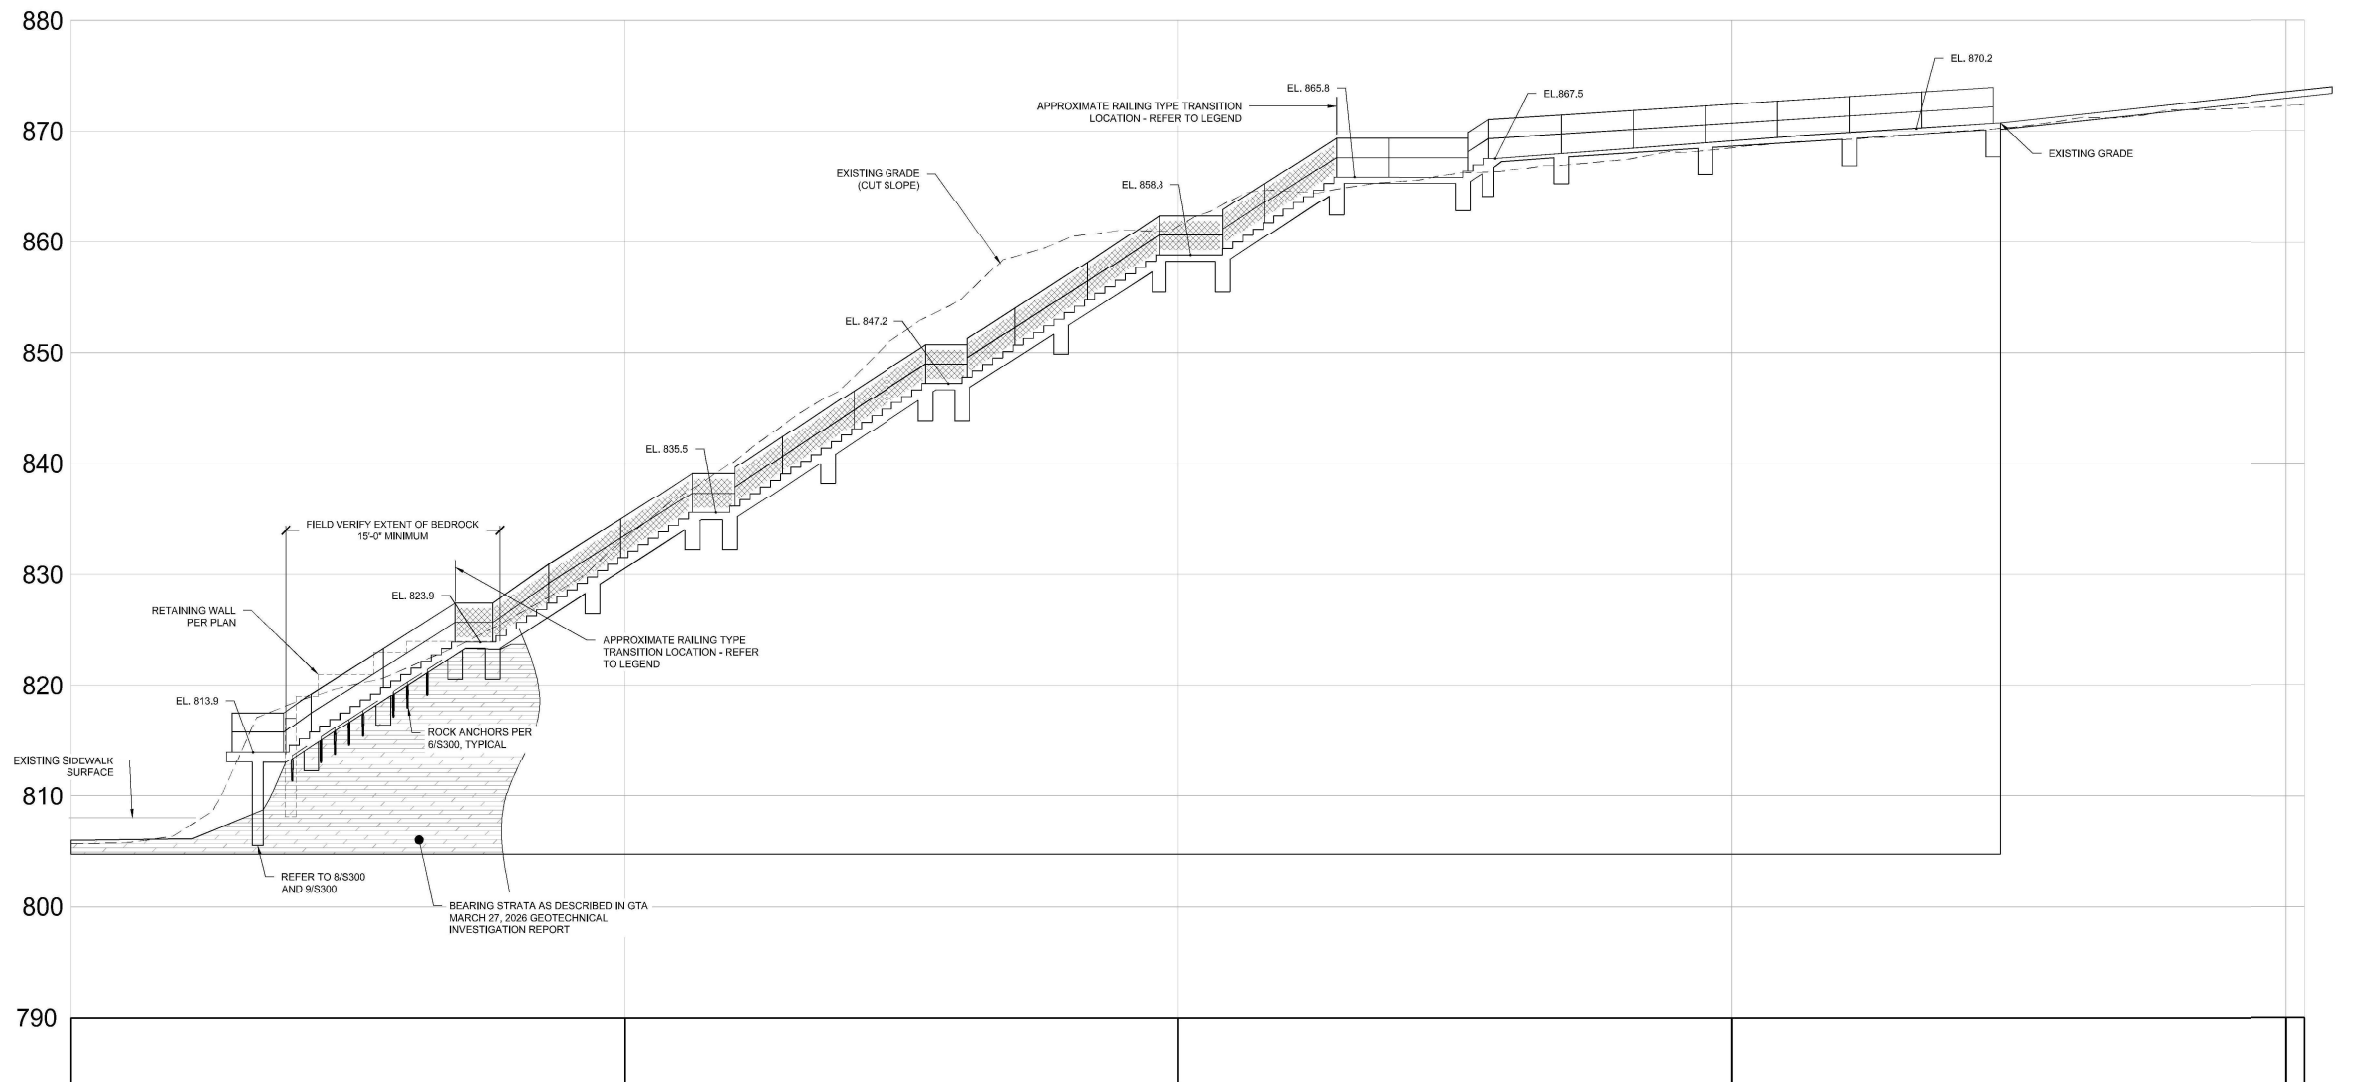

PROFILE FOR STAIRS PROFILE
HORIZONTAL SCALE: 1" = 5'
VERTICAL SCALE: 1" = 5'