


POINT	STATION	NORTHING	EASTING
BEGIN SIDEWALK	0+74.00	417675.4796	1351814.2439
BEGIN DECK PANEL	1+35.00	417700.4381	1351869.8799
G LANDING 1	1+43.50	417704.1389	1351877.5320
BEGIN STAIRS	1+46.50	417705.4451	1351880.2327
G LANDING 2	1+58.50	417710.6697	1351891.0357
G LANDING 3	1+80.50	417720.2482	1351910.8410
G LANDING 4	2+02.50	417729.8267	1351930.6464
G LANDING 5	2+24.50	417739.4052	1351950.4518
G LANDING 6	2+40.72	417746.4682	1351965.0511
G LANDING 7	2+58.30	417762.8599	1351958.6900
G LANDING 8	2+76.39	417779.7178	1351952.1480
END STAIRS	2+79.47	417782.5923	1351951.0326


BORING	STATION	OFFSET	NORTHING	EASTING
B-1	1+29.72	2.08 LT	417700.0070	1351864.2230
B-2	2+45.04	17.08 RT	417756.6770	1351979.4120

SOIL BORING INFORMATION

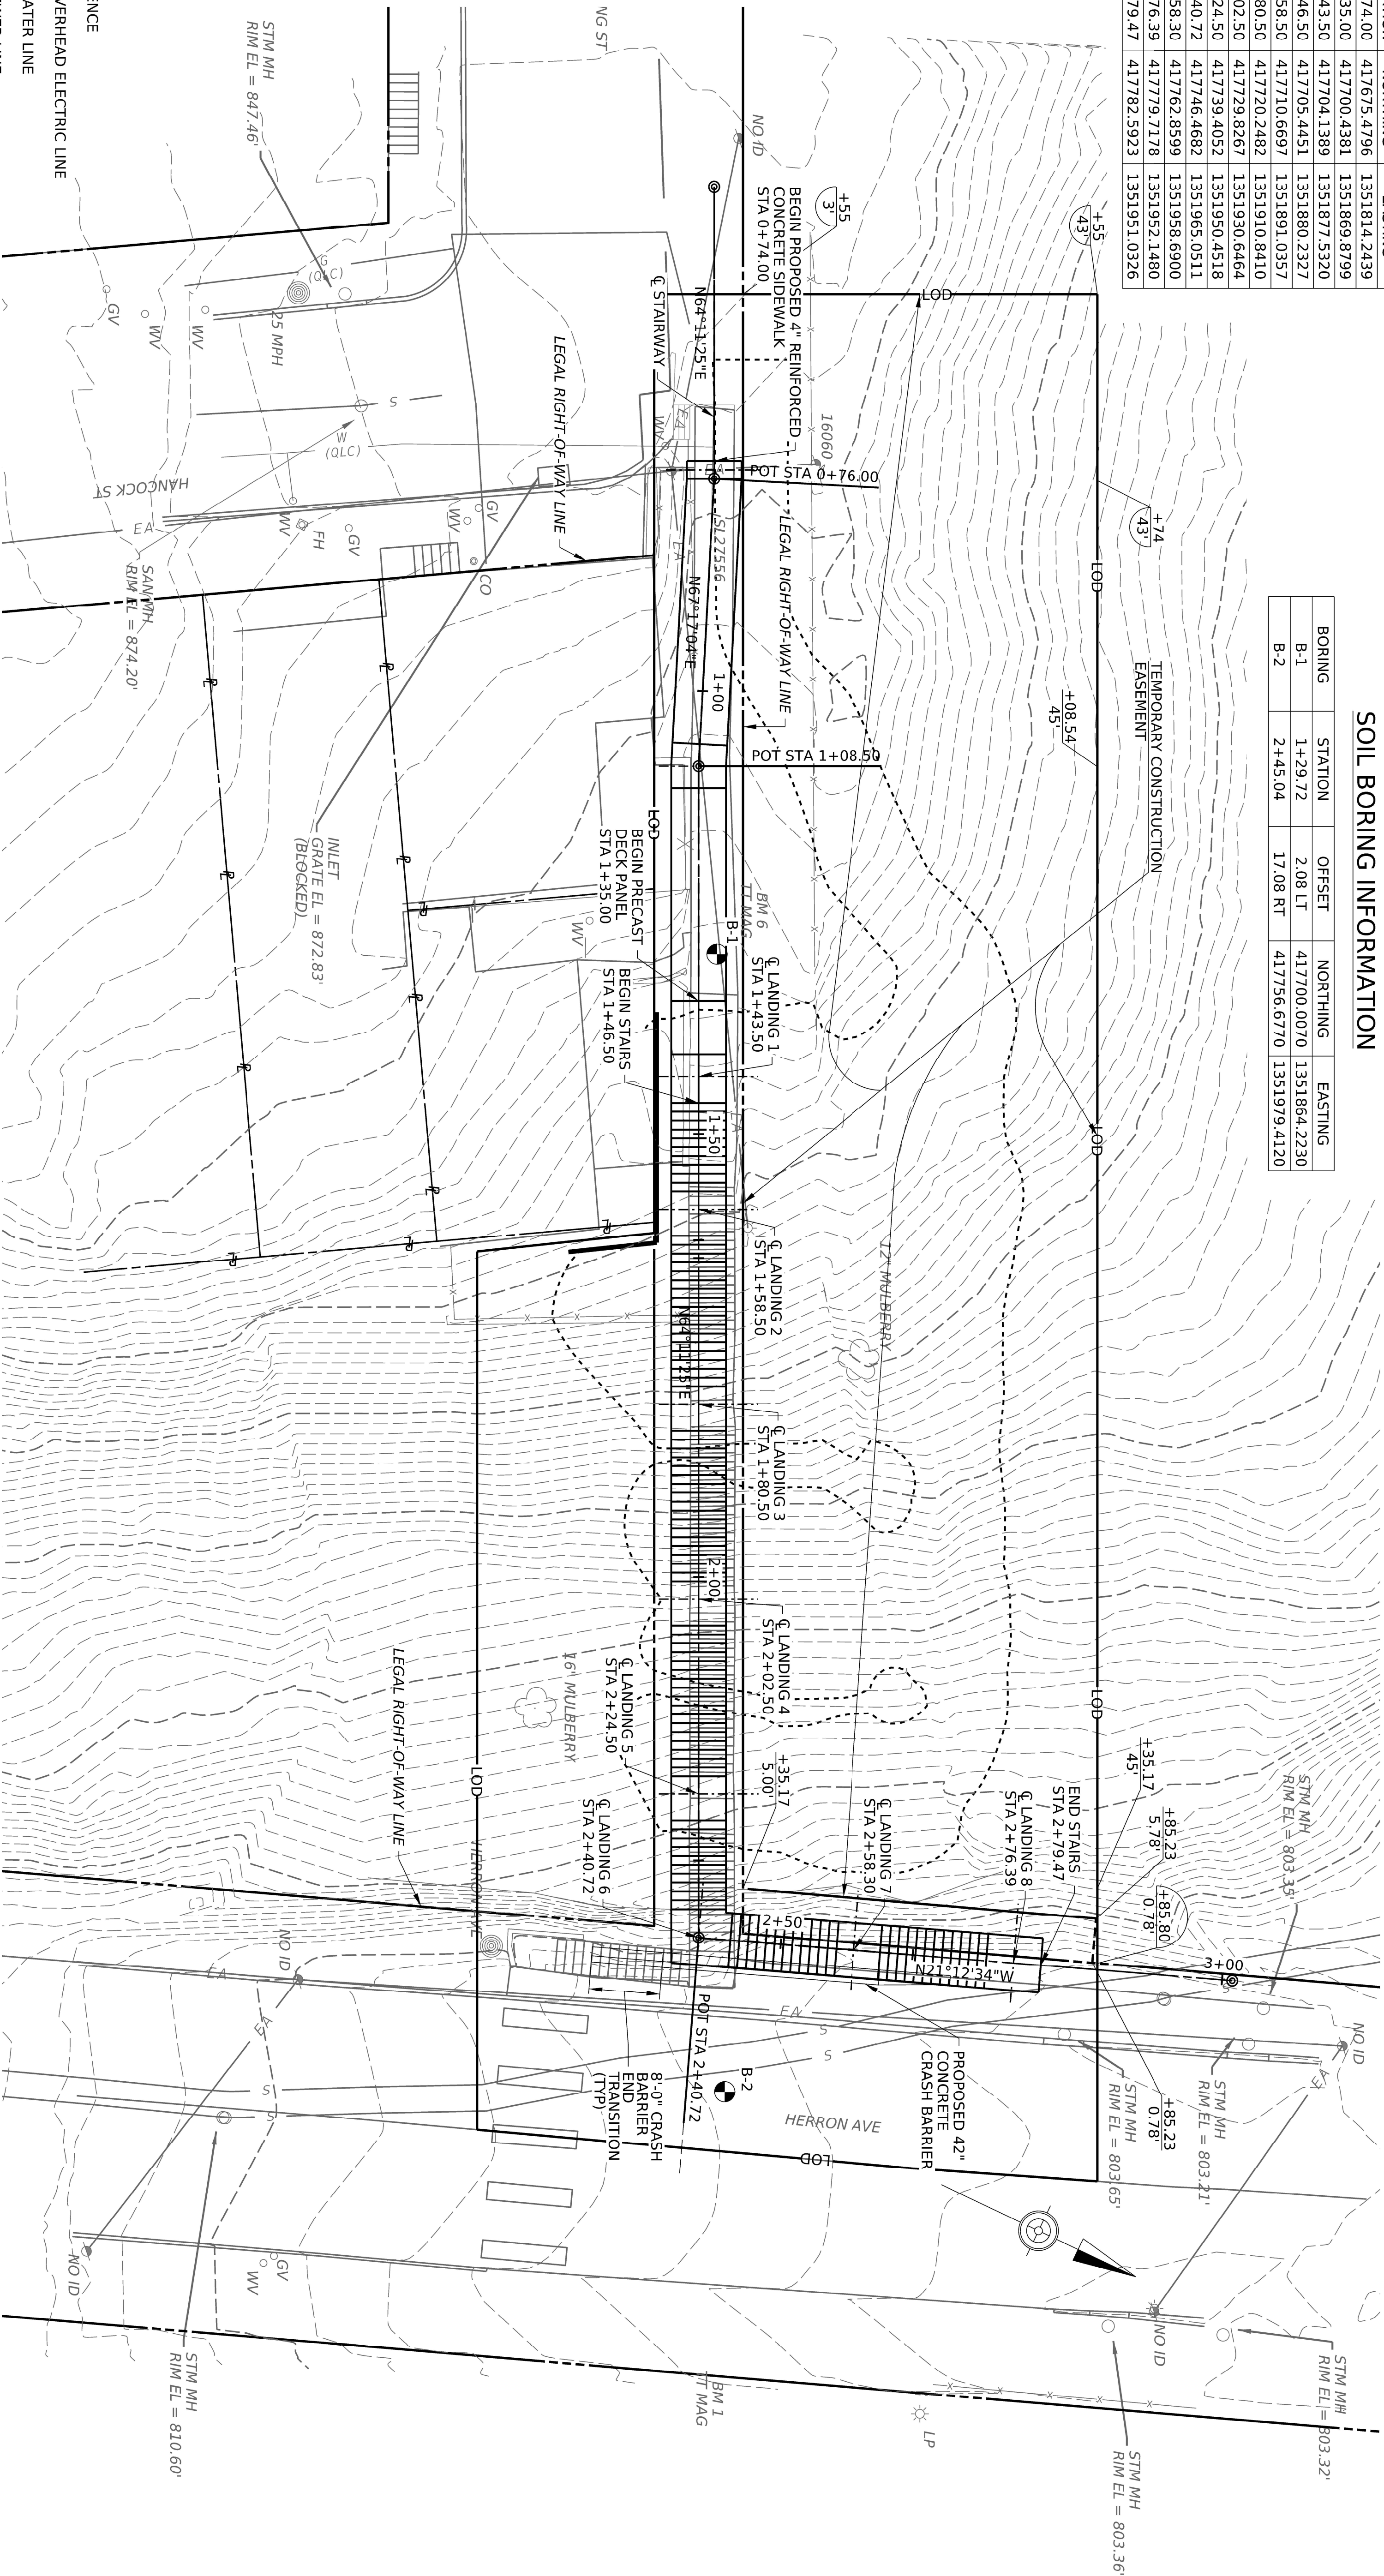

LEGEND

- EXISTING FENCE
- EXISTING OVERHEAD ELECTRIC LINE
- EXISTING WATER LINE
- EXISTING SEWER LINE
- EXISTING GAS LINE
- EXISTING MAJOR CONTOUR
- EXISTING MINOR CONTOUR
- UTILITY POLE
- TEMPORARY EXCAVATION SUPPORT AND PROTECTION SYSTEM
- LIMITS OF DISTURBANCE
- APPROX LIMITS OF EARTHWORK FOR CONSTRUCTION ACCESS
- APPROX EDGE OF 36" SEWER MAIN

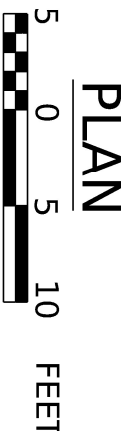

DATE: 1/9/2025
TIME: 4:50:26 PM
FILE: pw://ldg-pw.bentley.com:ldg-pw-01/Documents/Projects/8832-027/CAD/03_Structures/ST001/8832-027_PLAN
USER: Dklopfert
MODEL: Downing Street Steps-1 - Plan 1-1 [Sheet]
PLOT DRIVER: c:\dms\workdir\dklopfert@larsendesigngroup.com\dms30042\PD_PDF.plt c:\p
PEN TABLE: PENTBL

OPERATOR: Dklopfert
FILE NAME: pw://ldg-pw.bentley.com:ldg-pw-01/Documents/Projects/8832-027/CAD/03_Structures/ST001/8832-027_PLAN
PLOTTED: 9-JAN-2025 16:50

CITY OF PITTSBURGH
DEPARTMENT OF MOBILITY AND INFRASTRUCTURE

EXCAVATION NOTES:
1. THE APPROX. LIMITS OF EARTHWORK SHOWN ARE
ESTIMATED AND ARE FOR BIDDING PURPOSES ONLY.

DOWNING STREET TO HERRON AVENUE STEPS
POLISH HILL - CITY OF PITTSBURGH
ALLEGHENY COUNTY, PENNSYLVANIA
GENERAL PLAN

DRAWN BY: RAK
DATE: 1/9/2025
SCALE AS SHOWN
SHEET NO. 3 OF 11
ACCESSION NO.